



ARCHITECTURAL DRAWINGS

(U-SHAPED WITH FENCE WALL)

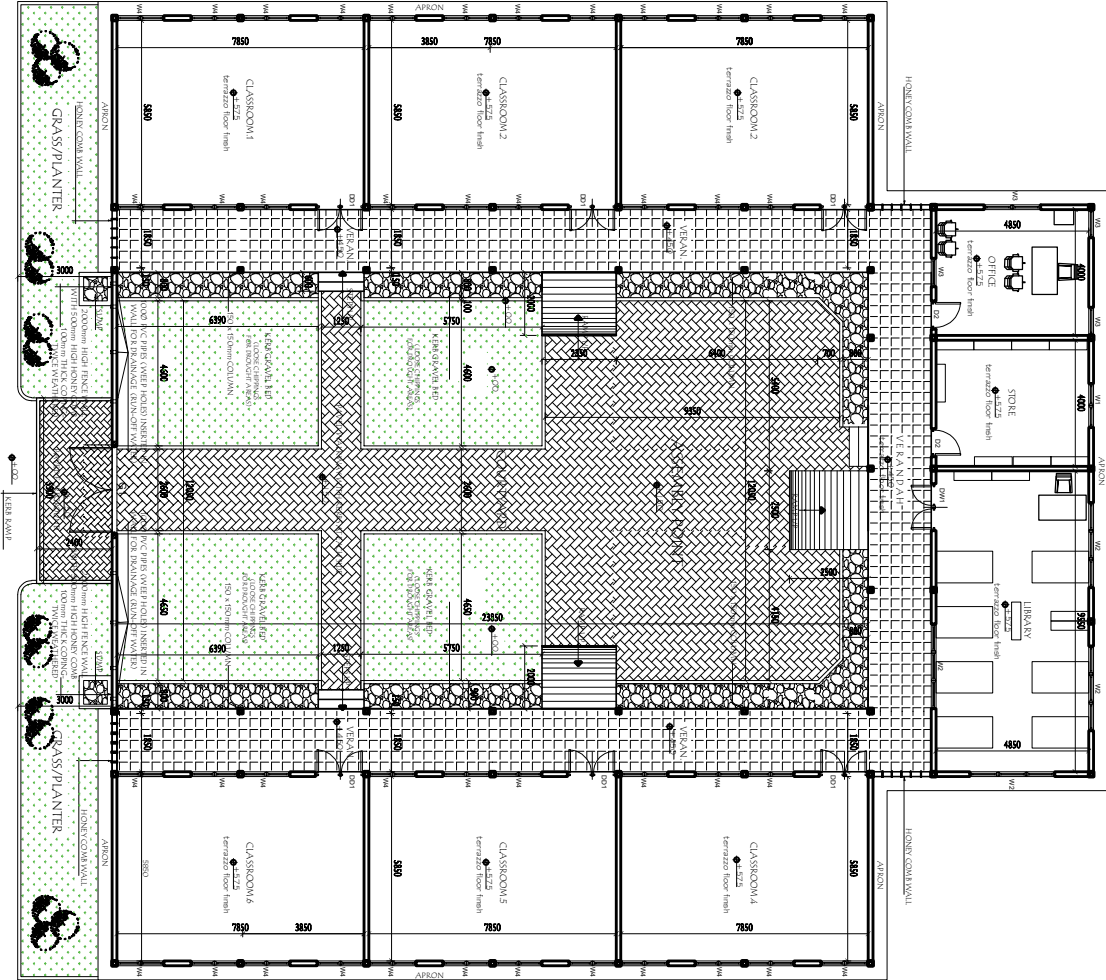

PROJECT :	
6-UNIT CLASSROOM BLOCK (U-SHAPED WITH FENCE WALL)	
SHEET TITLE	
ELEVATIONS	
SCALE	1:100
DATE	DECEMBER 2023
DESIGNED BY	GETFNUD
DRAWN BY	S.T.A
CHECKED BY	A.P.A
MOE/RCS/6CB/08	

BLOCK PLAN

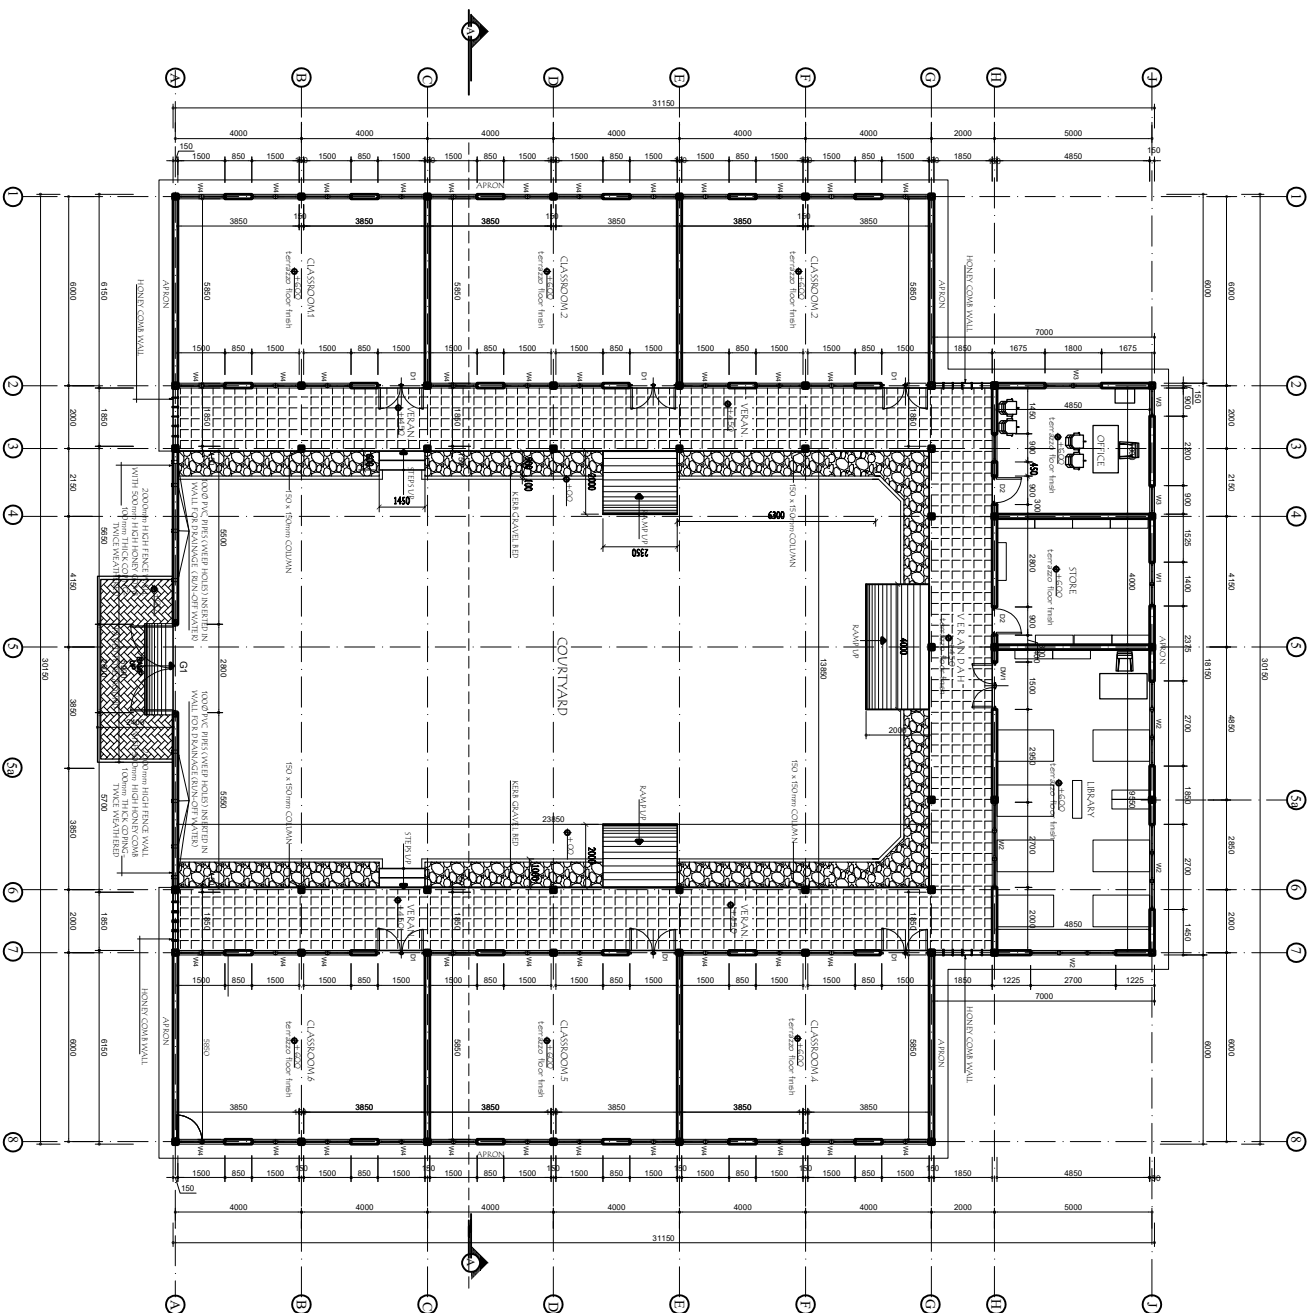

MINISTRY OF EDUCATION,

GHANA EDUCATION TRUST
FUND
P. O. BOX MB 254, AIPIROT RESIDENTIAL

PROJECT :
**6-UNIT CLASSROOM BLOCK
(U-SHAPED WITH FENCE WALL)**

SHEET TITLE

GROUND FLOOR PLAN

SCALE 1:100

DATE DECEMBER 2023


DESIGNED BY GETTFUND

DRAWN BY S.T.A

CHECKED BY A.P.A


MOE/RCS/6CB/02

GROUND FLOOR PLAN

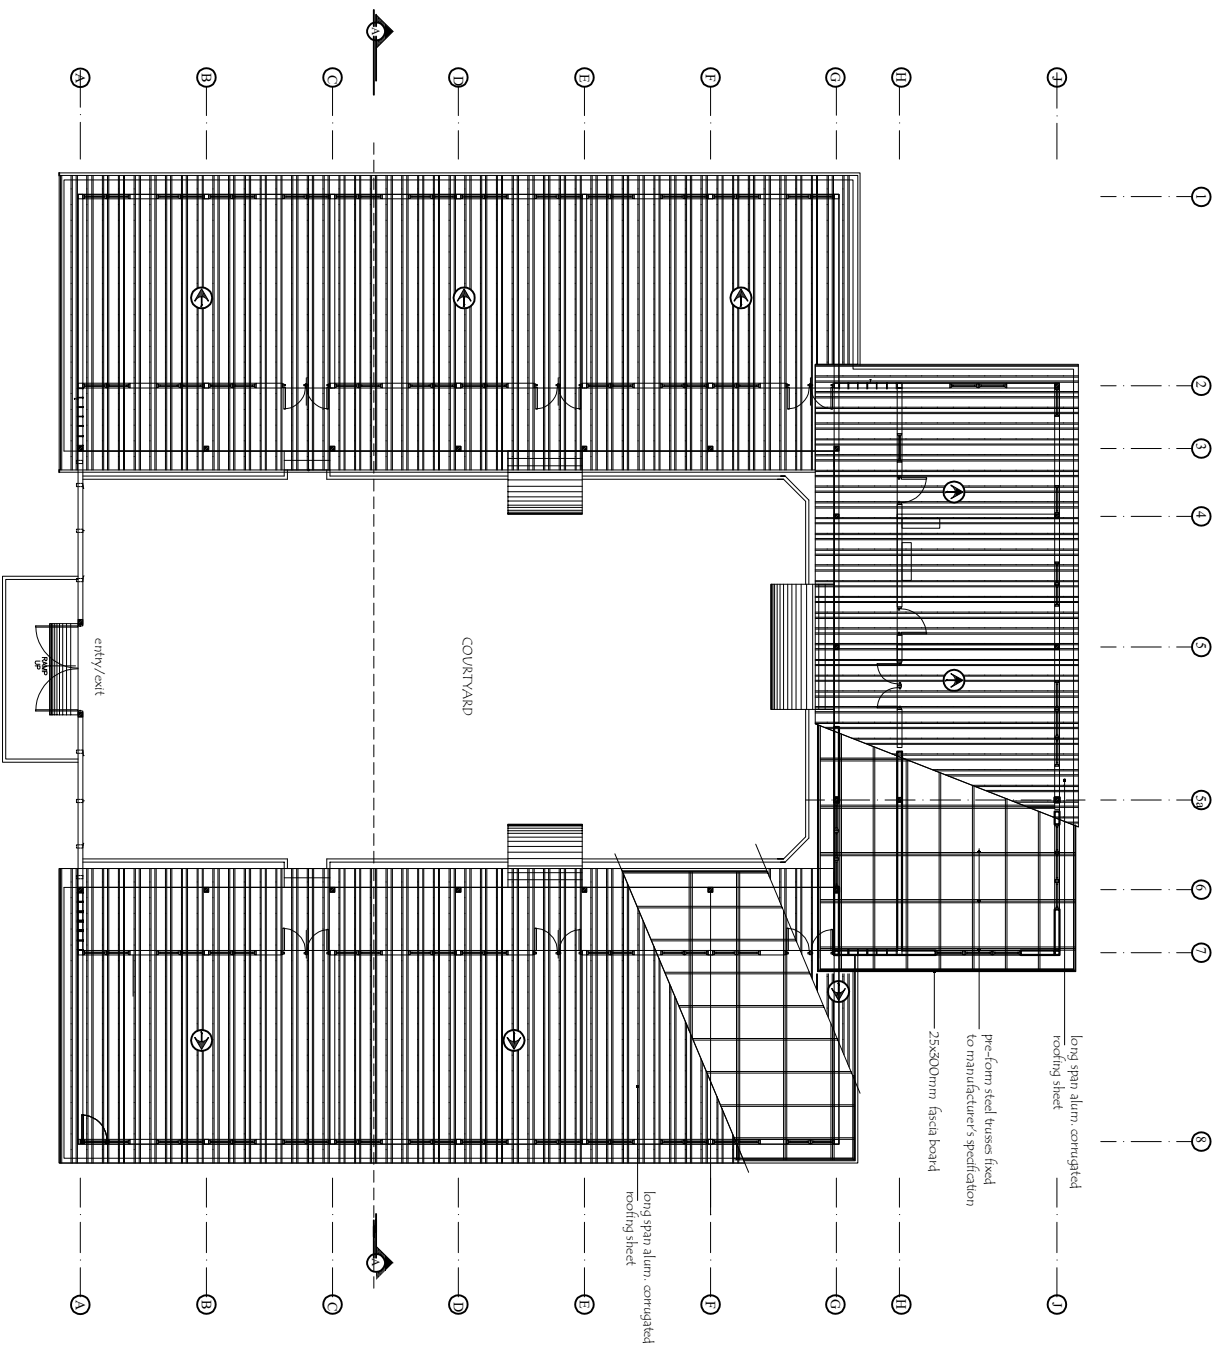


ROOF PLAN

MINISTRY OF EDUCATION, GHANA EDUCATION TRUST FUND P. O. BOX MB 254, AIPROT RESIDENTIAL	
PROJECT : 6-UNIT CLASSROOM BLOCK (U-SHAPED WITH FENCE WALL)	
SHEET TITLE ROOF PLAN	
SCALE	1:100
DATE	DECEMBER 2023
DESIGNED BY	GETFUND
DRAWN BY	S.T.A
CHECKED BY	A.P.A
MOE/RCS/6CB/03	

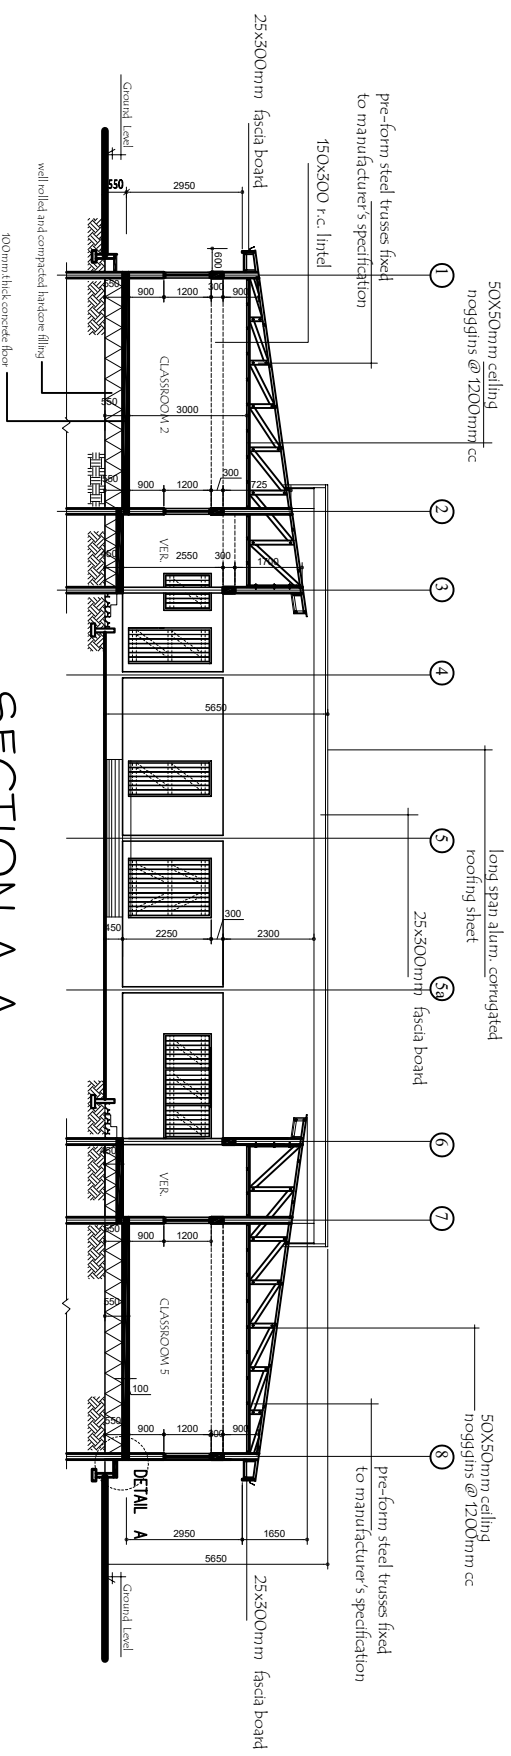


SECTION A-A

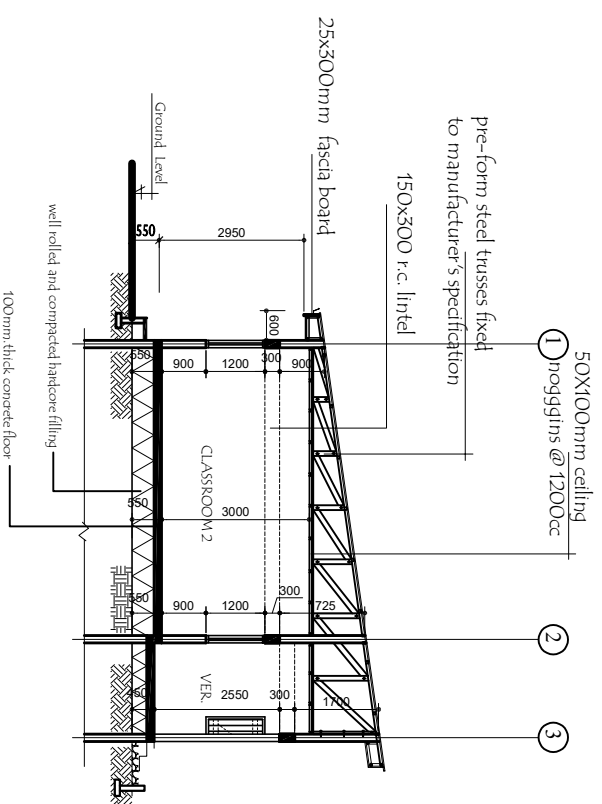


SECTION A-A


MINISTRY OF EDUCATION, GHANA EDUCATION TRUST FUND P. O. BOX MB 254, ALPHORT RESIDENTIAL	
PROJECT :	
6-UNIT CLASSROOM BLOCK (U-SHAPED WITH FENCE WALL)	
SHEET TITLE	
SECTIONS	
SCALE	1:100
DATE	DECEMBER 2023
DESIGNED BY	GETFUND
DRAWN BY	S.T.A
CHECKED BY	A.P.A
MOE/RCS/6CB/04	

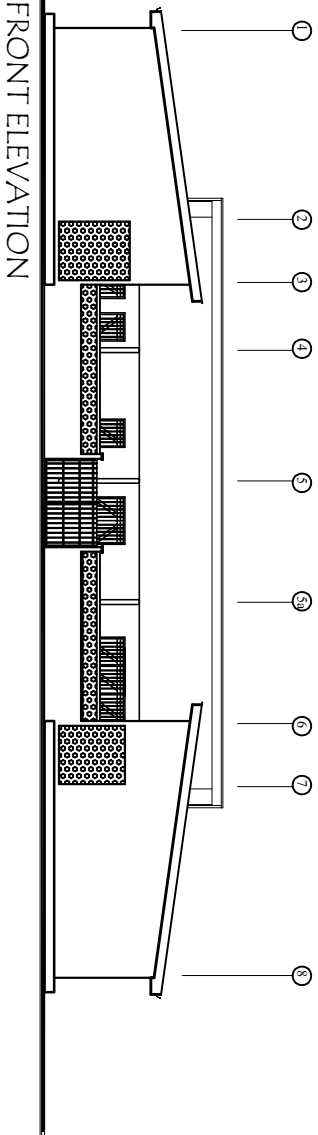


FRONT ELEVATION

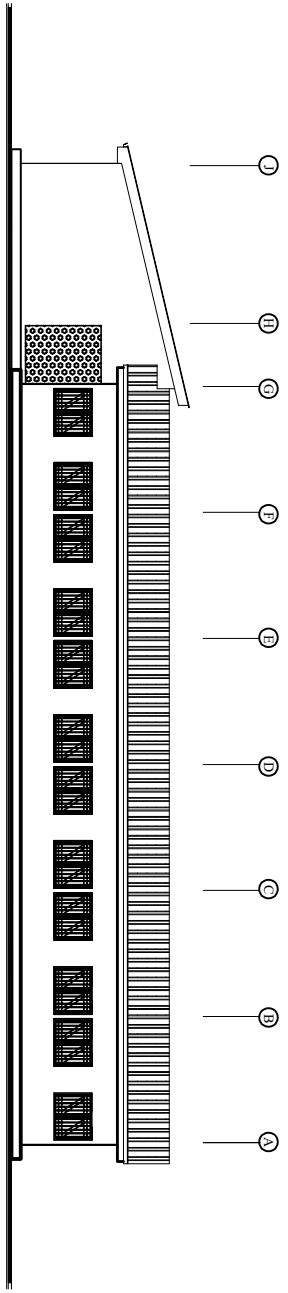

LEFT SIDE ELEVATION

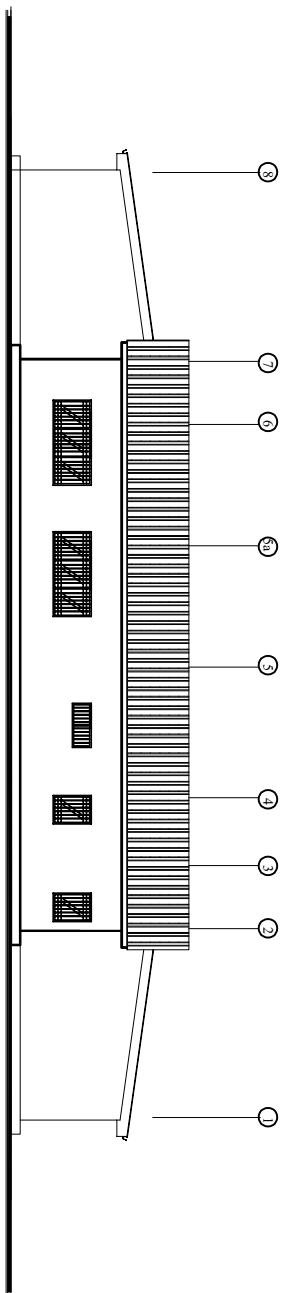


BACK ELEVATION

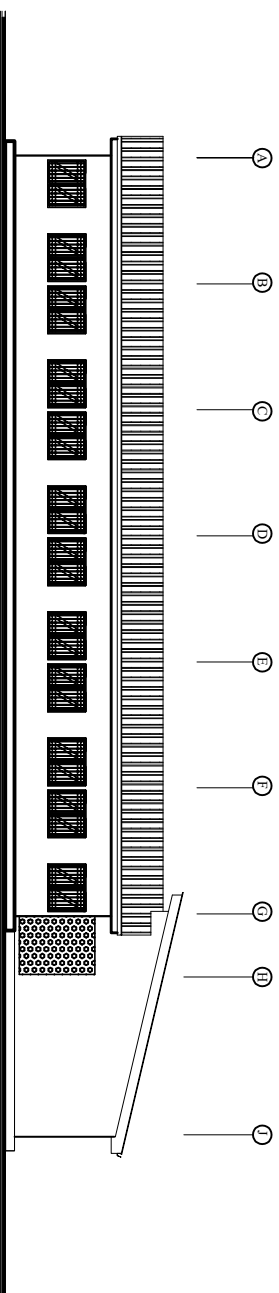

RIGHT SIDE ELEVATION

MINISTRY OF EDUCATION,	
GHANA EDUCATION TRUST	
FUND	
P. O. BOX MB 254, AIIPROFT RESIDENTIAL	
PROJECT :	
6-UNIT CLASSROOM BLOCK	
(U-SHAPED WITH FENCE WALL)	
SHEET TITLE	
ELEVATIONS	
SCALE	1:100
DATE	DECEMBER 2023
DESIGNED BY	GETFUND
DRAWN BY	S.T.A
CHECKED BY	A.P.A
MOE/RCS/6CB/07	

100mm THICK MASS CONCRETE FLOOR BED
FINISH USING SAND & QUARRY DUST
TO CAST 36mm THICK SCREED IN BAYS
OF 2000 X 2000mm WITH STRIPS
FOR CRACK CONTROL.

 


25mm THICK SCREED ON 75mm
FINISH USING 6mm CHIPPINGS
(SCREED TO FALL)

G. LEVEL

100mm SOLID SAND/CONCRETE BLOCK

DETAIL A – APRON DETAIL

1 50mm THICK MASS CONCRETE

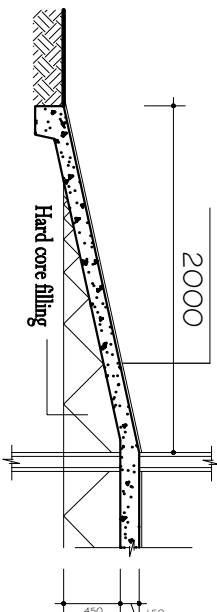

RAMP DETAIL




1 50mm FLOWER BED
(FOR PLANTING)

G. LEVEL

1 00x225mm 2 COURSES
SOLID BLOCK WORK

KERBED GRAVEL BED DETAIL

DETAIL FD

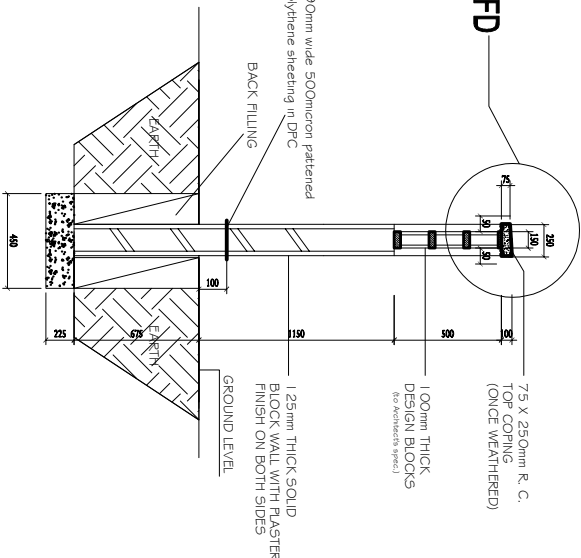

75 X 250mm R. C.
TOP COPING
(ONCE WEATHERED)

1 00mm THICK
DESIGN BLOCKS
(As Architects specify)

1 90mm wide 500micron patterned
Polythene sheeting in DFC

BACK FILLING

1 25mm THICK SOLID
BLOCK WALL WITH PLASTER
FINISH ON BOTH SIDES

GROUND LEVEL


DETAIL FF

KERB GRAVEL BED
(FOR PLANTING
FOR DROUGHT AREAS)

G. LEVEL

1 00x300mm 1 COURSES
SOLID BLOCK WORK


KERBED GRAVEL BED DETAIL

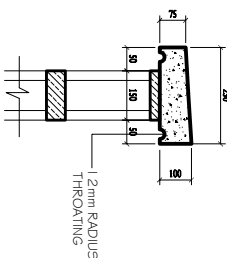

1 2mm RADIUS
THROKATING

DETAIL FD

SCALE 1:25

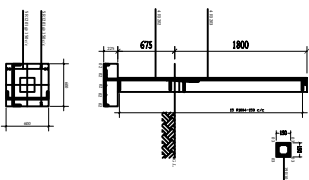

COLUMNS IN FENCE
3 No

MINISTRY OF EDUCATION,

GHANA EDUCATION TRUST
FUND
P. O. BOX MB 254, AIPIPORT RESIDENTIAL

PROJECT :

6-UNIT CLASSROOM BLOCK
(U-SHAPED WITH FENCE WALL)

SHEET TITLE

DETAILINGS

SCALE

1:100

DATE

DECEMBER 2023

DESIGNED BY

GETFUND









DRAWN BY

S.T.A

CHECKED BY

A.P.A

MOE/RCS/6CB/05

        Room/ Location Material	ILLUSTRATION	QTY	DESCRIPTION	LOCATION	IRONMONGERY	FINISH	Room/ Location Material	ILLUSTRATION	QTY	DESCRIPTION	LOCATION	IRONMONGERY	FINISH
W1		1	BRACED, LEDGED AND CASEMENT WINDOW	STORE	8no. 16mm, DIAMETER, MILD STEEL BARS THREADED THROUGH HARDWOOD FRAME	ONE UNDERCOAT & TWO FINISHING COATS OF GROSS OIL PAINT	D1		7	HINGE-DOUBLE, HARDWOOD MATCH BOARDED, LEDGED, & BATTENED DOOR	CLASSROOMS AND LIBRARY	PAIR: 100x75x3mm, TWO BALL BEARING BRASS BUTT HINGES 150mm, BRASS BARREL BOLT KADI TALA OR OTHER APPROVED SECURITY MORTICE LOCK	ONE UNDERCOAT & TWO FINISHING COATS OF GROSS OIL PAINT
W2		3	BRACED, LEDGED AND CASEMENT WINDOW	LIBRARY	PAIR: 100x75x3mm, TWO BALL BEARING BRASS BUTT HINGES 100mm, BRASS BARREL BOLT JALOUSIE HOOK STAY	ONE UNDERCOAT & TWO FINISHING COATS OF GROSS OIL PAINT	D2		1	HINGE-DOUBLE, HARDWOOD MATCH BOARDED, LEDGED, & BATTENED DOOR	STORE	PAIR: 100x75x3mm, TWO BALL BEARING BRASS BUTT HINGES 150mm, BRASS BARREL BOLT APPROVED MORTICE LOCK WITH SET OF LEVER HANDLE FURNITURE	ONE UNDERCOAT & TWO FINISHING COATS OF GROSS OIL PAINT
W3		2	BRACED, LEDGED AND CASEMENT WINDOW	OFFICE	8no. 16mm, DIAMETER, MILD STEEL BARS THREADED THROUGH HARDWOOD FRAME	ONE UNDERCOAT & TWO FINISHING COATS OF GROSS OIL PAINT	DW1		1	HINGE-DOUBLE, HARDWOOD MATCH BOARDED, LEDGED, & BATTENED DOOR	OFFICE	PAIR: 100x75x3mm, TWO BALL BEARING BRASS BUTT HINGES 150mm, BRASS BARREL BOLT APPROVED MORTICE LOCK WITH SET OF LEVER HANDLE FURNITURE	ONE UNDERCOAT & TWO FINISHING COATS OF GROSS OIL PAINT
W4		42	BRACED, LEDGED AND CASEMENT WINDOW	CLASSROOMS	4no. 16mm, DIAMETER, MILD STEEL BARS THREADED THROUGH HARDWOOD FRAME	ONE UNDERCOAT OF RED OXID ANTI RUST PAINT, ONE UNDERCOAT & TWO FINISHING COATS OF GROSS OIL PAINT	G1		1	HINGE-DOUBLE LEAF GALVANIZED STEEL GATE WITH 2mm, STEEL SHEET 50mm, SQUARED PIPE FOR EXTERNAL FRAME 25mm, SQUARED PIPE AS STRUTS	COURT YARD	BALL BEARING HINGES	ONE UNDERCOAT OF RED OXID ANTI RUST PAINT, ONE UNDERCOAT & TWO FINISHING COATS OF GROSS OIL PAINT

MINISTRY OF EDUCATION,

GHANA EDUCATION TRUST FUND

P. O. BOX MB 254, AIPIROTT RESIDENTIAL

PROJECT :

6-UNIT CLASSROOM BLOCK (U-SHAPED WITH FENCE WALL)

SHEET TITLE

DOOR & WINDOW SCHEDULE

SCALE

1:100

DATE

DECEMBER 2023

DESIGNED BY

GETTUND

DRAWN BY

S.T.A

CHECKED BY

A.P.A

MOE/RCS/6CB/06

DOOR & WINDOW SCHEDULE