


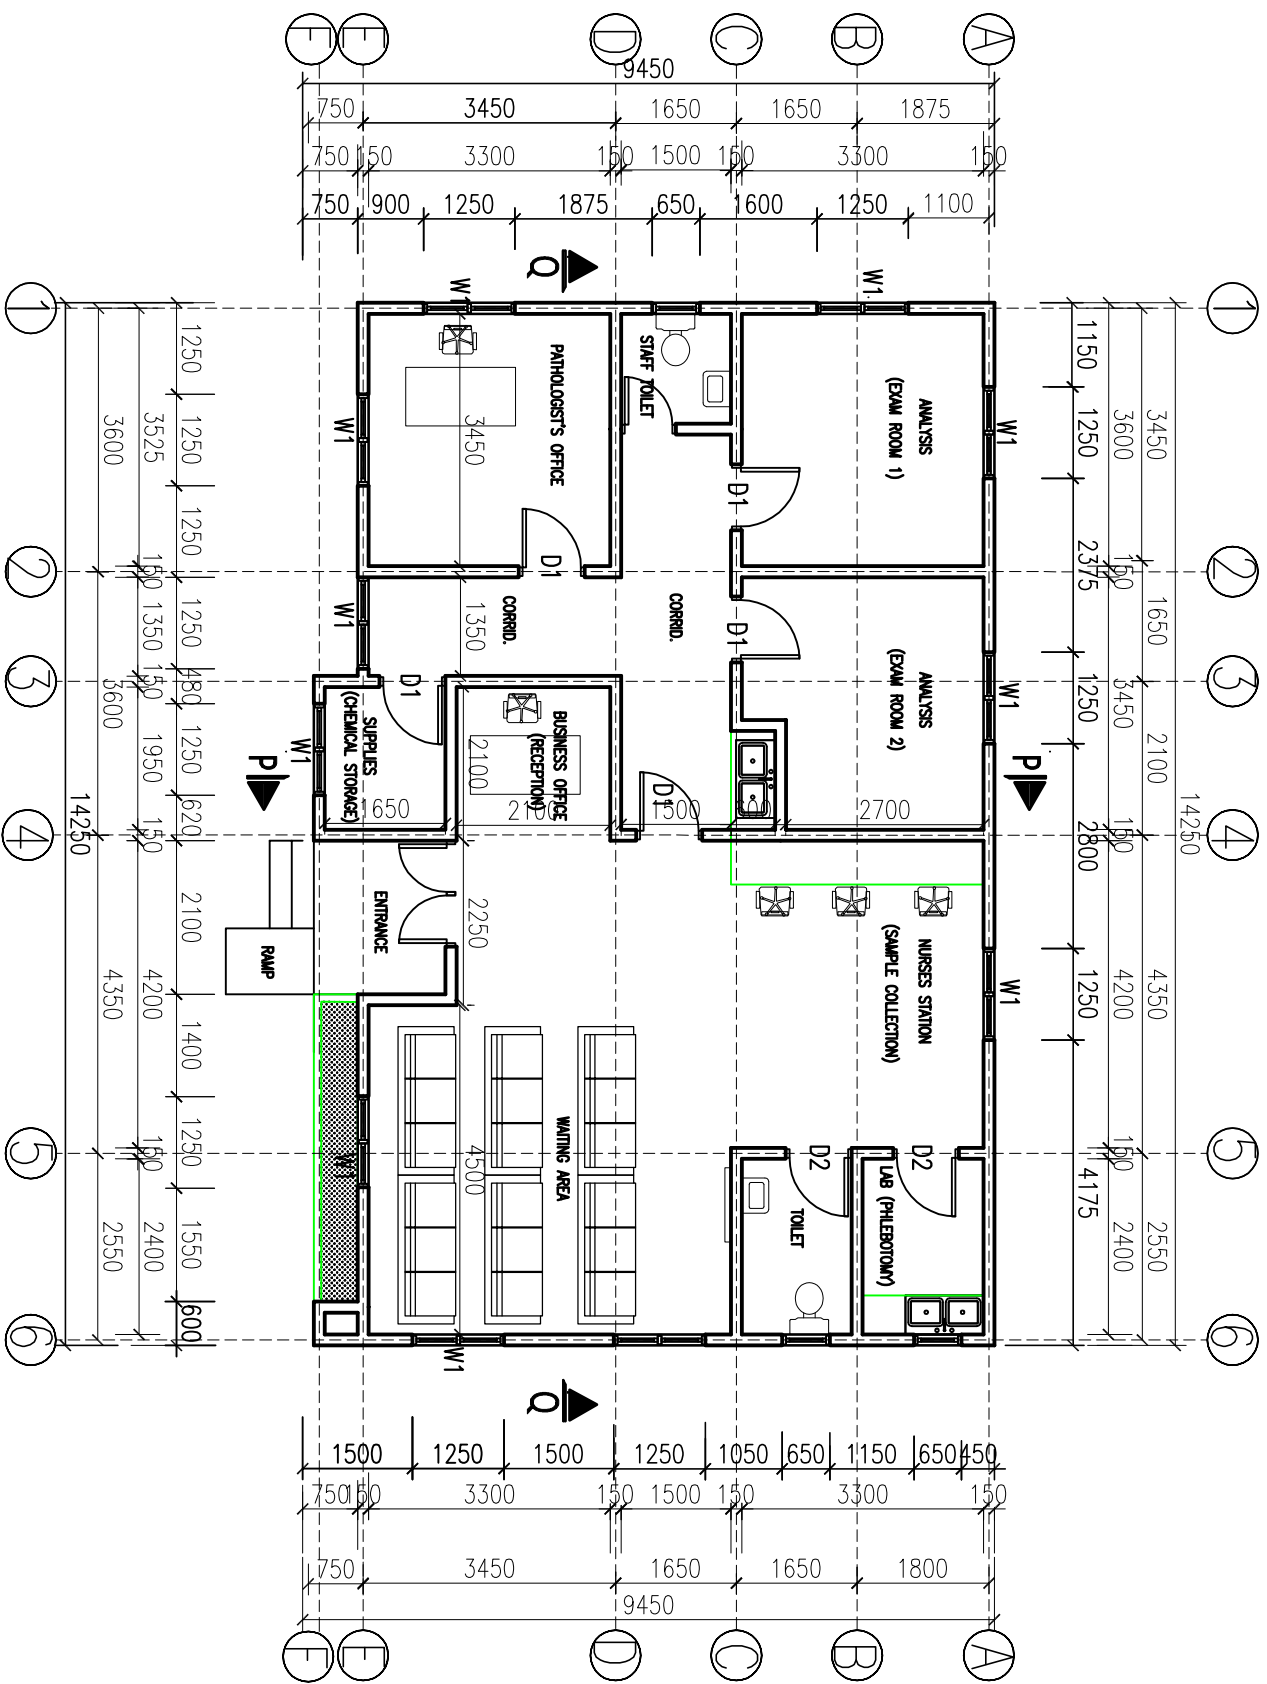

GROUND FLOOR PLAN

AKATSI SOUTH MUNICIPAL ASSEMBLY P.O BOX 55, AKATSI	
PROJECT :	PROPOSED MEDICAL LABORATORY
SHEET TITLE :	
GROUND FLOOR PLAN	
SCALE	1:100
DATE	APRIL, 2025
DESIGNED BY	ENG. D.Y. GIDI
DRAWN BY	ENG. D.Y. GIDI
CHECKED BY	M.W.E.
DRAWING NUMBER	ASMA/ML/002