

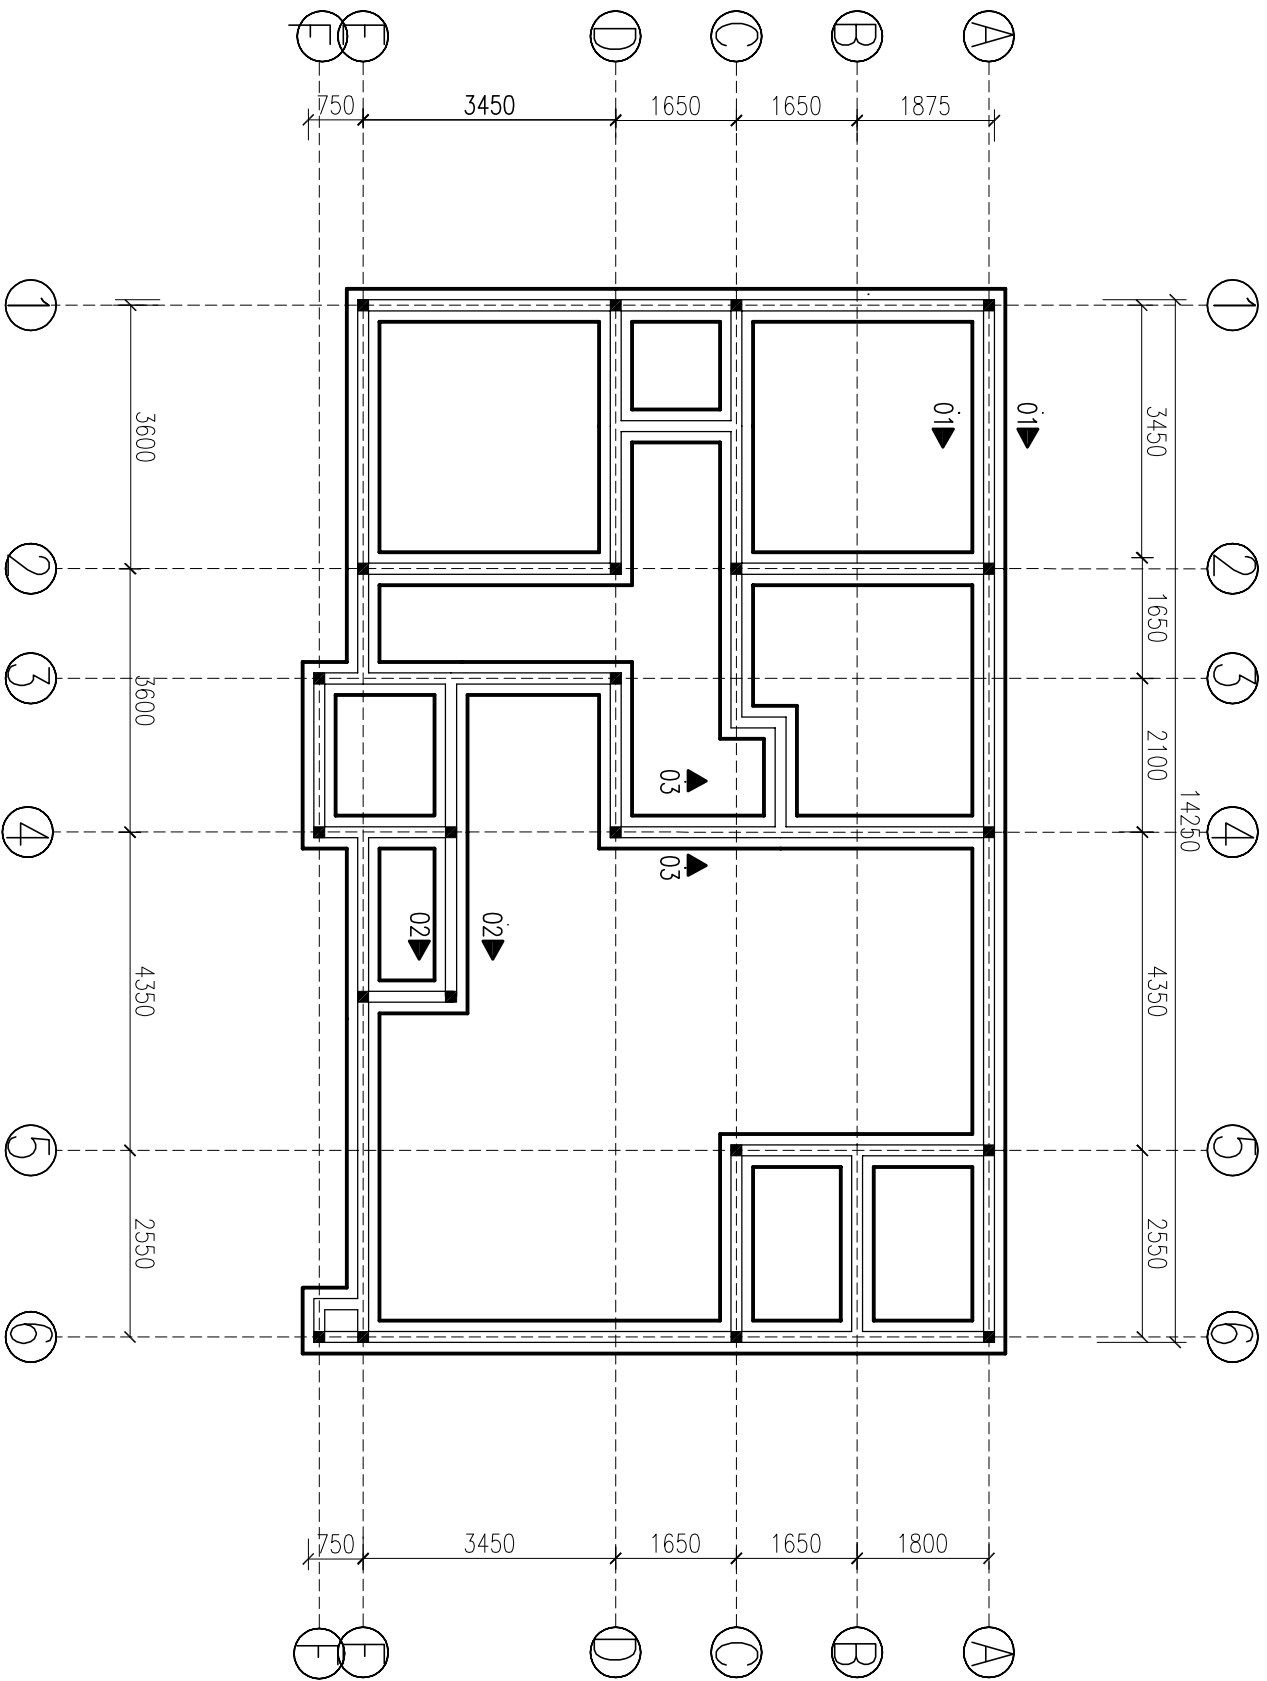
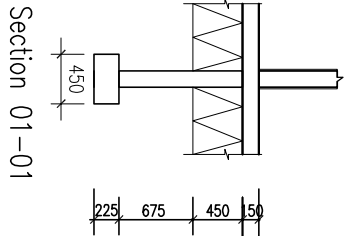


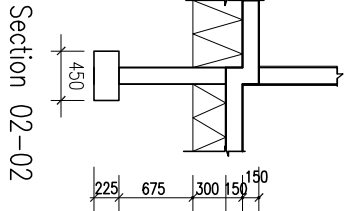

FOUNDATION PLAN

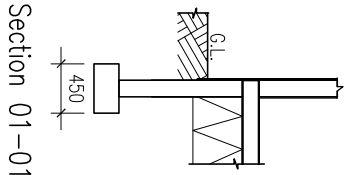

AKATSI SOUTH MUNICIPAL
ASSEMBLY
P.O BOX 55, AKATSI

PROJECT : **PROPOSED MEDICAL LABORATORY**

SHEET TITLE :

FOUNDATION PLAN

SCALE	1:100
DATE	APRIL, 2025
DESIGNED BY	ENG. D.Y. GIDI
DRAWN BY	ENG. D.Y. GIDI
CHECKED BY	M.W.E.
DRAWING NUMBER	ASMA/ML/003