


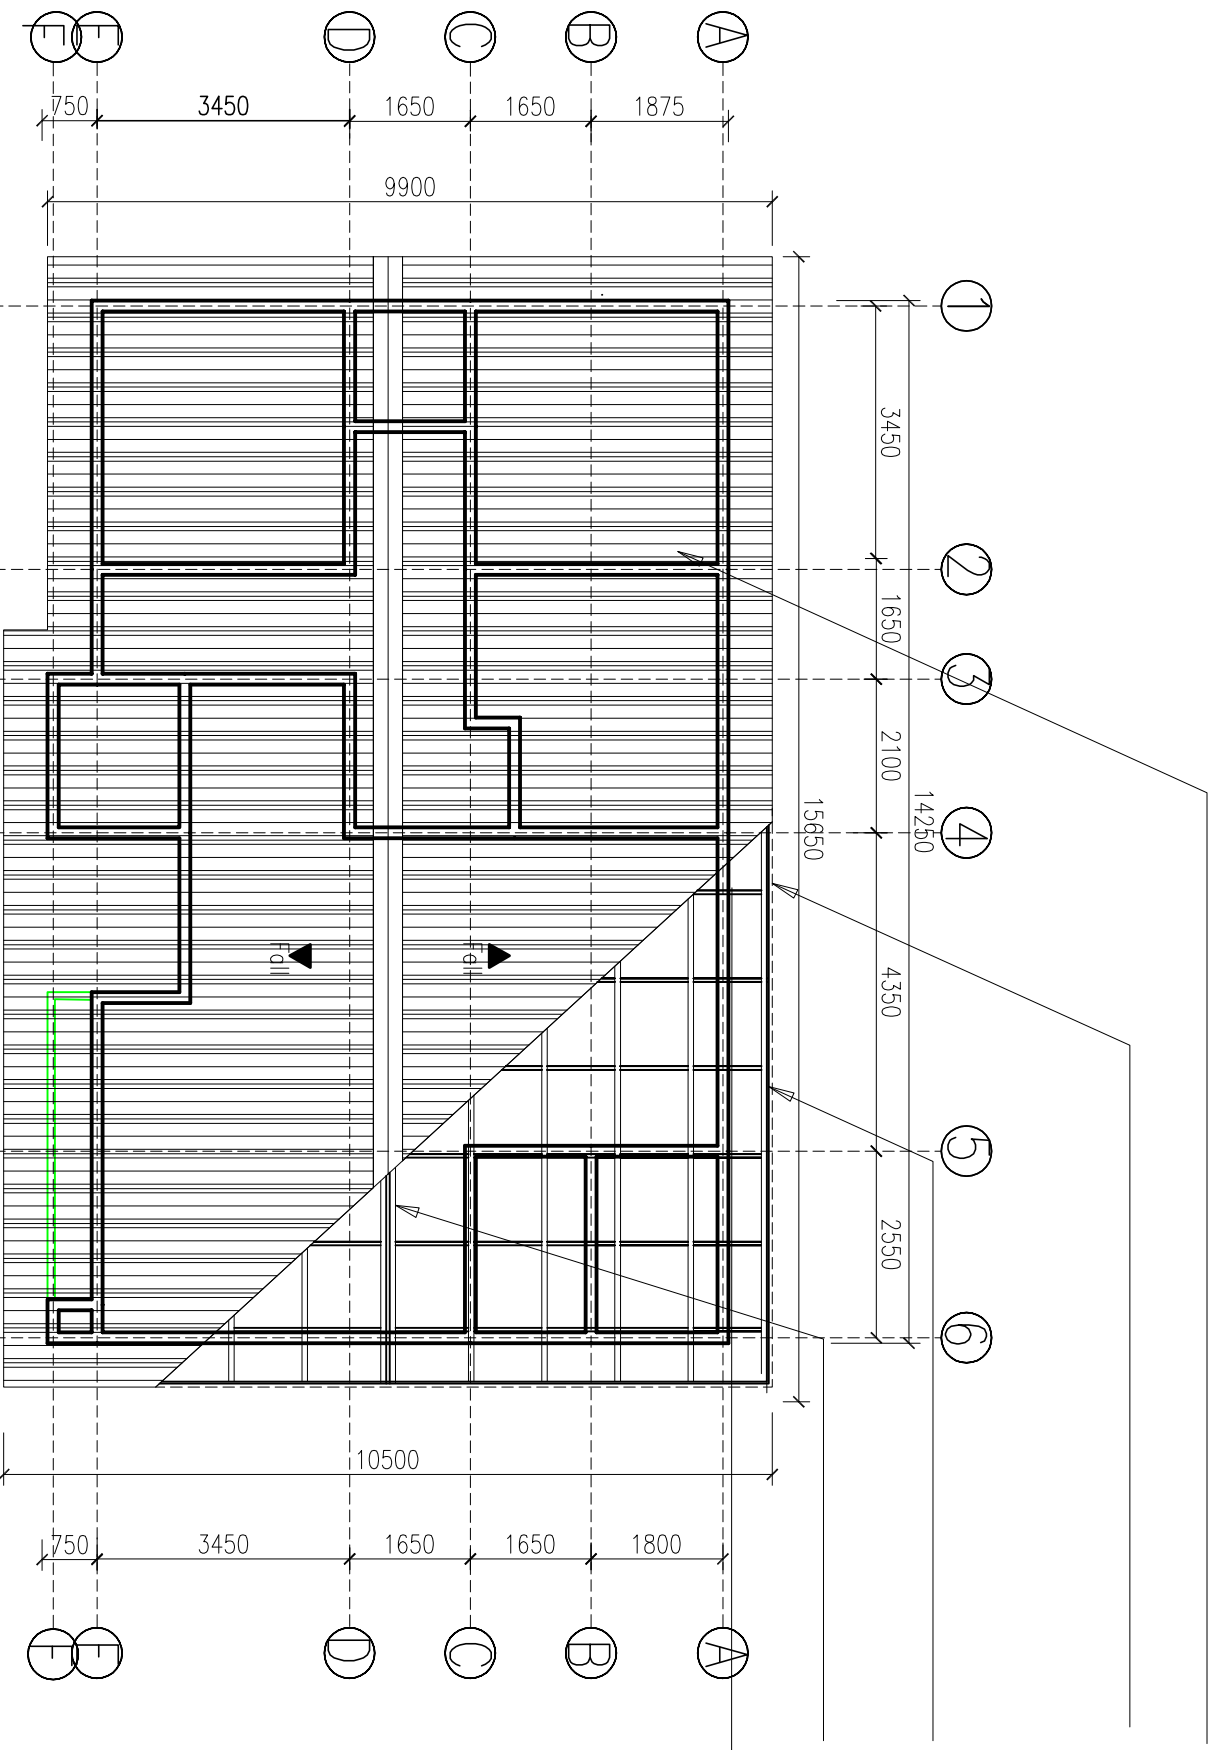

0.35mm long span aluzinc roofing roofing sheet

Roof line

25 x 300 mm hw fascia board

50 x 150 mm hw ridge piece

50 x 150mm hw rafter Creosote @ 1050 C/C

ROOF PLAN

AKATSI SOUTH MUNICIPAL ASSEMBLY P.O BOX 55, AKATSI	
PROJECT : PROPOSED MEDICAL LABORATORY	
SHEET TITLE :	
ROOF PLAN	
SCALE	1:100
DATE	APRIL, 2025
DESIGNED BY	ENG. D.Y. GIDI
DRAWN BY	ENG. D.Y. GIDI
CHECKED BY	M.W.E.
DRAWING NUMBER	ASMA/ML/004