


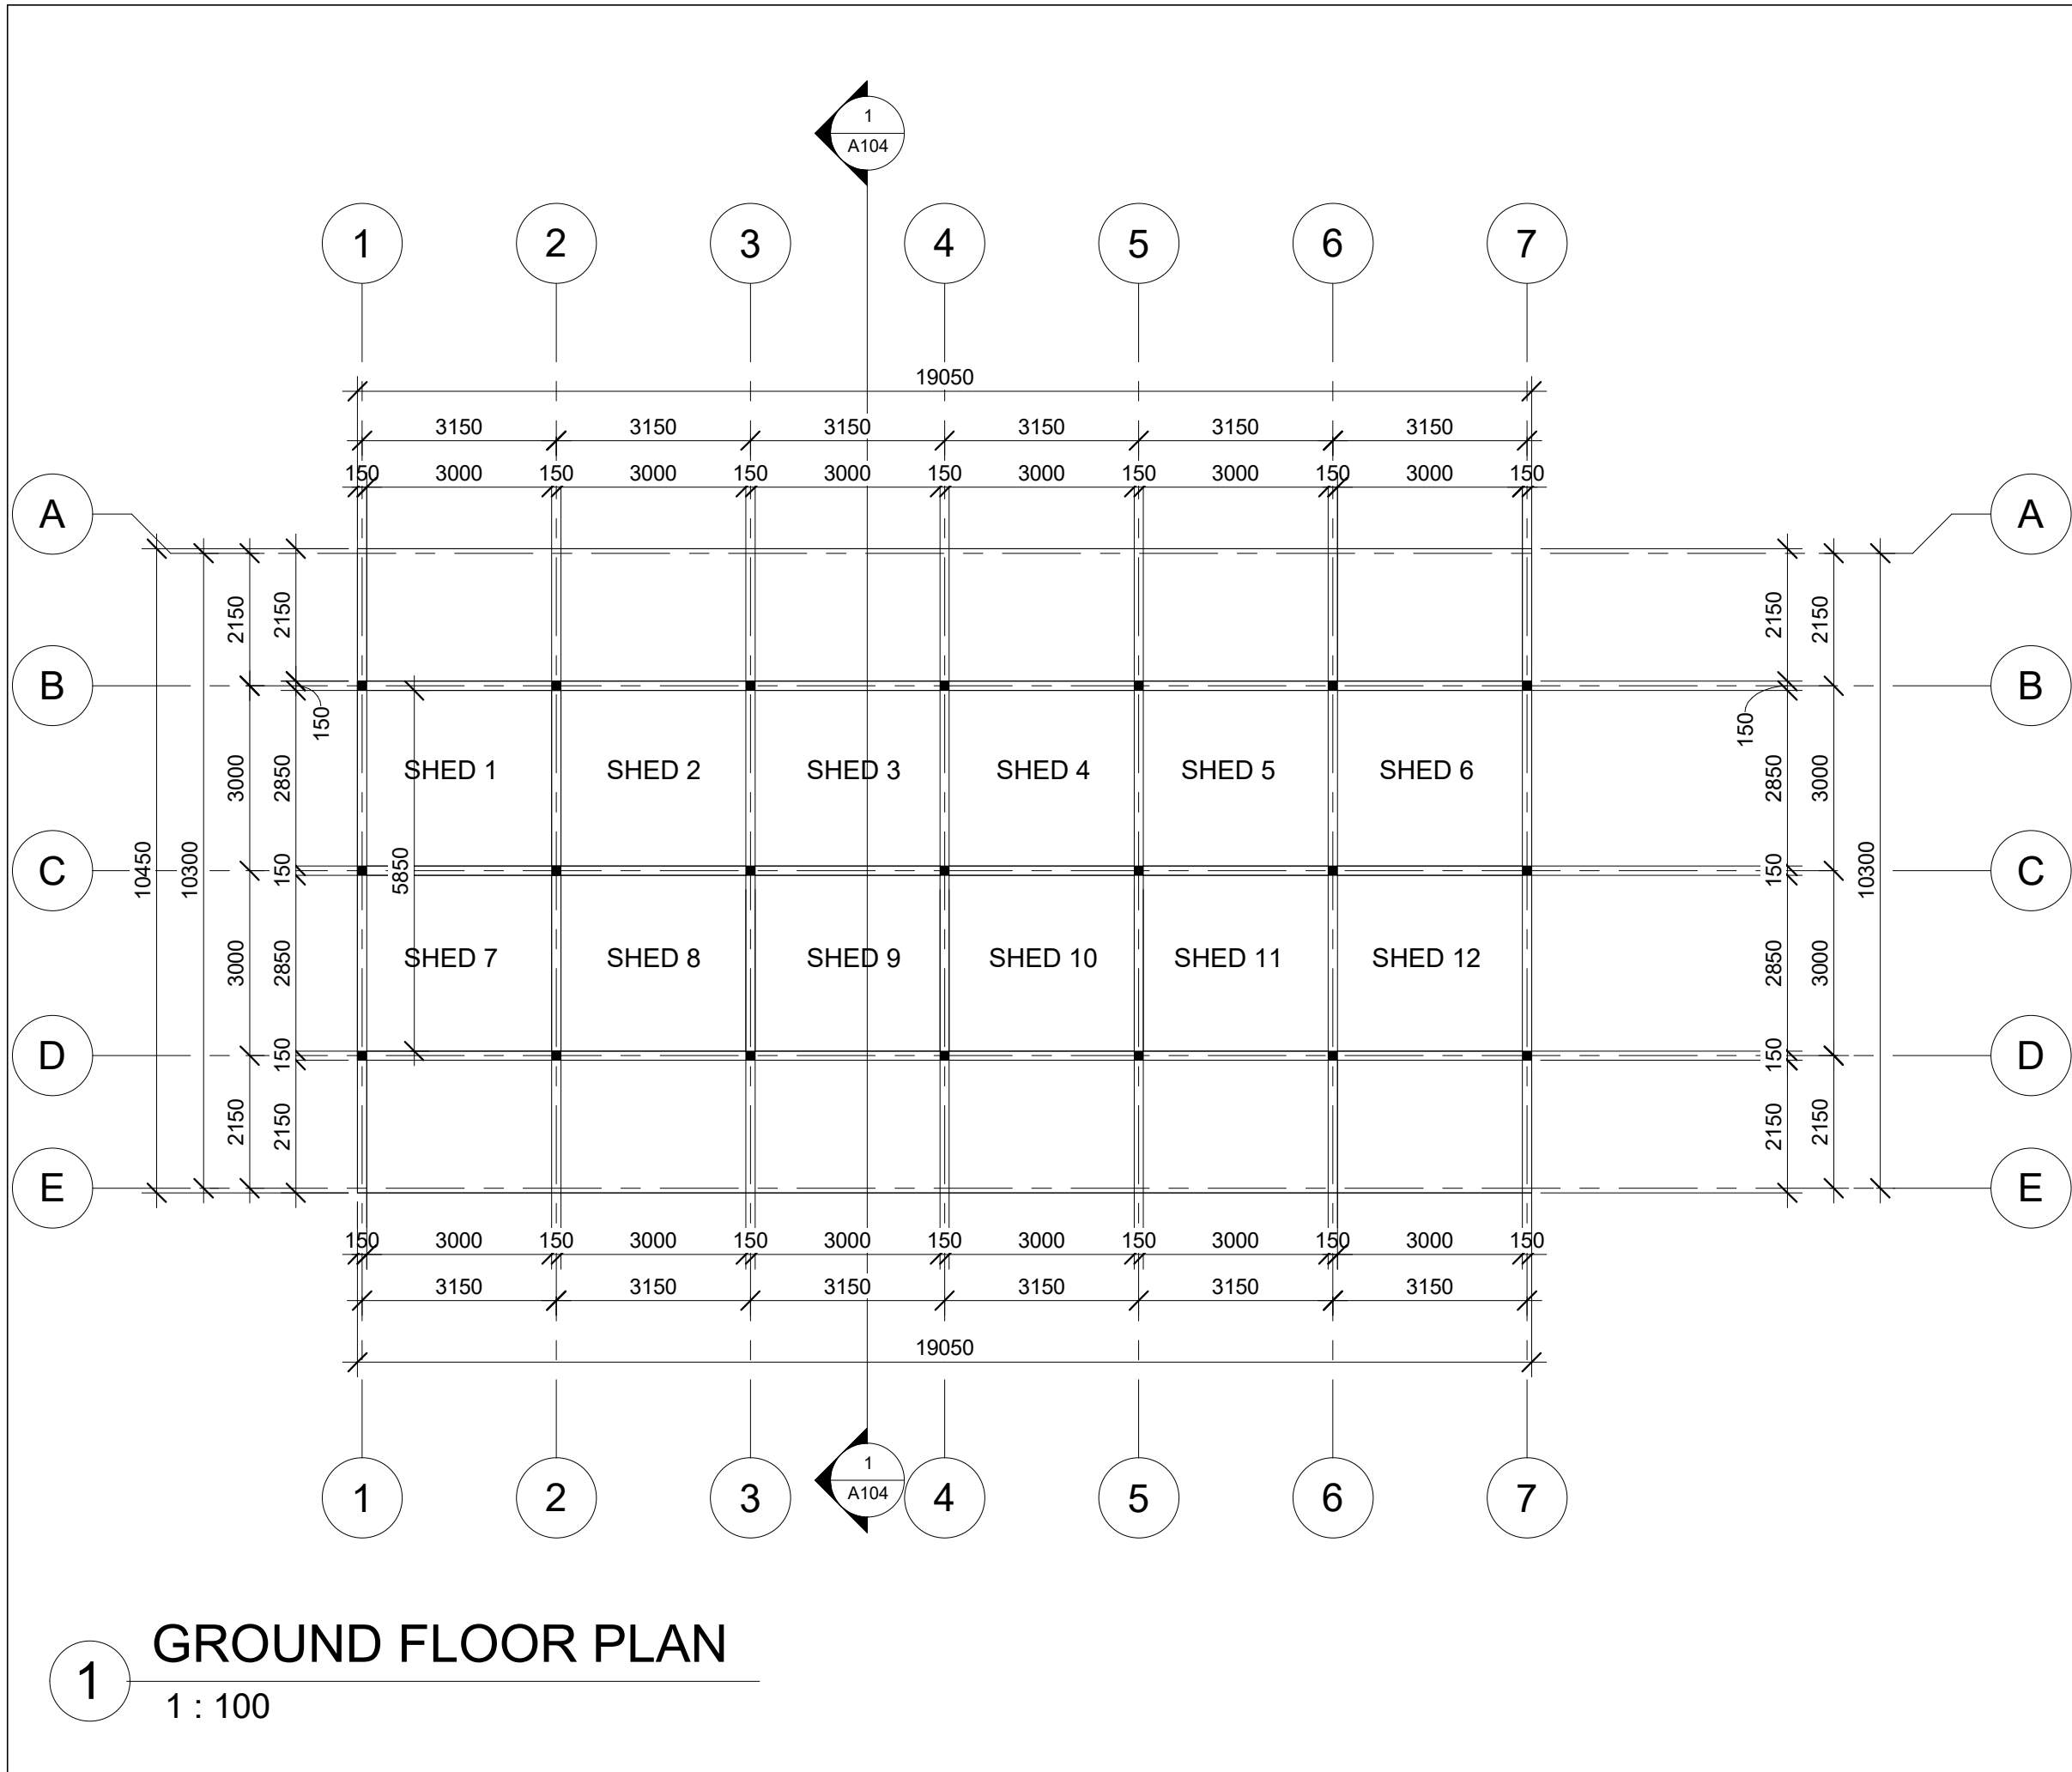

NOTES

Copyright and right of reproduction of this drawing or any portion thereof, is reserved by the architects. Any errors, discrepancies or omission to be reported to the Architect immediately. Any queries arising from all the above must be reported to the Architects for clarification before any work is put to hand. This drawing is not to be scaled. Figured dimensions to be used at all times. All structural steel and concrete work should comply with structural engineers details. Quality of all materials, workmanship and conditions should comply with the minimum standard specified in the standard peables in the Bill of Quantities. Contractor is responsible for the correct setting out of the buildings, all external and internal walls with particular reference to boundaries building lines etc. Contractor to verify all levels, heights and dimensions on putting any work to hand. All Contractors to check the details shown on this drawing for compliance with standards of good building practice with particular reference to special requirements necessitated by local and/or site conditions and to report any comment to the Architect. Contractors are to ensure that all details shown on this drawing are in compliance with Local Authority by-laws and regulations. Contractors are to locate and identify existing services on site and to protect these from damage throughout the duration of the works.

NO:	DATE:	REVISION:

FOR CONSTRUCTION

JOB: CONSTRUCTION OF MARKET SHED

CLIENT: AKATSI SOUTH MUNICIPAL ASS.

LOCATION: AKATSI - AKATSI SOUTH MUNICIPALITY VOLTA REGION

Drawing Title:


GROUND FLOOR PLAN

Project Achitect: M. ASARE

Drawing Date: MAY, 2024

Drawing Scale: Project Status

PROJECT	REV.	CODE	SHEET SIZE
A101	-	ARC	A3

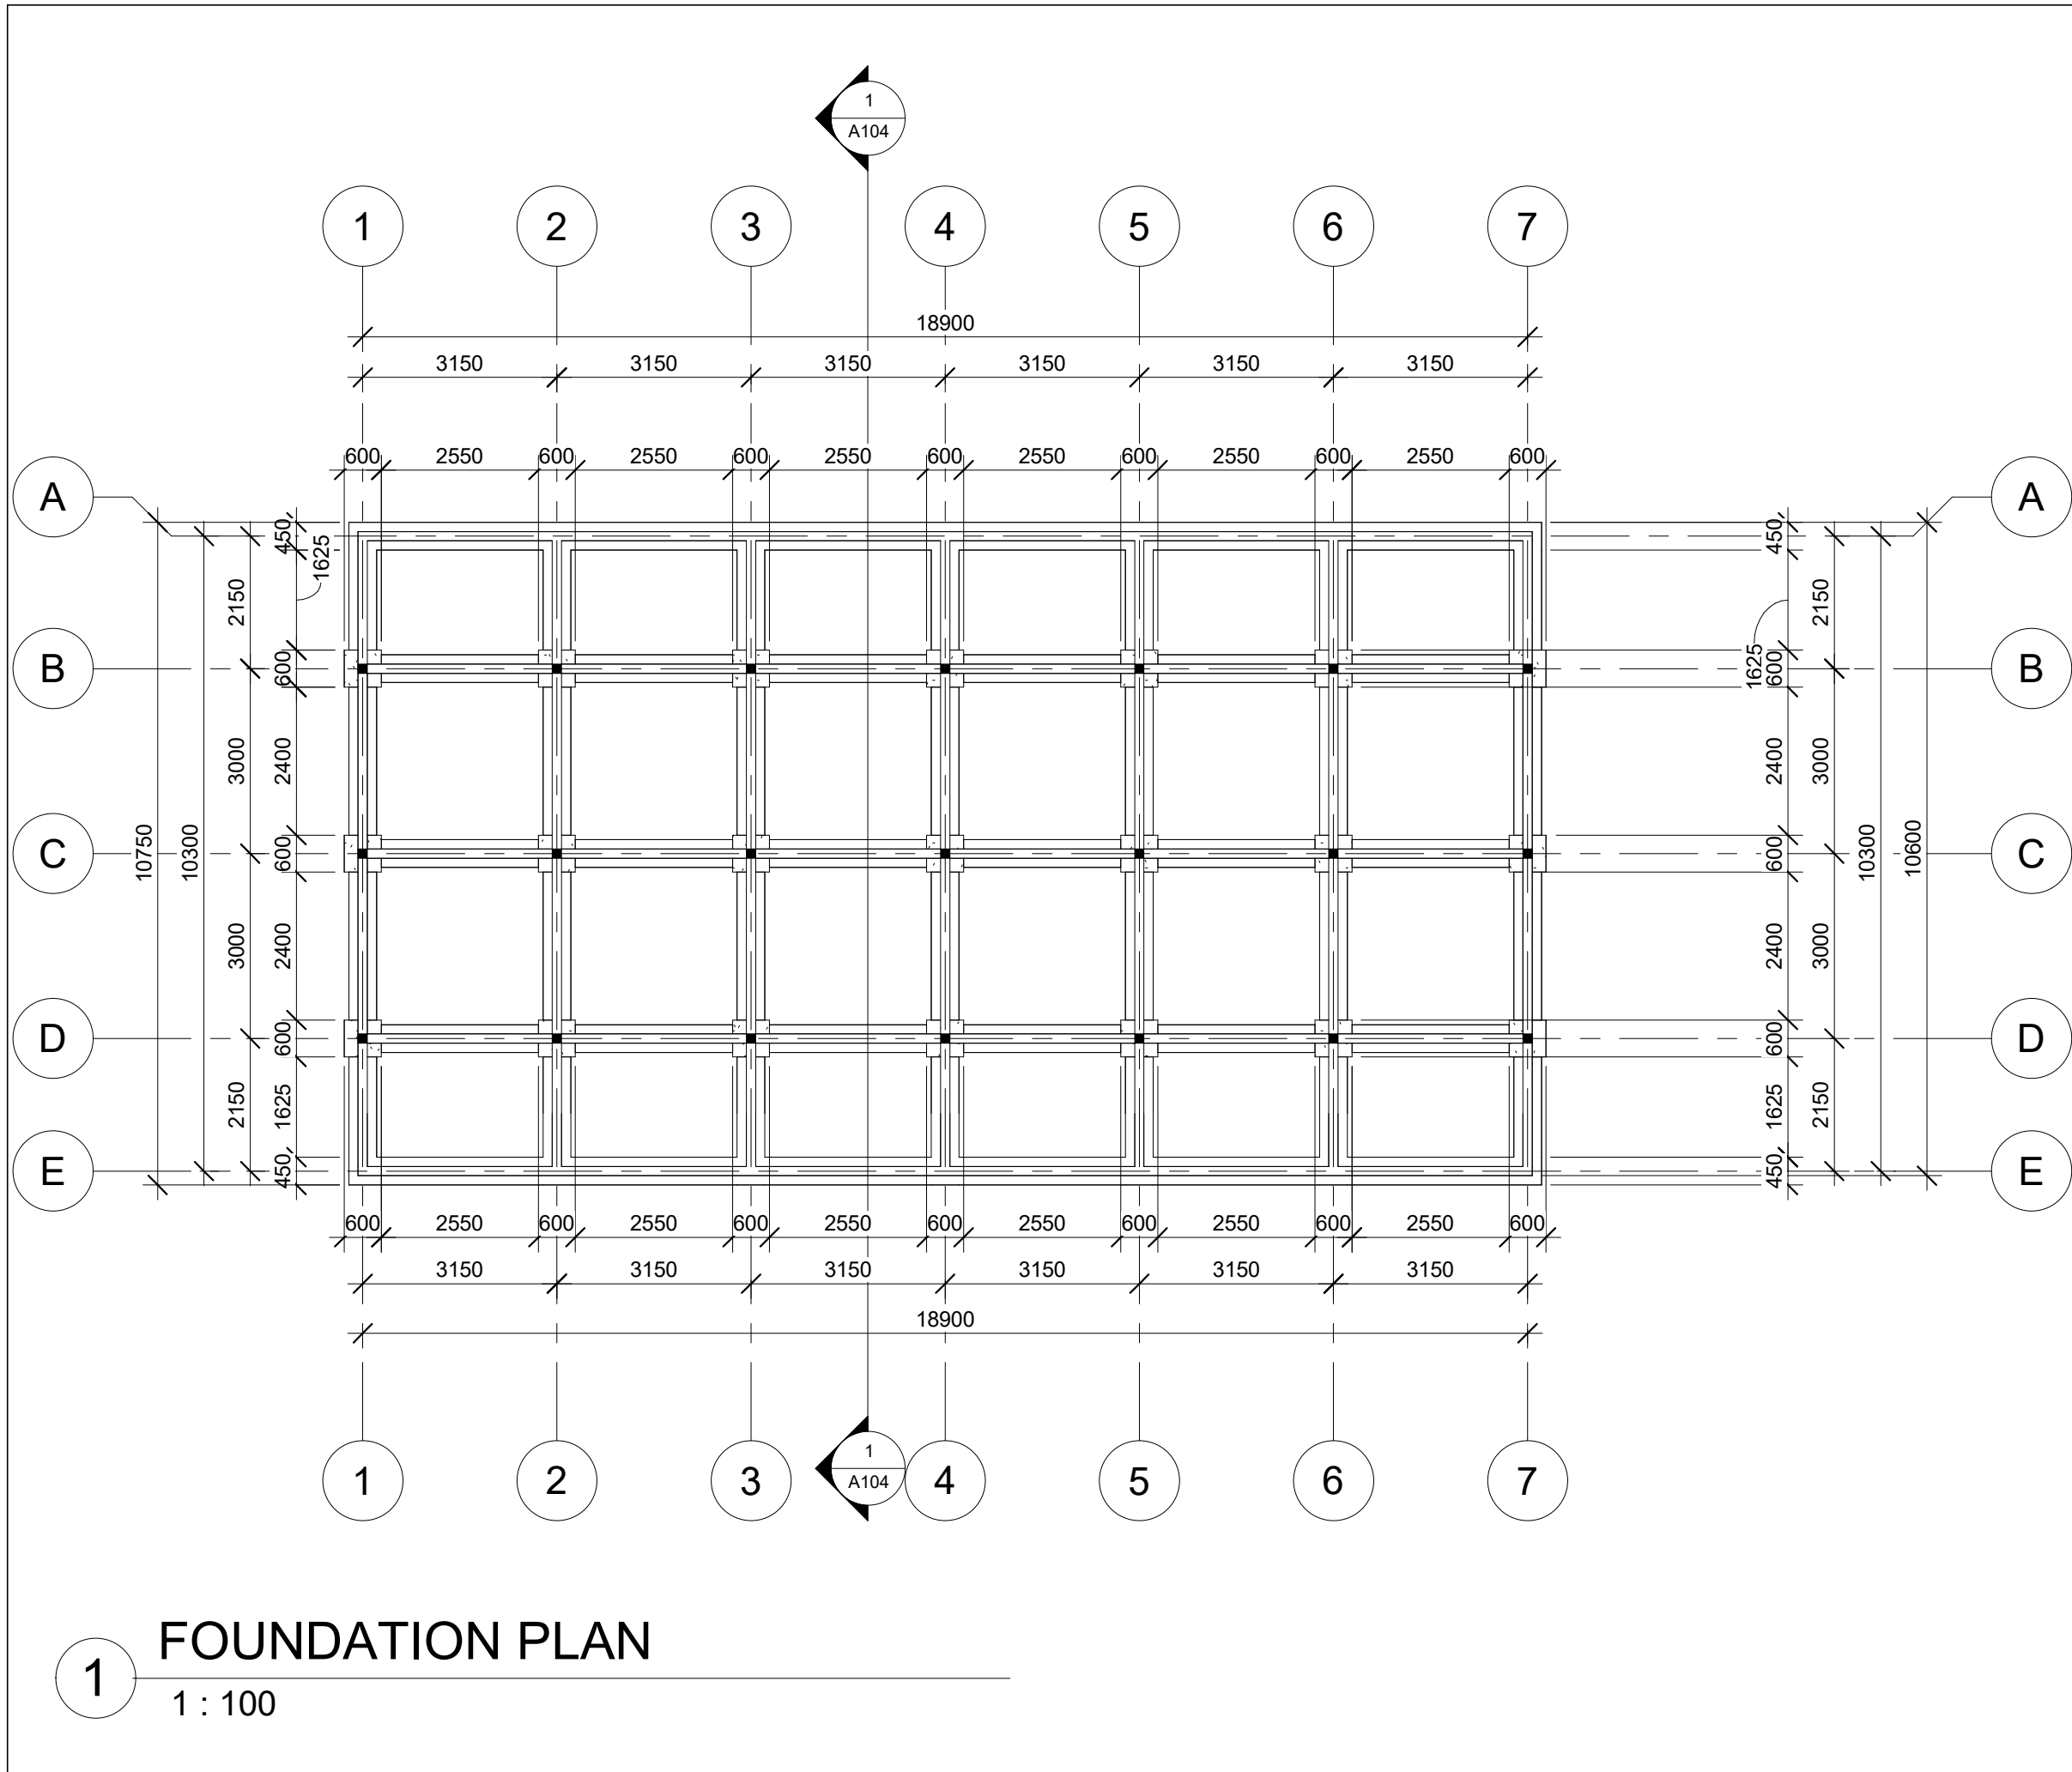

NOTES

Copyright and right of reproduction of this drawing or any portion thereof, is reserved by the architects. Any errors, discrepancies or omission to be reported to the Architect immediately. Any queries arising from all the above must be reported to the Architects for clarification before any work is put to hand. This drawing is not be scaled. Figured dimensions to be used at all times. All structural steel and concrete work should comply with structural engineers details. Quality of all materials, workmanship and conditions should comply with the minimum standard spicified in the standard peambles in the Bill of Quantities. Contractor is responsible for the correct setting out of the buildings, all external and internal walls with particular reference to boundaries building lines etc. Contractor to varyify all levels, heights and dimensions on putting any work to hand. All Contractors to check the details shown on this drawing for compliance with standards of good building practice with particular reference to special requirements necessitated by local and/or site conditions and to report any comment to the Architect. Contractors are to ensure that all details shown on this drawing are in compliance with Local Authority by- laws and regulations. Contractors are to locate and identify existing services on site and to protect these from damage throughout the duration of the works.

NO:	DATE:	REVISION:

FOR CONSTRUCTION

JOB: CONSTRUTION OF MARKET SHED

CLIENT: AKATSI SOUTH MUNICIPAL ASS.

LOCATION: AKATSI - AKATSI SOUTH MUNICIPALITY VOLTA REGION

Drawing Title:


FOUNDATION PLAN

Project Achitect: M. ASARE


Drawing Date: MAY, 2024

Drawing Scale: Project Status


PROJECT	REV.	CODE	SHEET SIZE
A102	-	ARC	A3

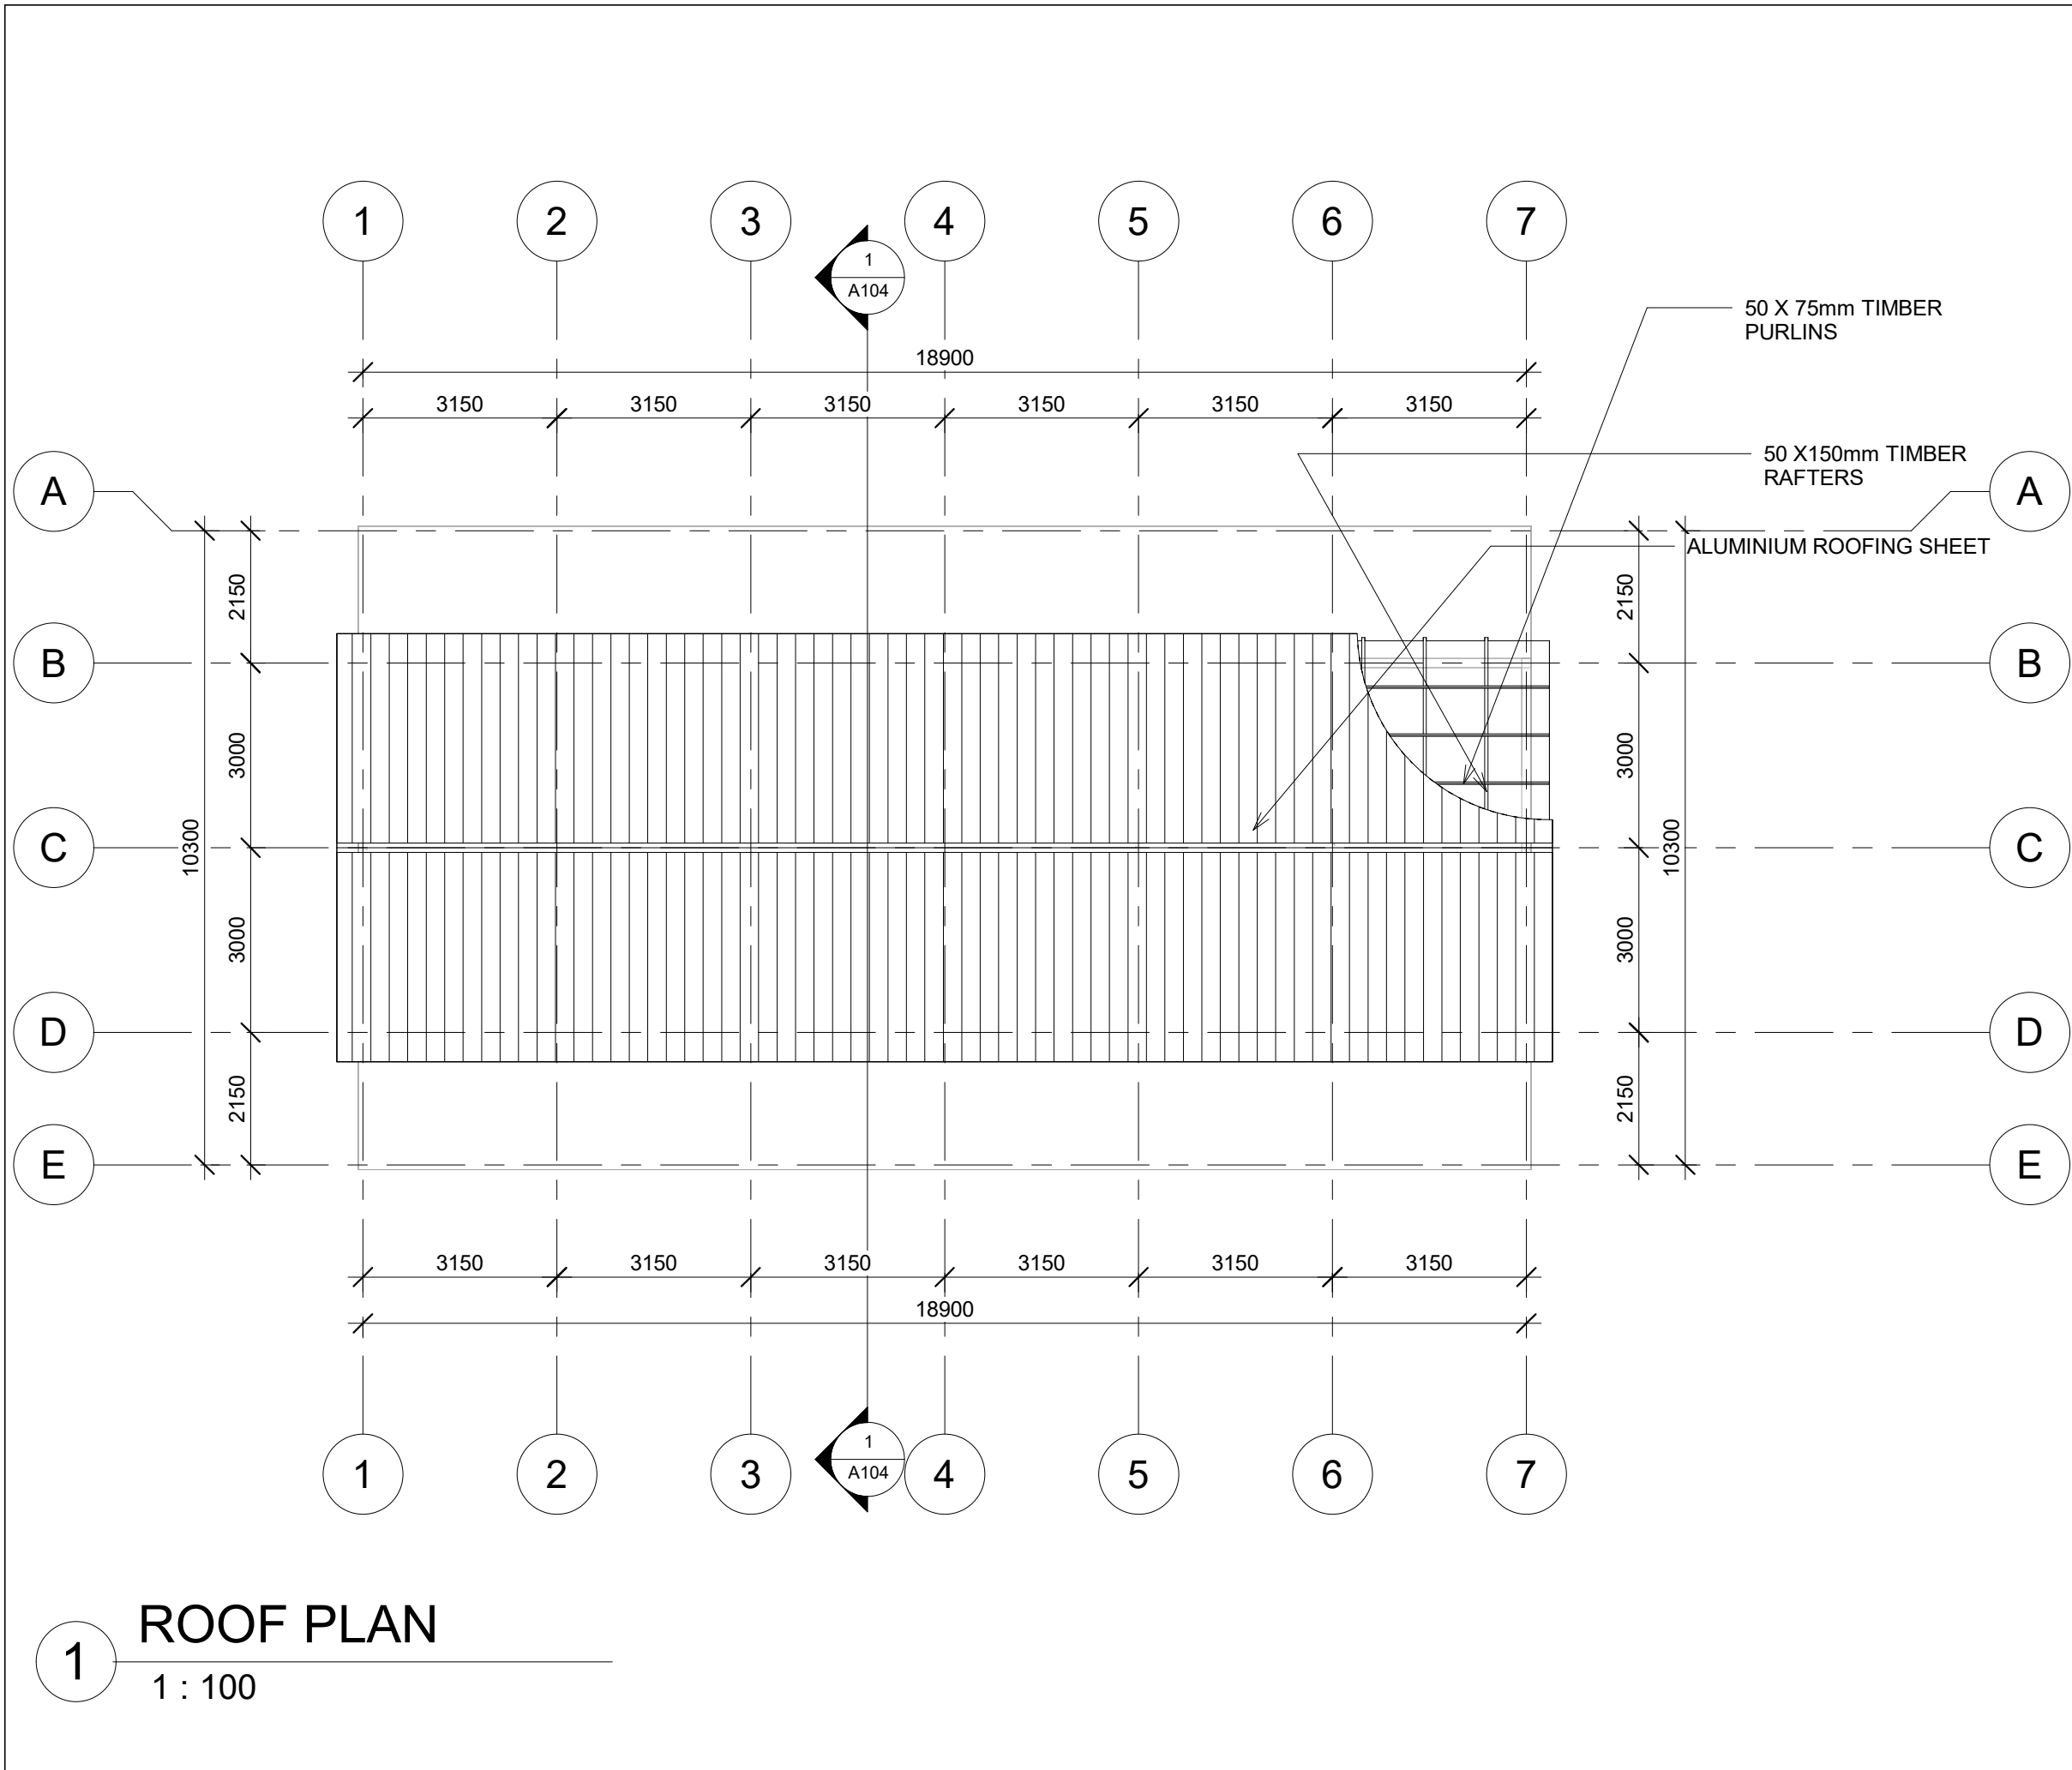

NOTES			
Copyright and right of reproduction of this drawing or any portion thereof, is reserved by the architects. Any errors, discrepancies or omission to be reported to the Architect immediately. Any queries arising from all the above must be reported to the Architects for clarification before any work is put to hand. This drawing is not be scaled. Figured dimensions to be used at all times. All structural steel and concrete work should comply with structural engineers details. Quality of all materials ,workmanship and conditions should comply with the minimum standard spicified in the standard peambles in the Bill of Quantities. Contractor is responsible for the correct setting out of the buildings, all external and internal walls with particular reference to boundaries building lines etc. Contractor to varify all levels, heights and dimensions on putting any work to hand. All Contractors to check the details shown on this drawing for compliance with standards of good building practice with particular reference to special requirements necessitated by local and/or site conditions and to report any comment to the Architect. Contractors are to ensure that all details shown on this drawing are in compliance with Local Authority by- laws and regulations. Contractors are to locate and identify existing services on site and to protect these from damage throughout the duration of the works.			
NO:	DATE:	REVISION:	
FOR CONSTRUCTION			
JOB:	CONSTRUTION OF MARKET SHED		
CLIENT:	AKATSI SOUTH MUNICIPAL ASS.		
LOCATION:	AKATSI - AKATSI SOUTH MUNICIPALITY VOLTA REGION		
Drawing Title:			
ROOF PLAN			
Project Achitect: M. ASARE			
Drawing Date: MAY, 2024			
Drawing Scale: Project Status			
PROJECT	REV.	CODE	SHEET SIZE
A103	-	ARC	A3

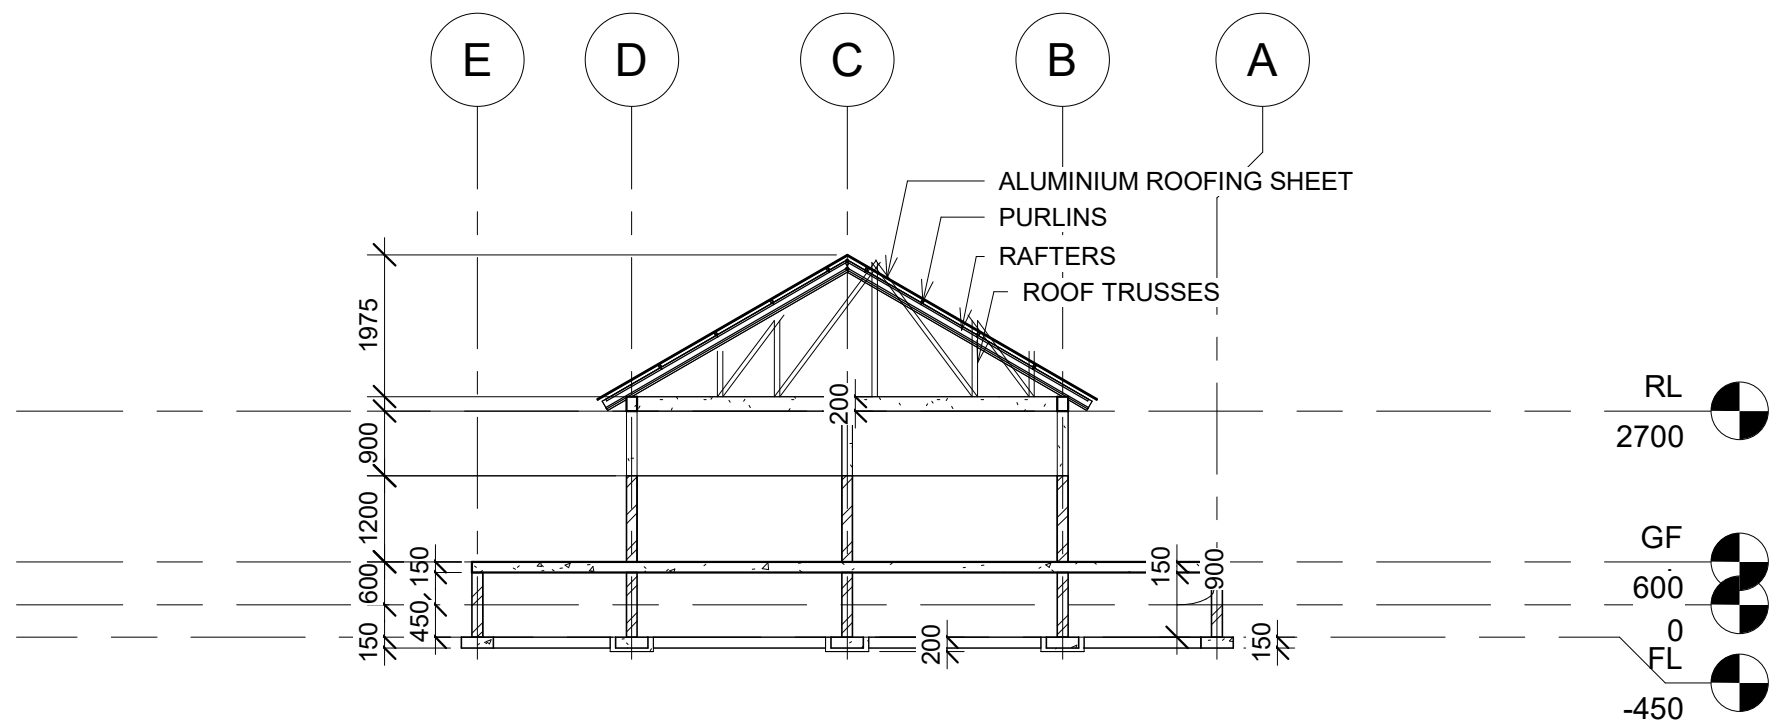

1 Section 1
1 : 100

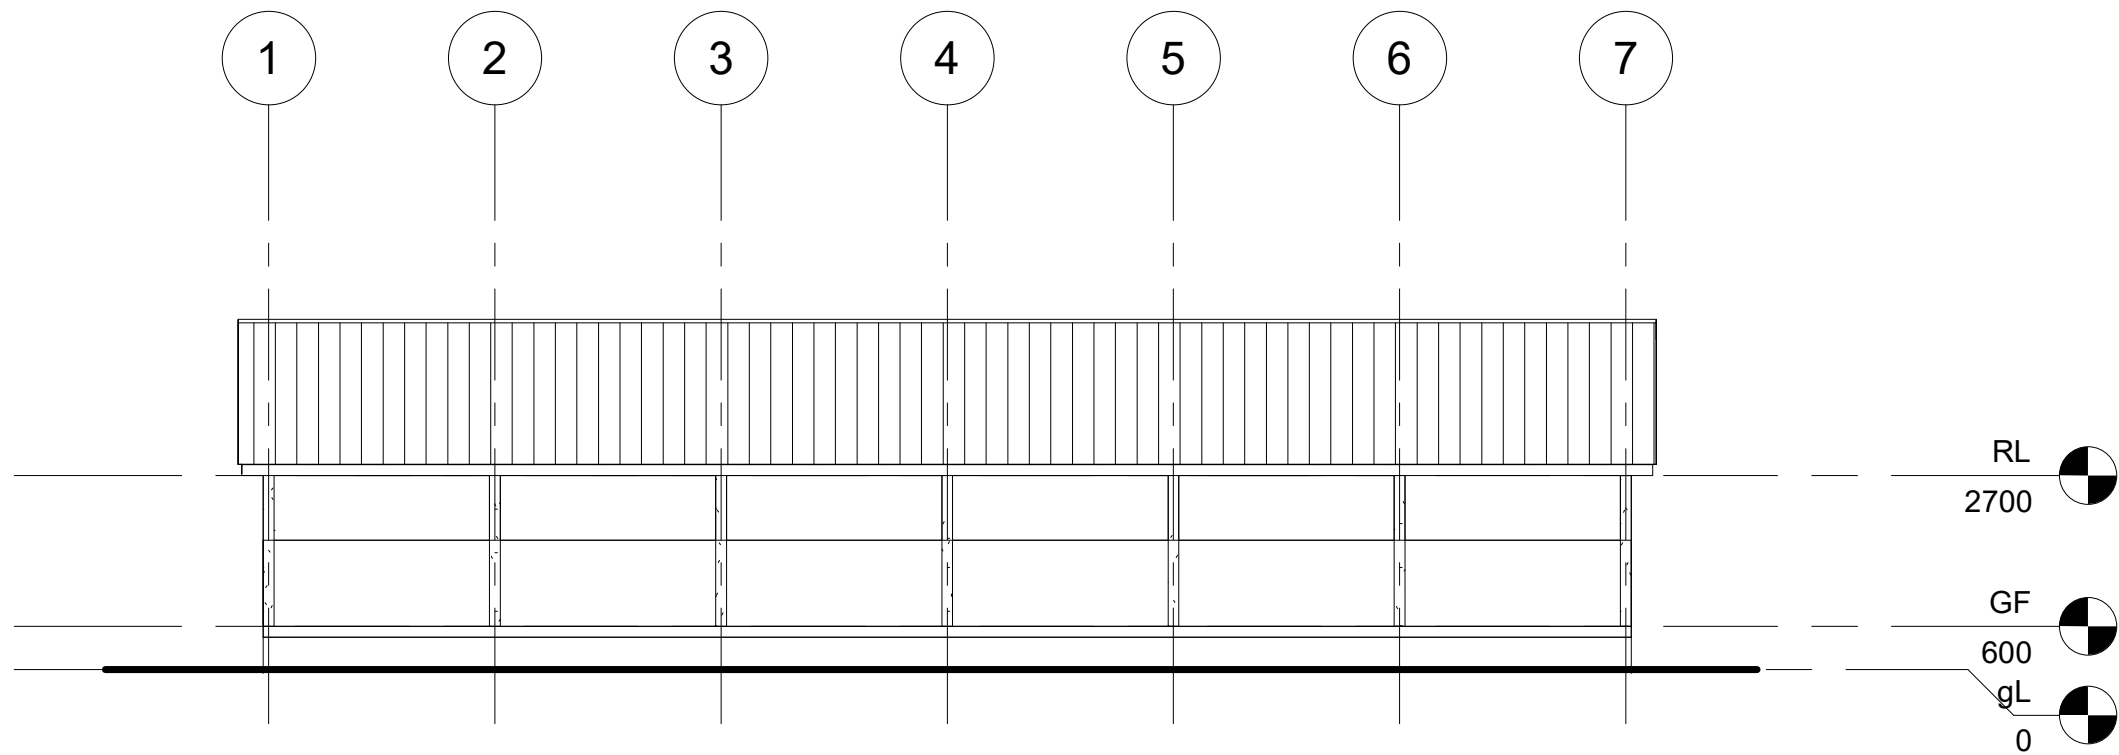

2 South Elevation
1 : 100

NOTES

Copyright and right of reproduction of this drawing or any portion thereof, is reserved by the architects. Any errors, discrepancies or omission to be reported to the Architect immediately. Any queries arising from all the above must be reported to the Architects for clarification before any work is put to hand. This drawing is not to be scaled. Figured dimensions to be used at all times. All structural steel and concrete work should comply with structural engineers details. Quality of all materials, workmanship and conditions should comply with the minimum standard specified in the standard peables in the Bill of Quantities. Contractor is responsible for the correct setting out of the buildings, all external and internal walls with particular reference to boundaries building lines etc. Contractor to verify all levels, heights and dimensions on putting any work to hand. All Contractors to check the details shown on this drawing for compliance with standards of good building practice with particular reference to special requirements necessitated by local and/or site conditions and to report any comment to the Architect. Contractors are to ensure that all details shown on this drawing are in compliance with Local Authority by-laws and regulations. Contractors are to locate and identify existing services on site and to protect these from damage throughout the duration of the works.

NO:	DATE:	REVISION:

FOR CONSTRUCTION

JOB: CONSTRUCTION OF MARKET SHED

CLIENT: AKATSI SOUTH MUNICIPAL ASS.

LOCATION: AKATSI - AKATSI SOUTH MUNICIPALITY VOLTA REGION

Drawing Title:

SECTION & ELEVATION

Project Achitect: M. ASARE

Drawing Date: MAY, 2024

Drawing Scale: Project Status

PROJECT	REV.	CODE	SHEET SIZE
A104	-	ARC	A3