




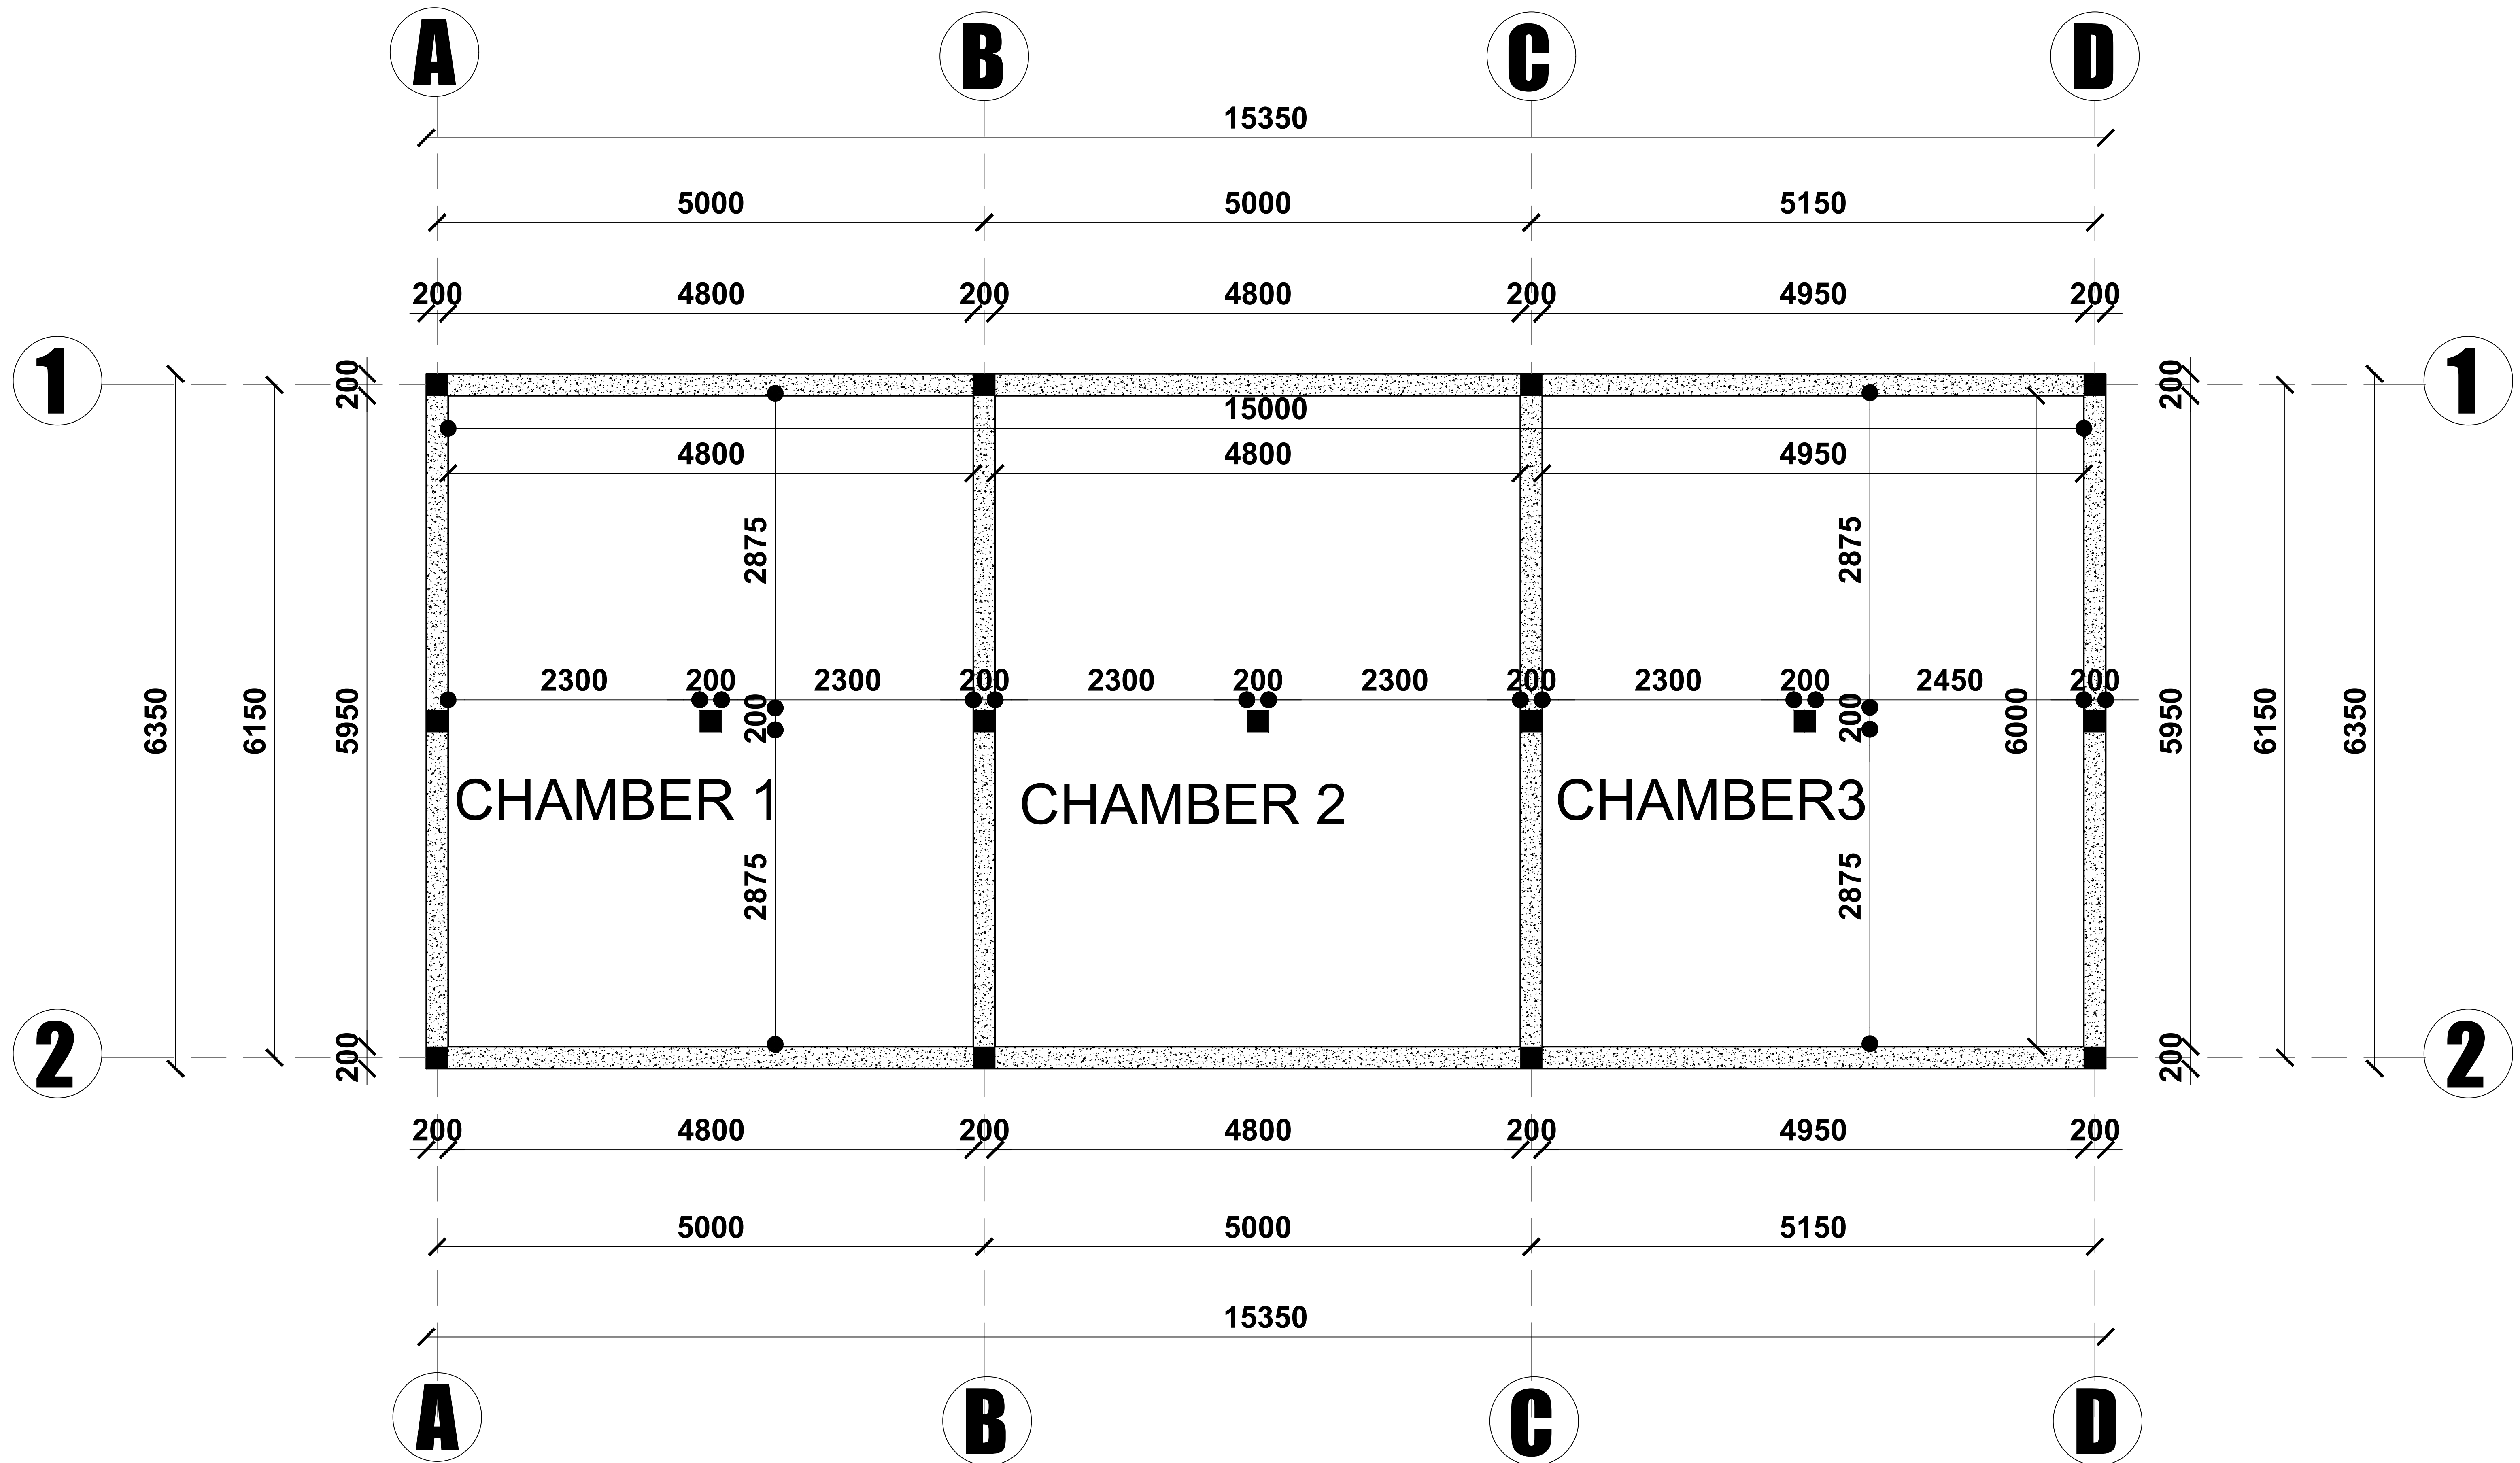


GROUND FLOOR PLAN

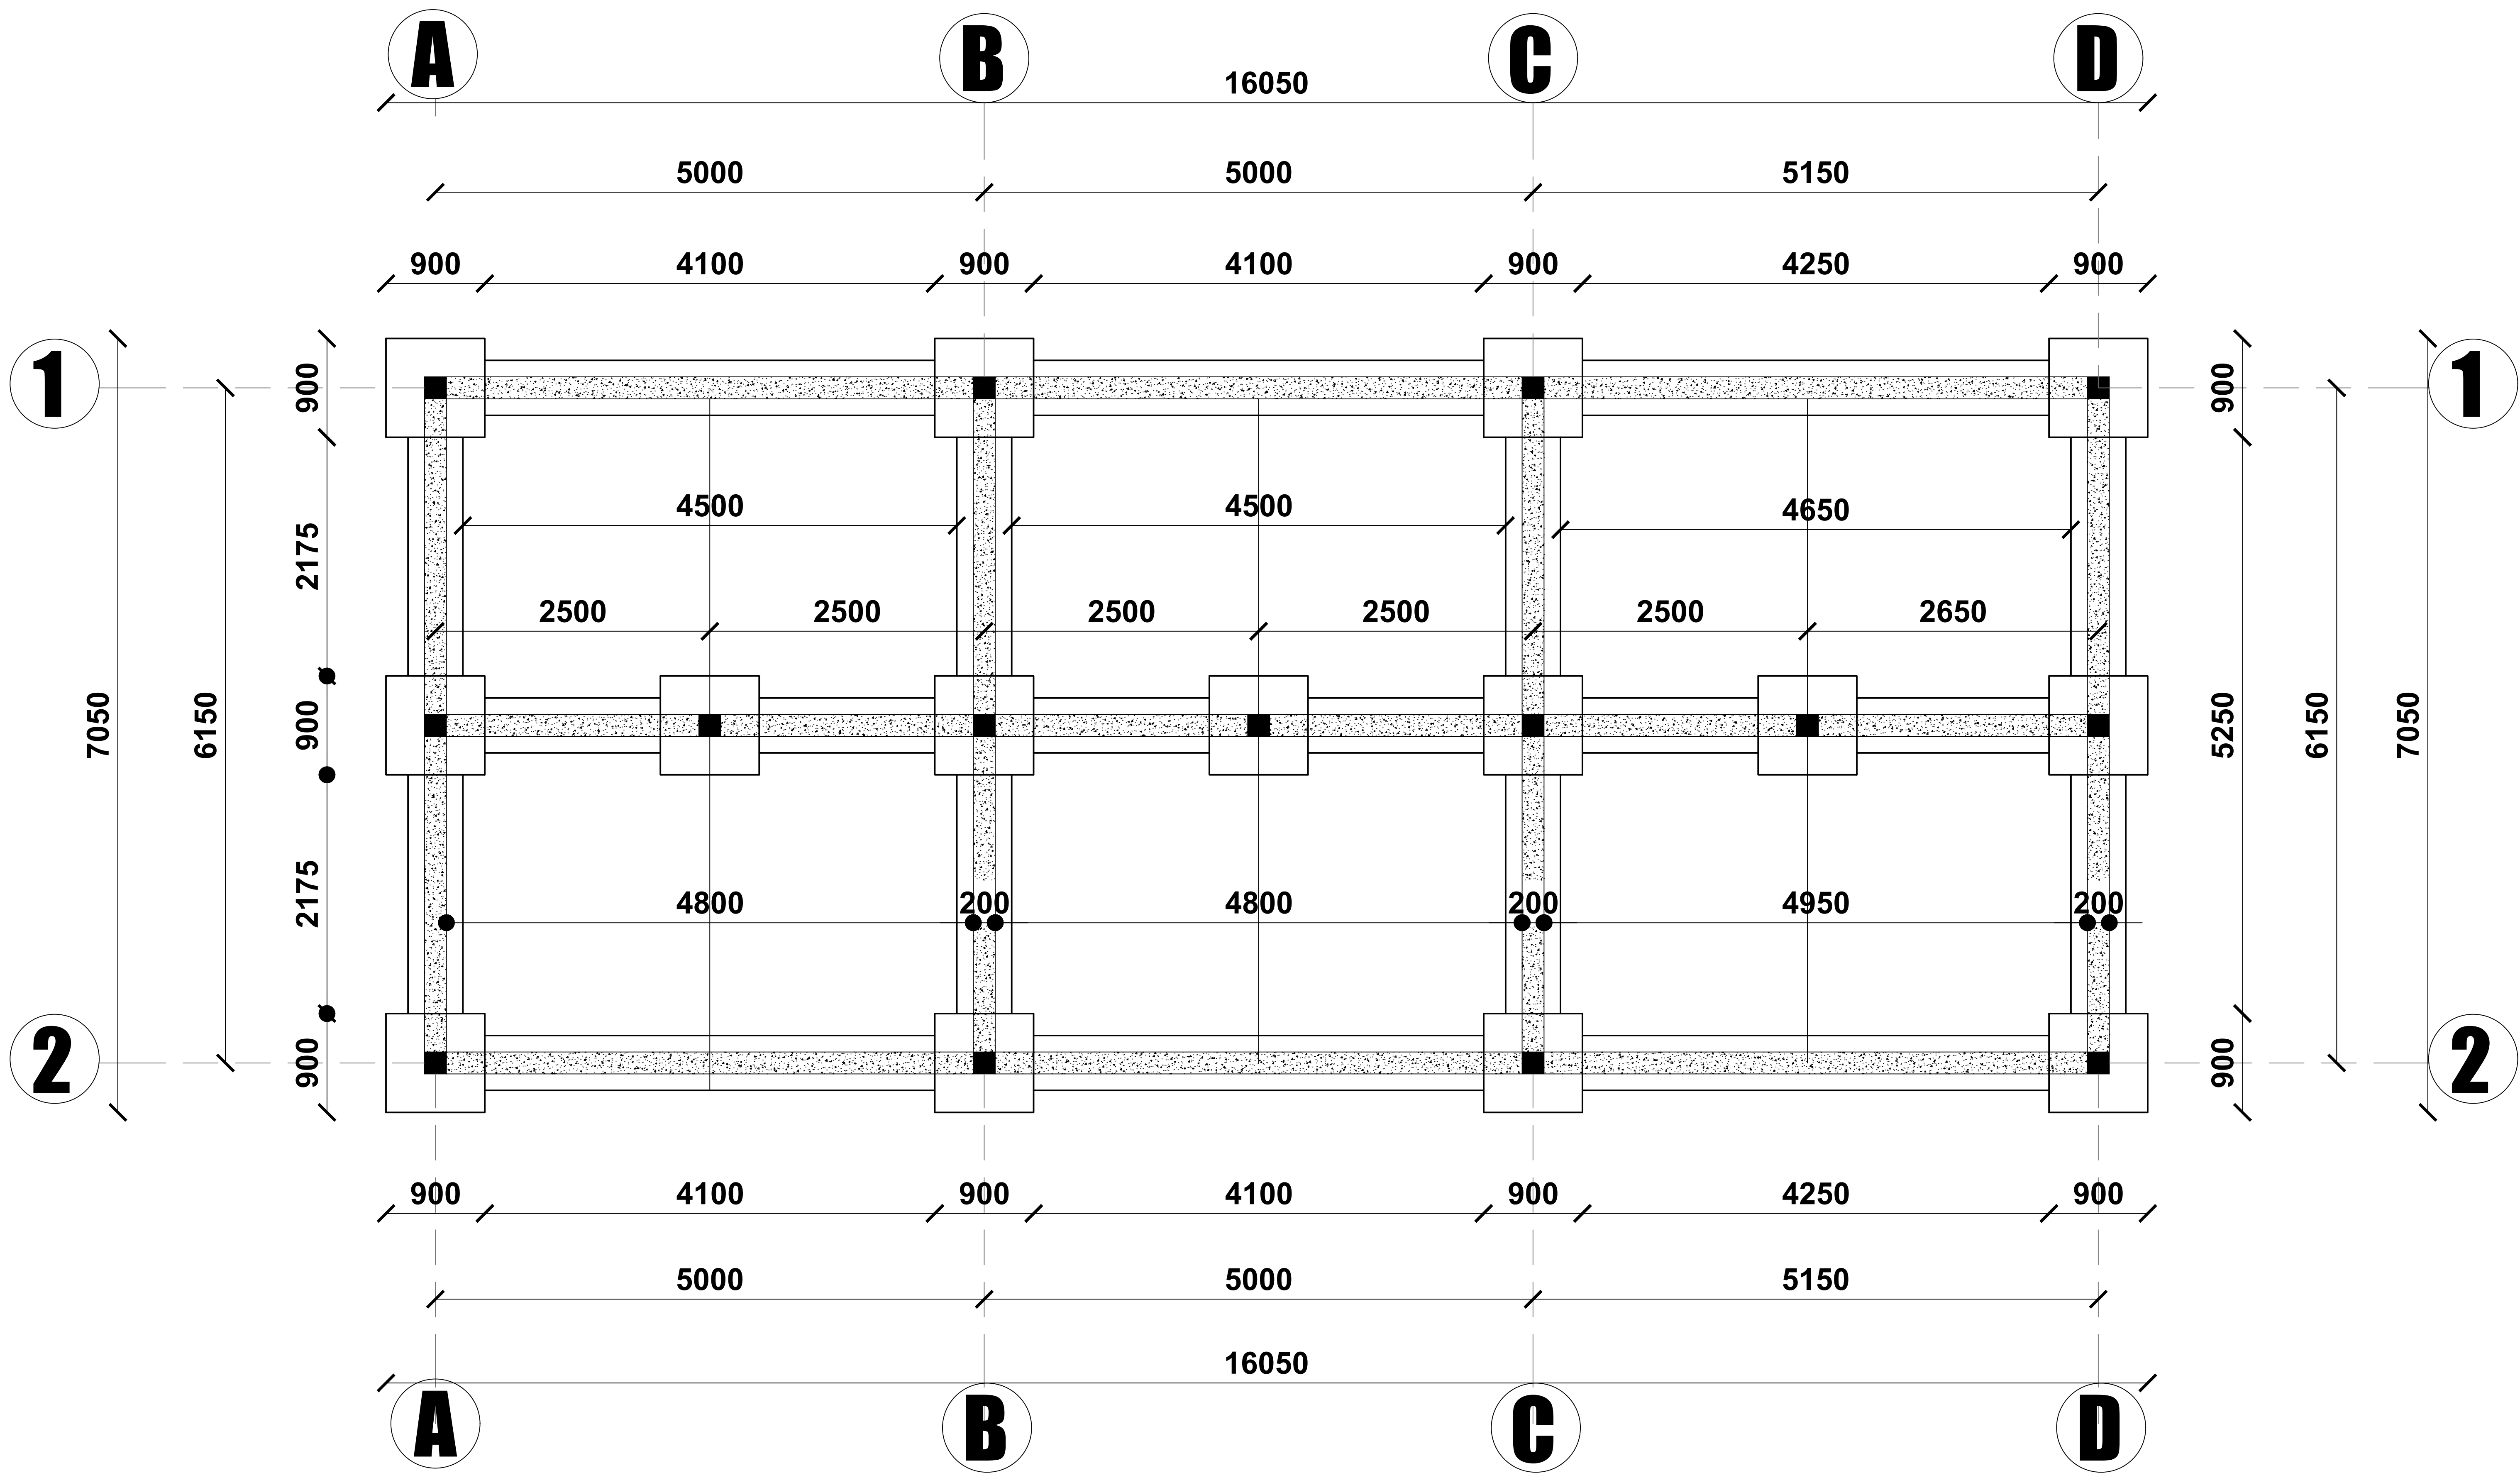


FOUNDATION PLAN

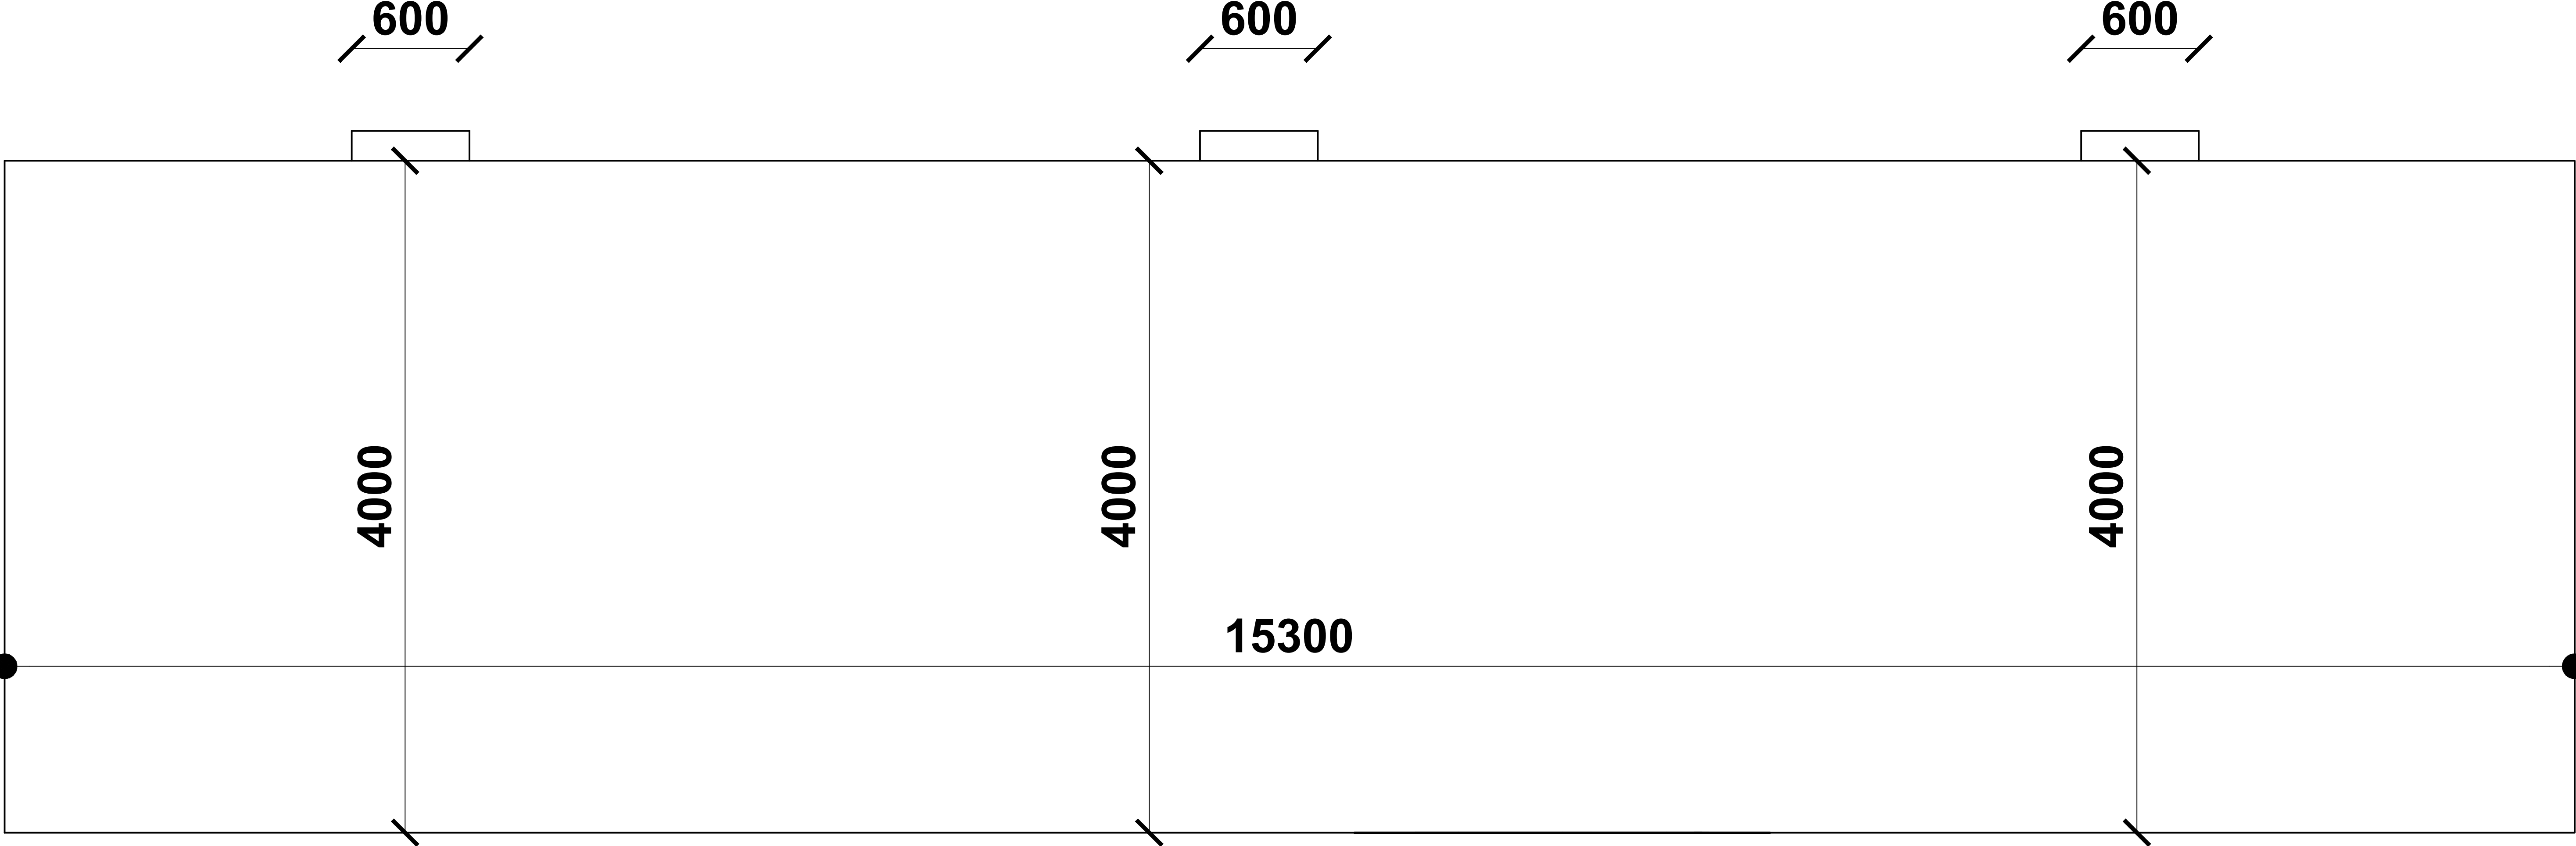

FRONT VIEW

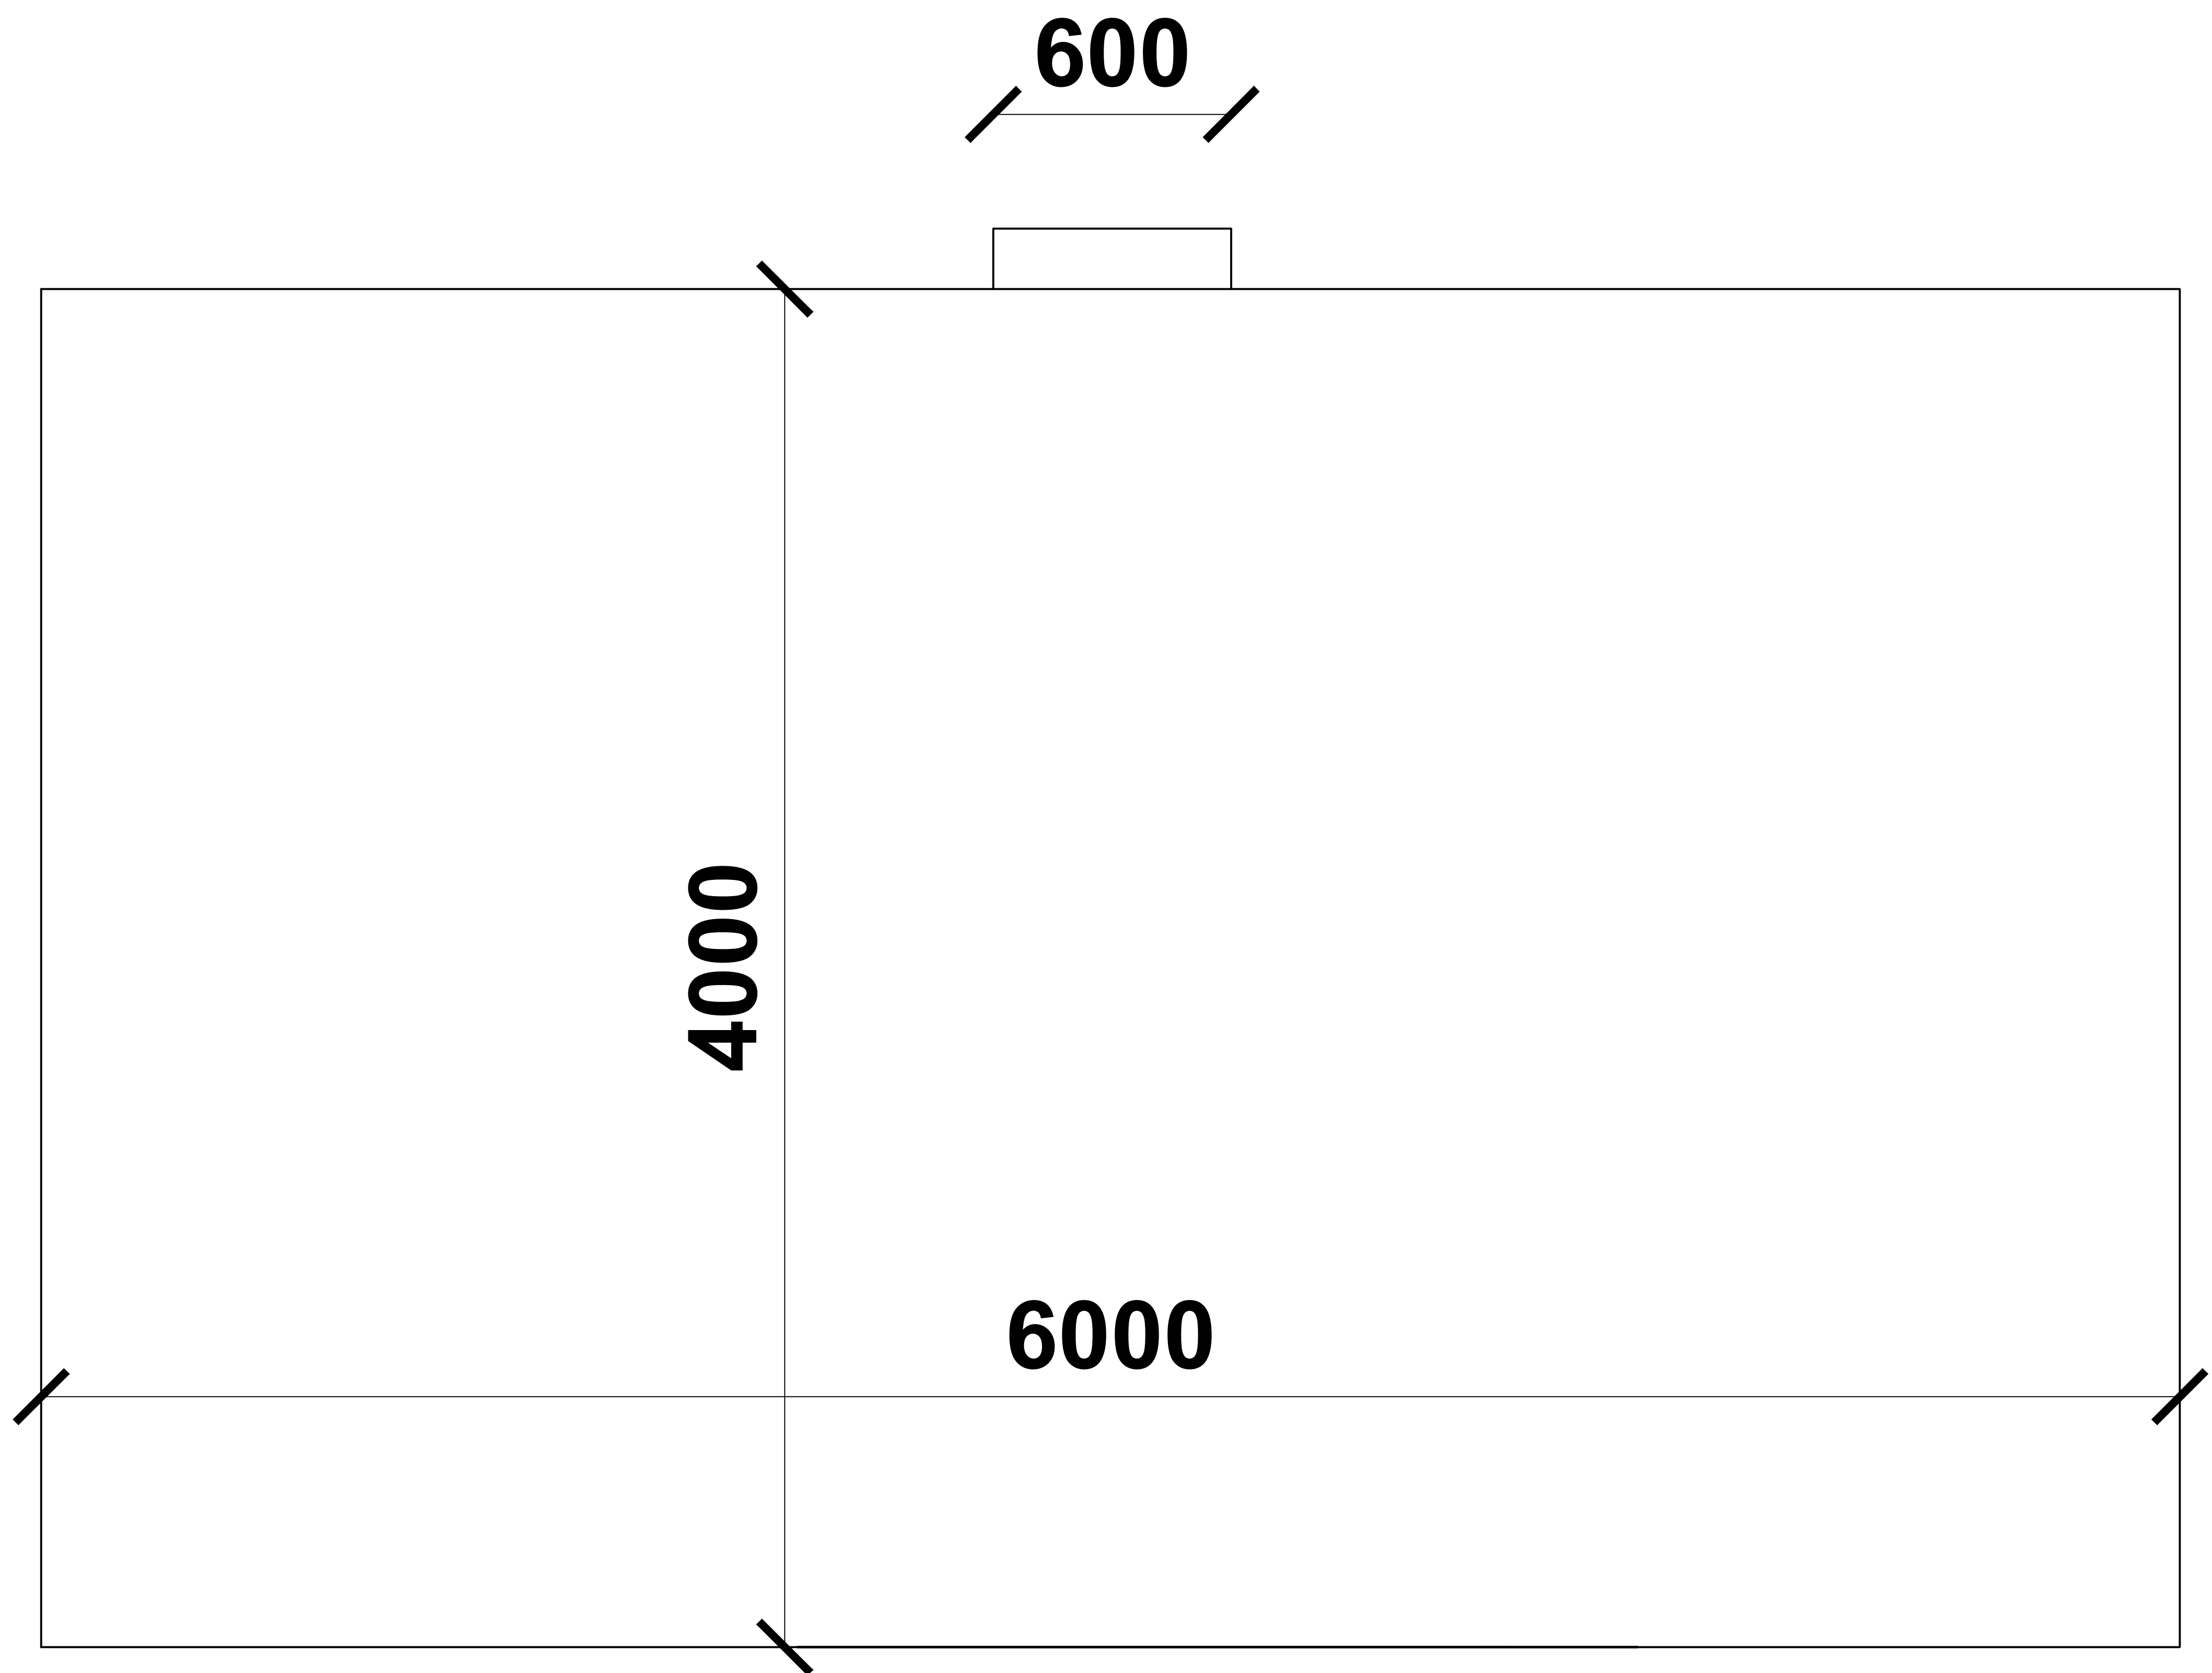


RIGHT VIEW

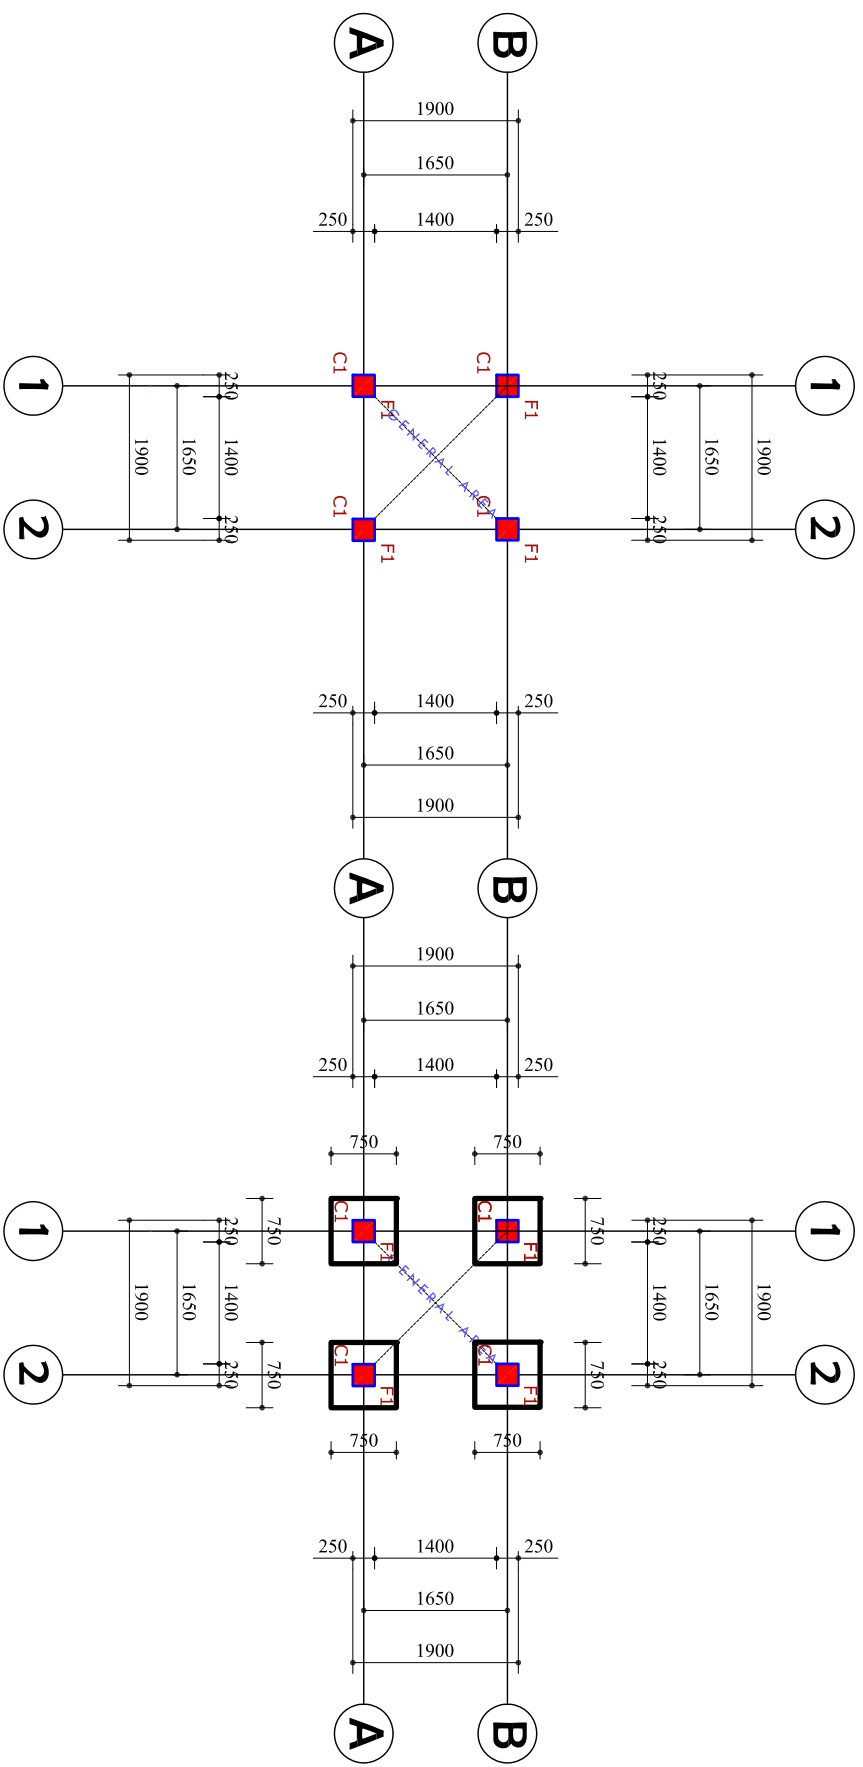




Ground floor plan

Strip foundation plan

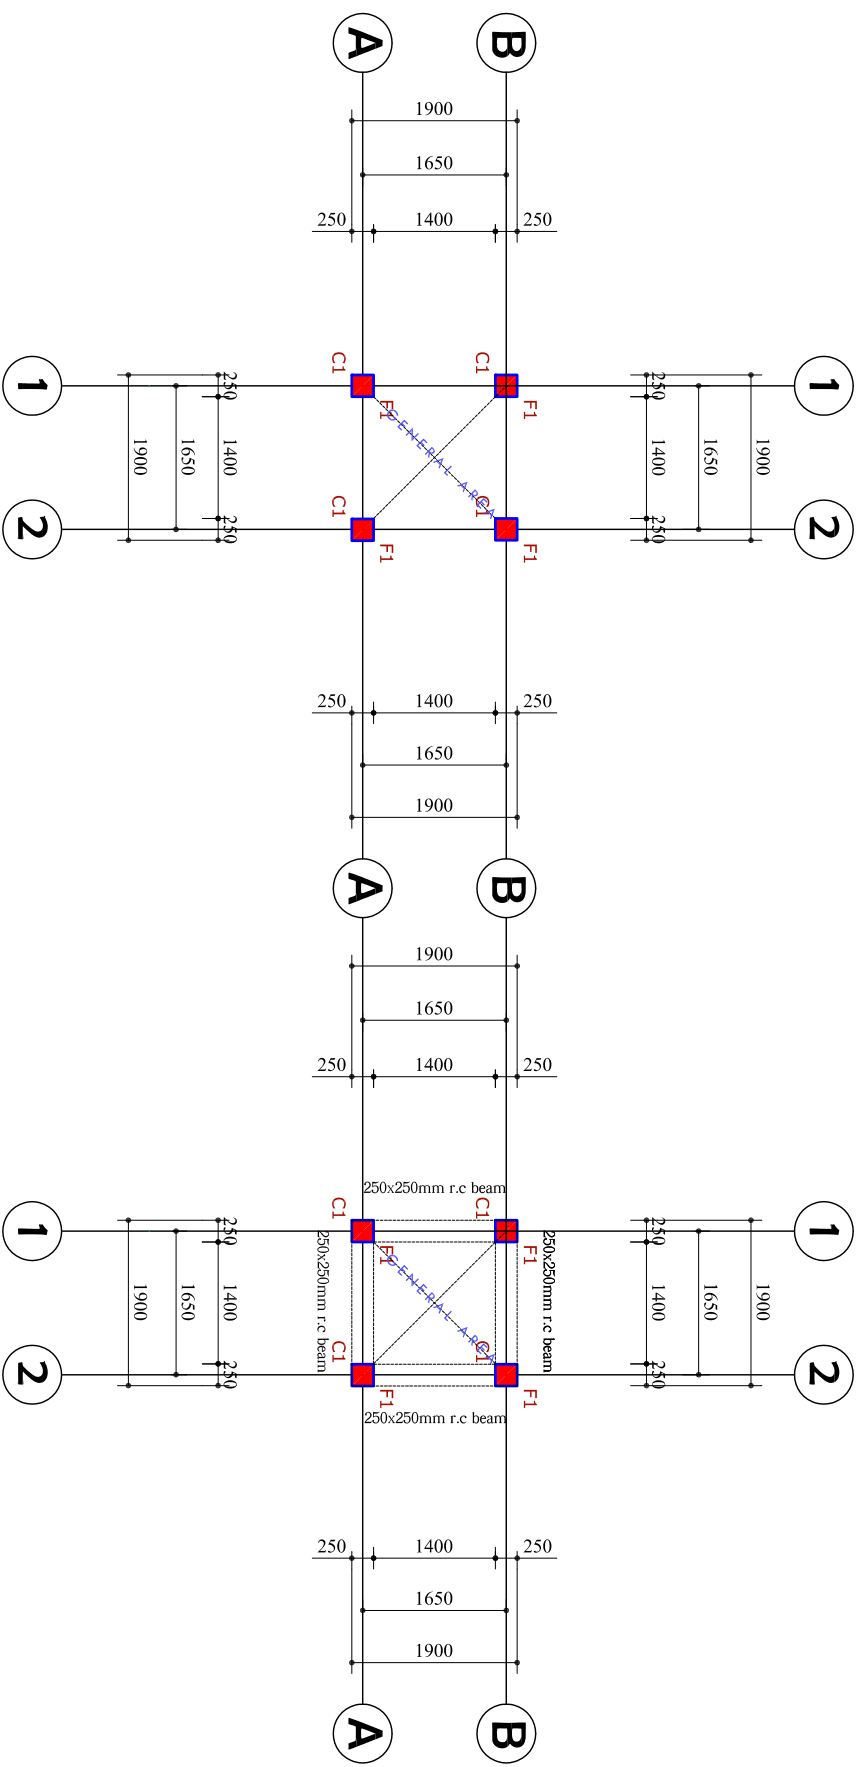


Column arrangement



r. c beam alignment

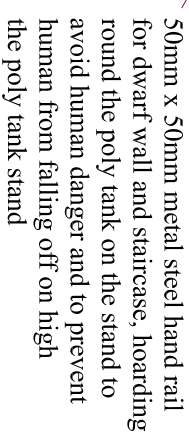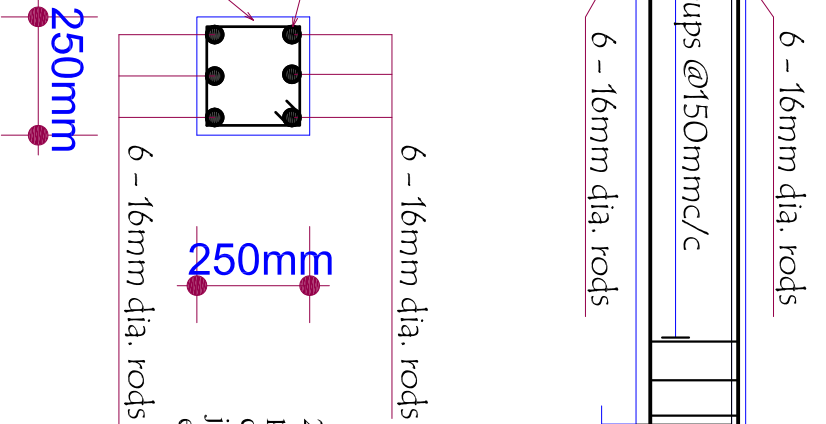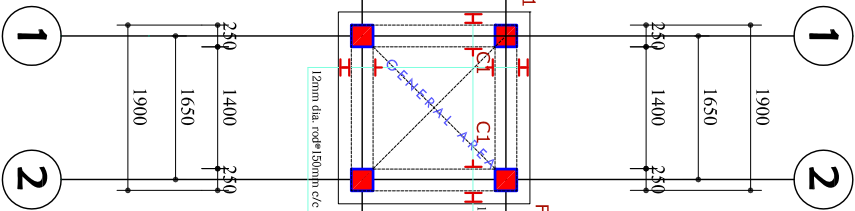

section c-c
scale 1:25

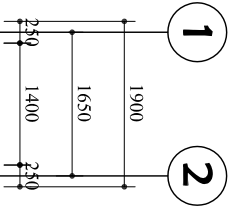


SECTION DETAILS

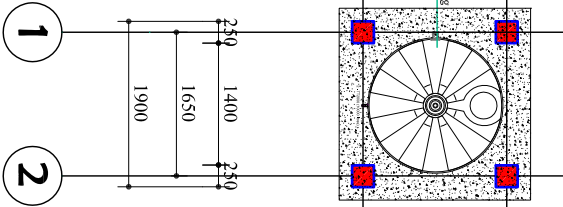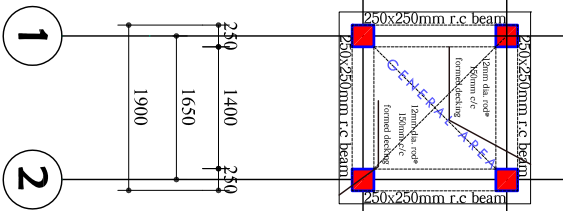


Arrangement of r.c slab (deck)


details r.c slab & tie beam

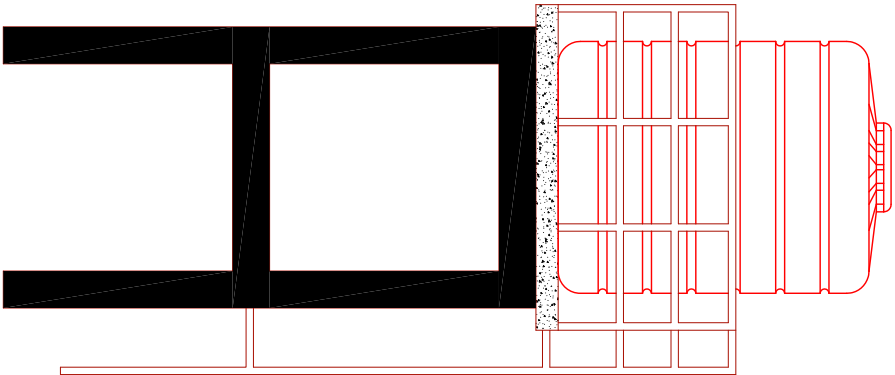


RIGHT SIDES VIEW

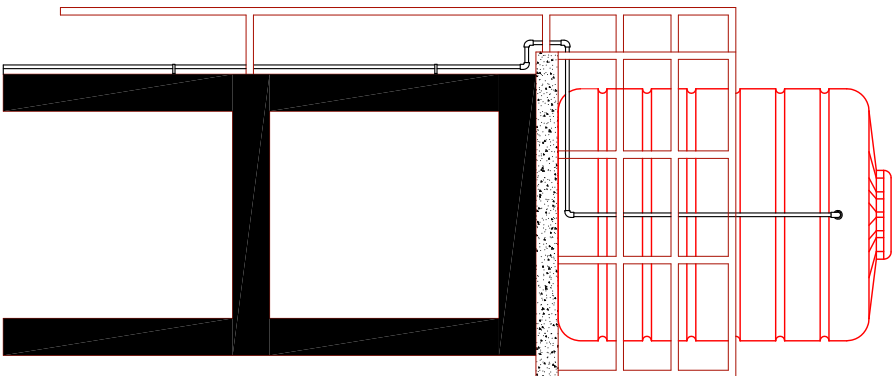



LEFT SIDE VIEW

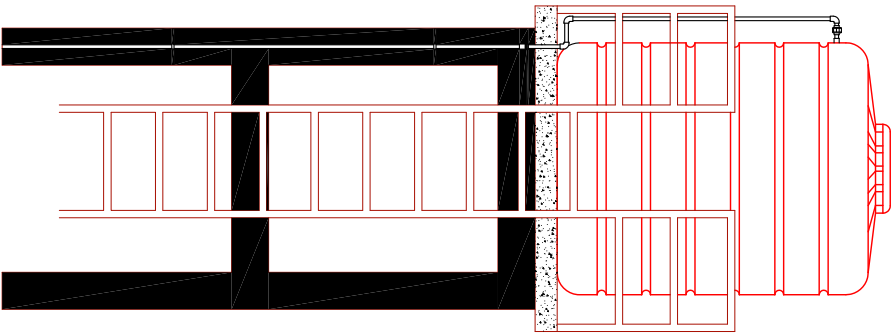

FRONT SIDE VIEW

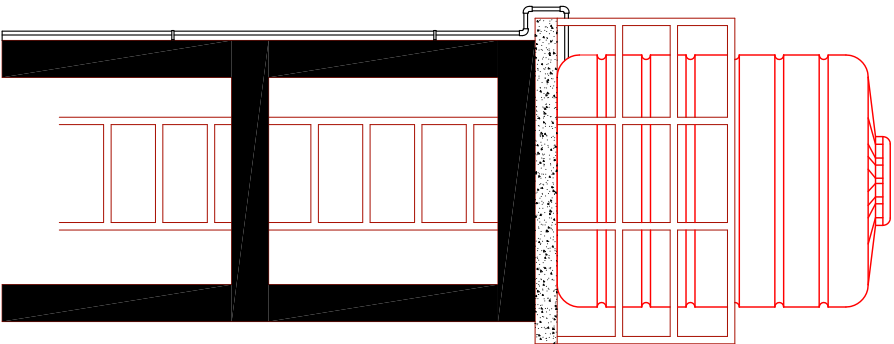

BACK SIDE VIEW

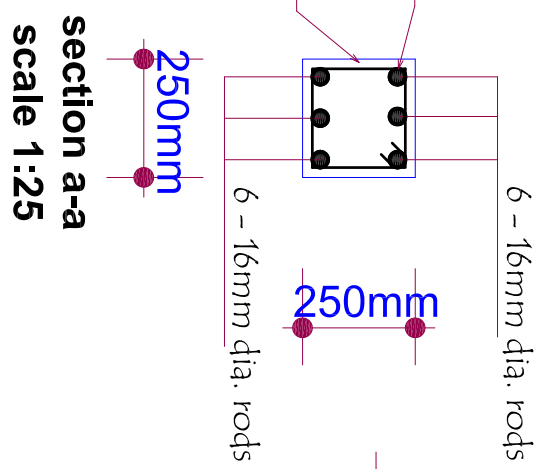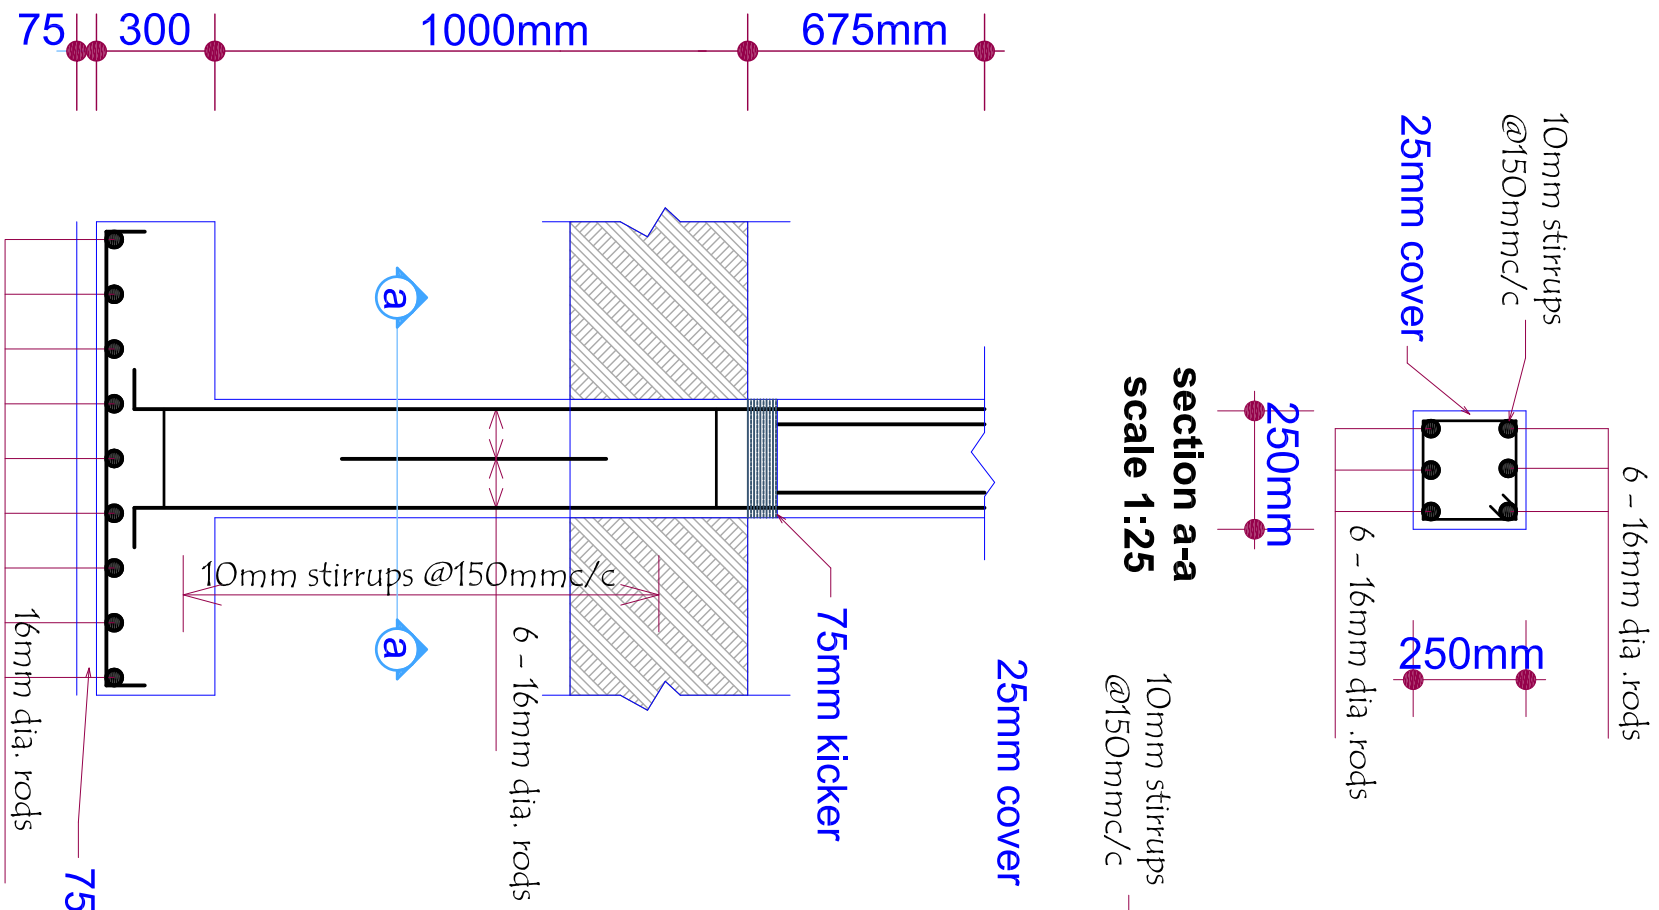

Column Type 1
scale 1:25

