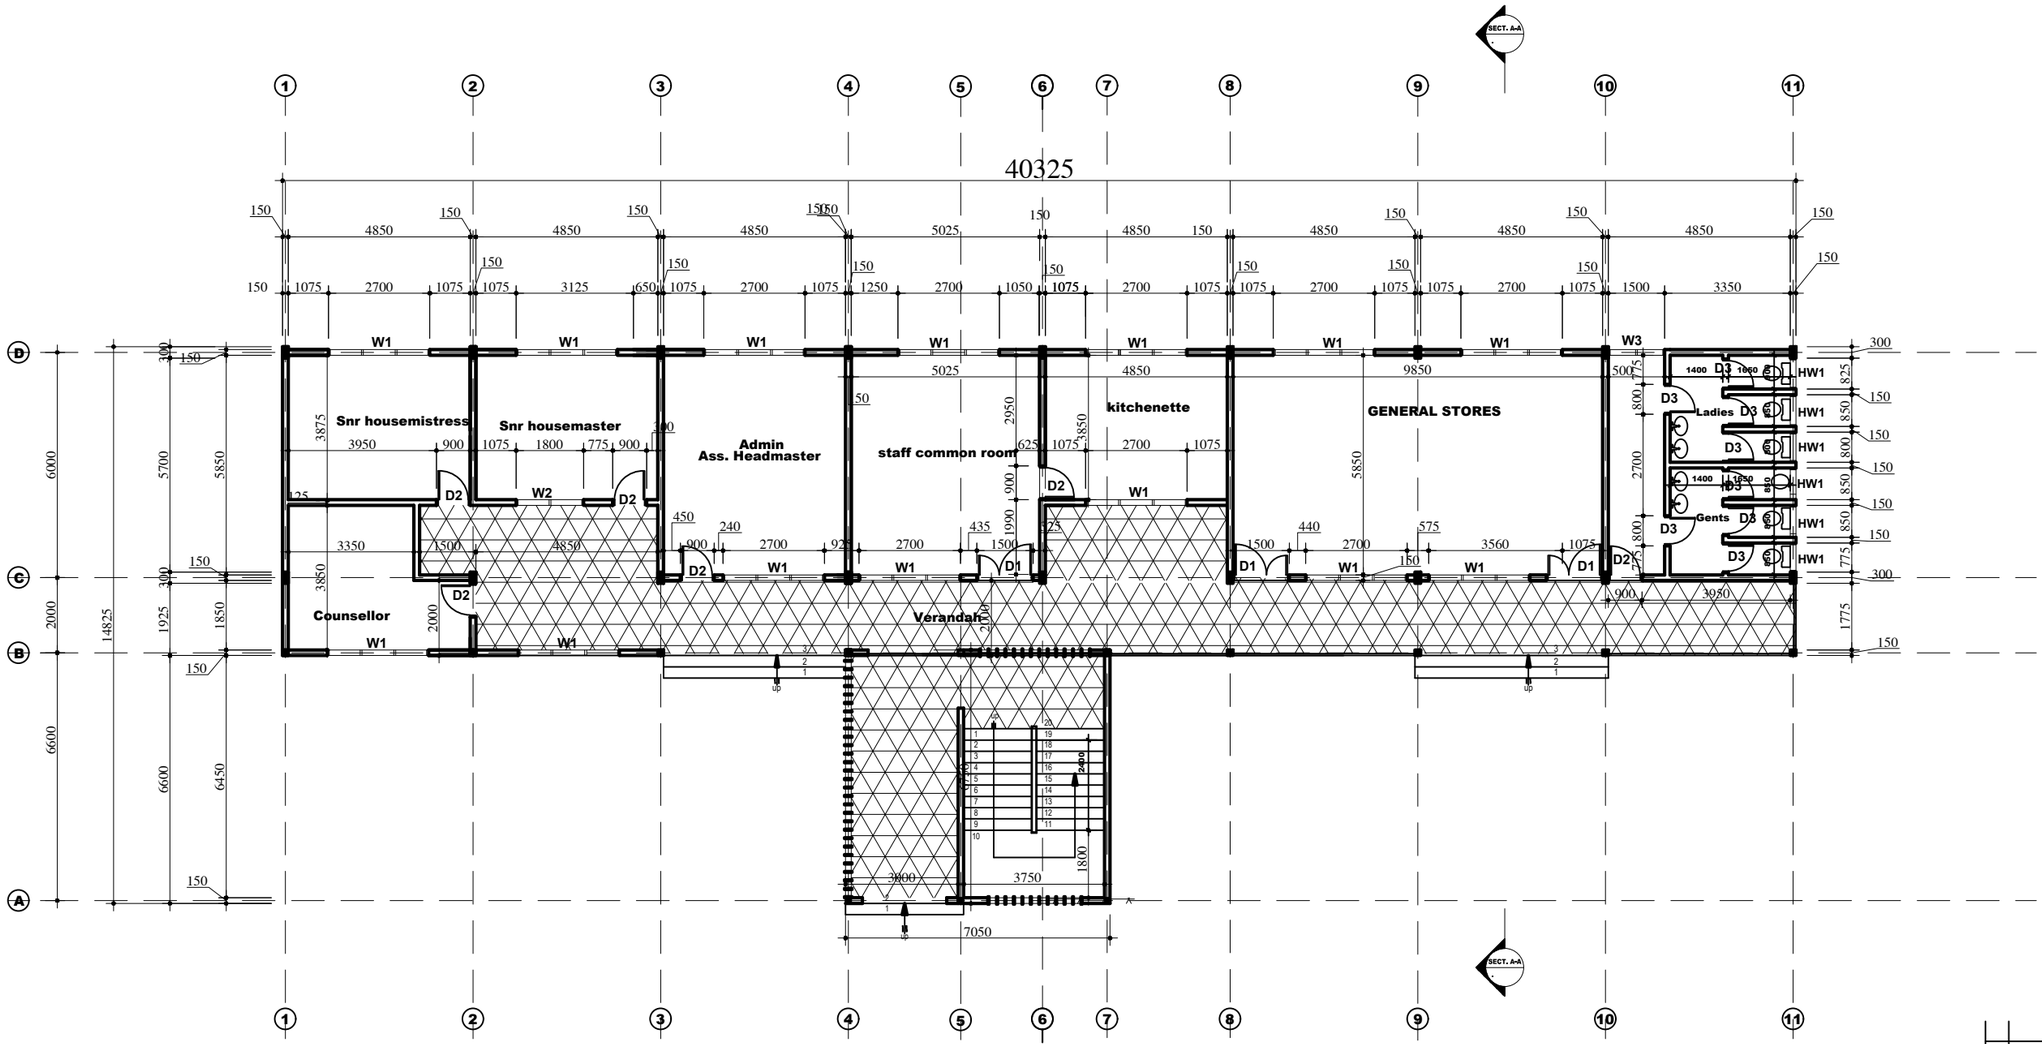


GROUND FLOOR PLAN


PPMC INTERNATIONAL
BOX AF1701, Adenta Flat - Accra
Tel: 021-926409
Fax : 021-511600
Email : ppmconsult@gmail.com

project:
2 STOREY ADMINISTRATION BLOCK

client:
GETFUND

dwg:
GROUND FLOOR PLAN

scale: 1: 100 & 1:50
date: OCTOBER 2025
drawn:
checked:
rev:
job no
sheet no: S-02

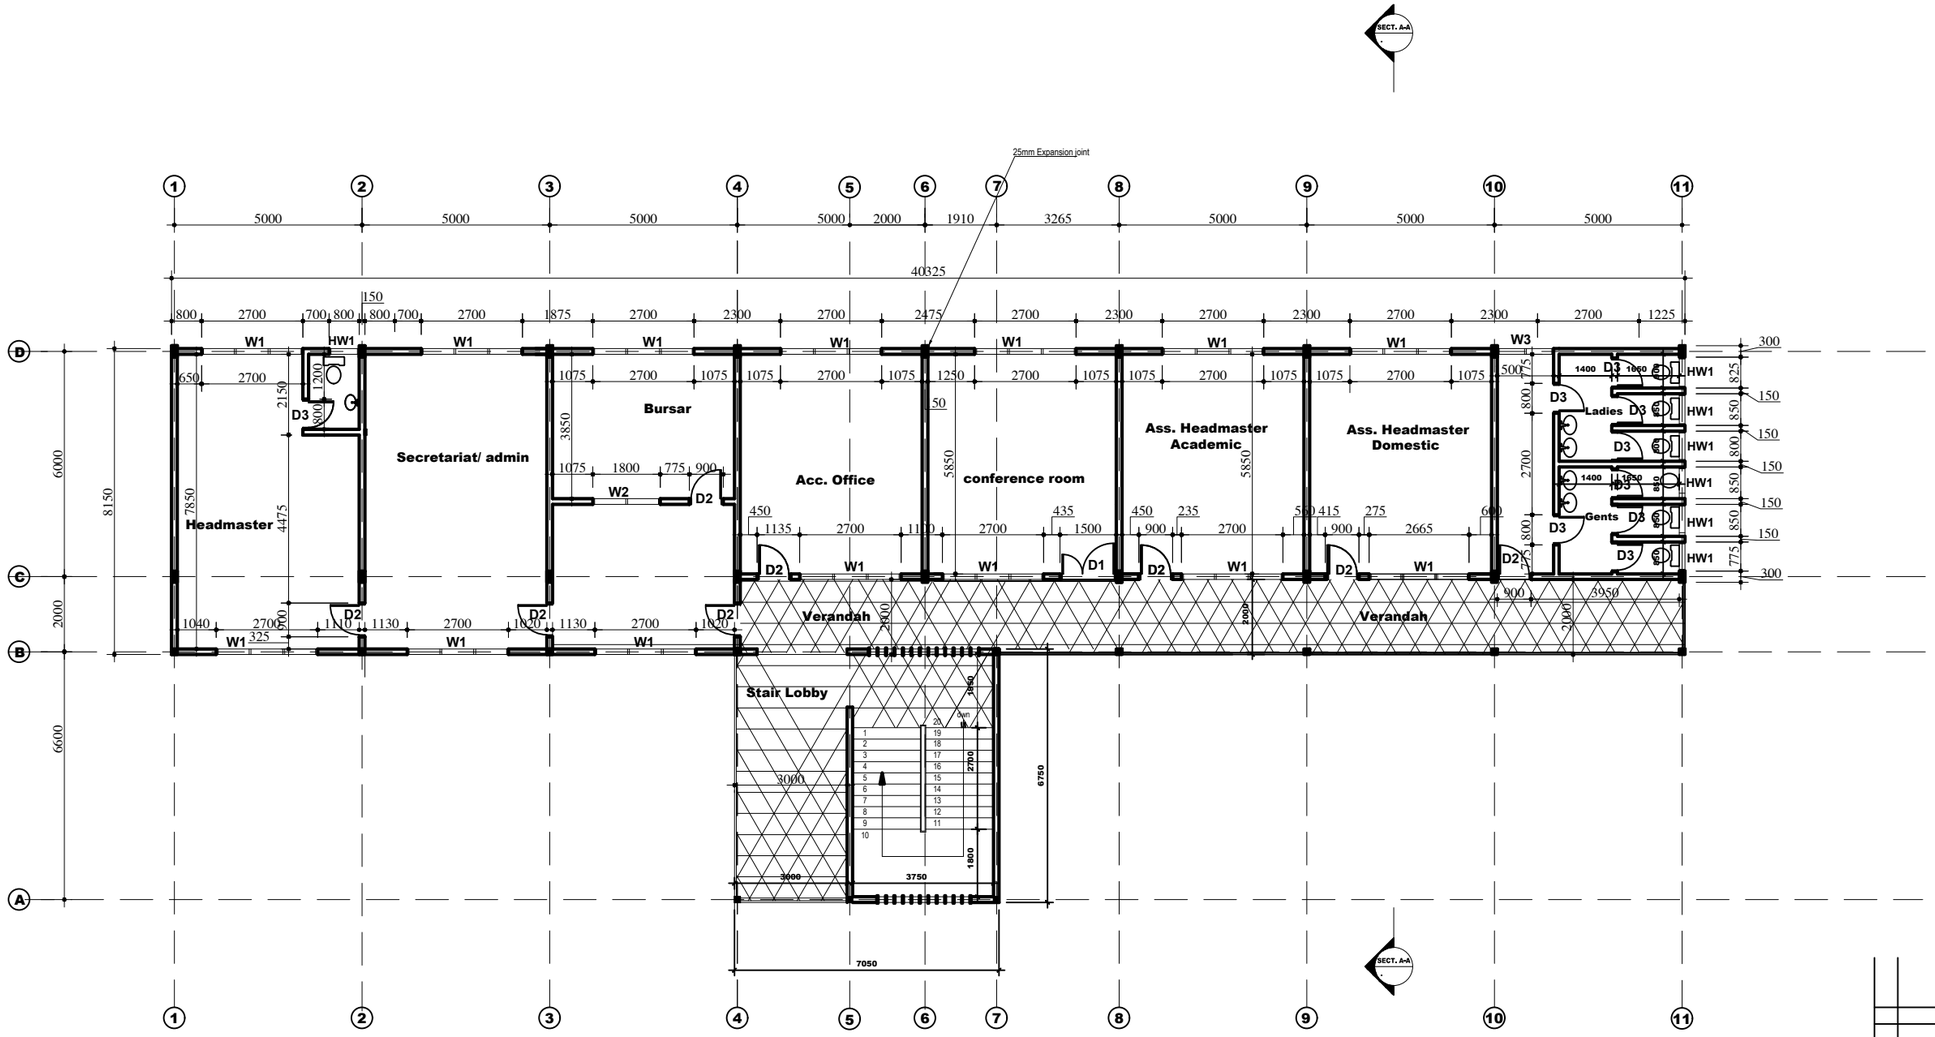

FIRST FLOOR PLAN


PPMC INTERNATIONAL
BOX AF1701, Adenta Flat - Accra
Tel: 021-926409
Fax : 021-511600
Email : ppmconsult@gmail.com

project:
2 STOREY ADMINISTRATION BLOCK

client:
GETFUND

drwg:
FIRST FLOOR PLAN

scale: 1: 100 & 1:50
date: OCTOBER 2025
drawn:
checked:
appr:
job no.
sheet no. S-03

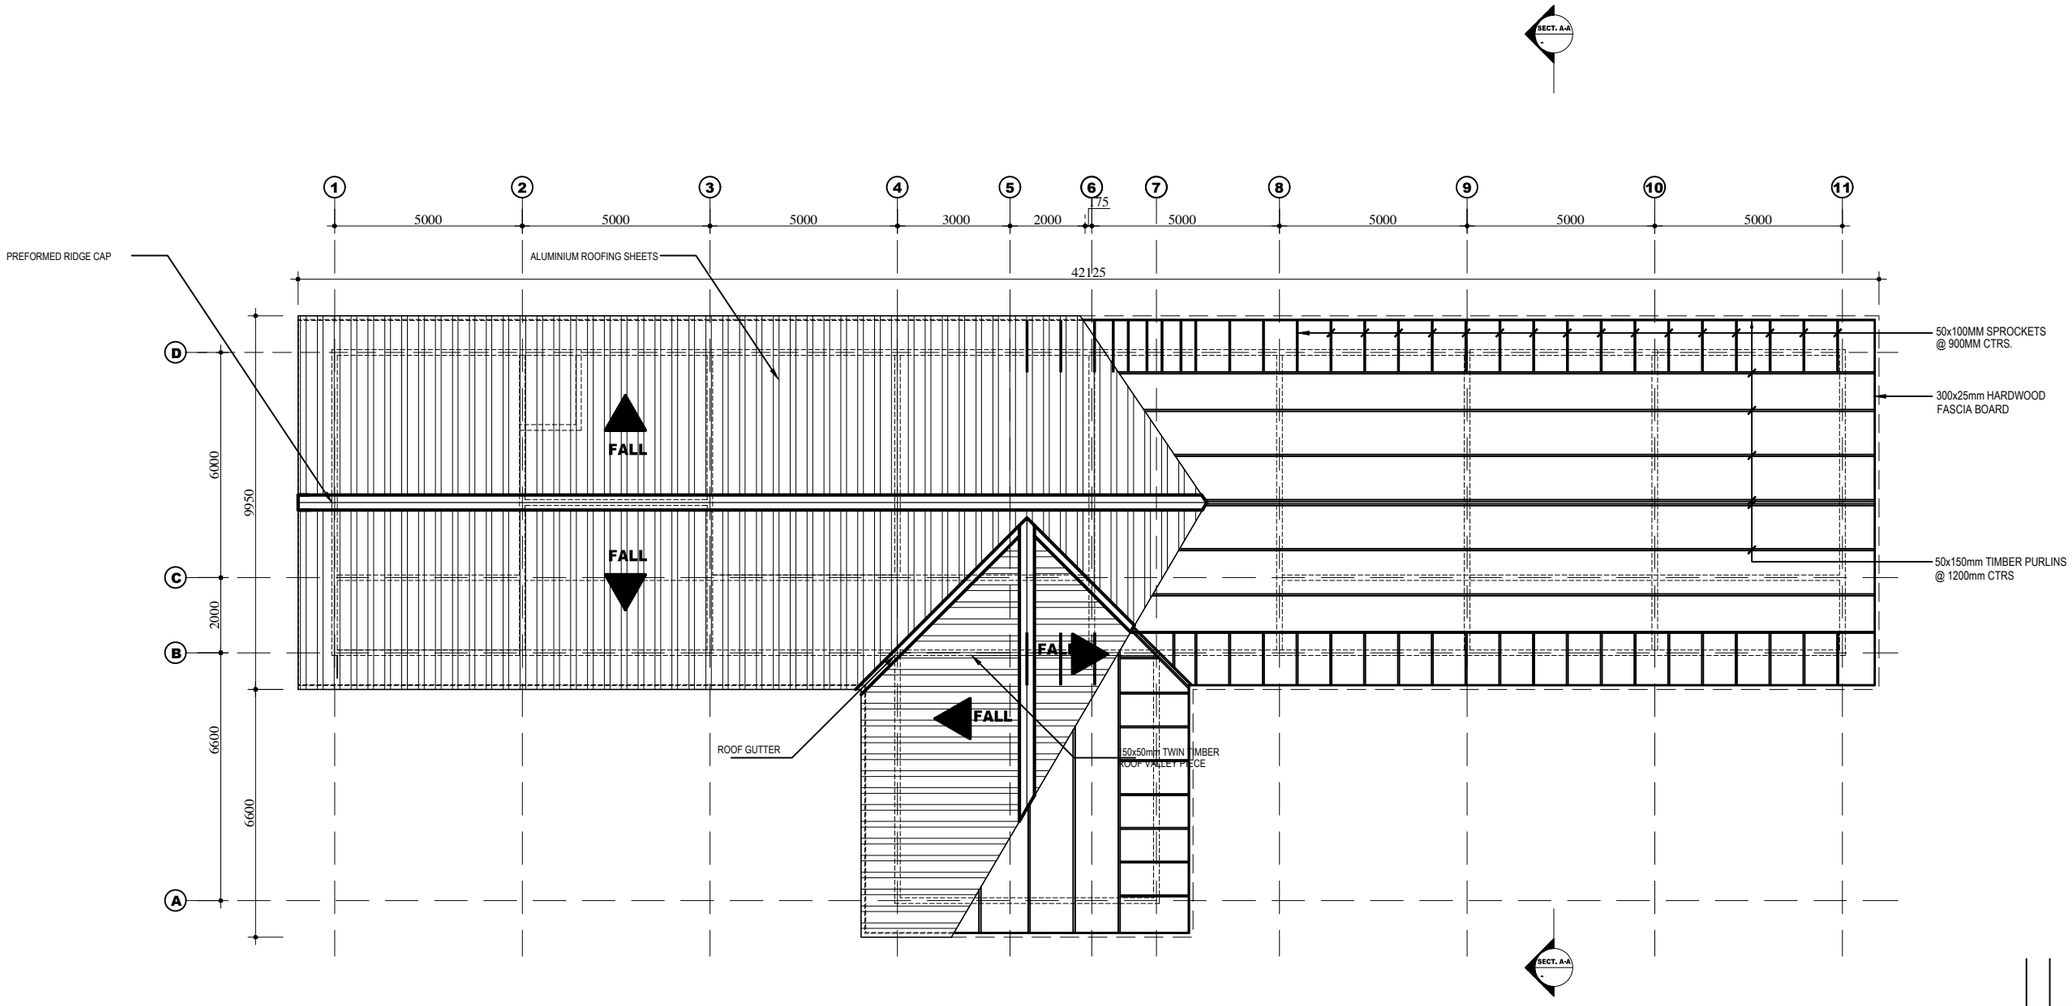

ROOF PLAN


PPMC INTERNATIONAL
BOX AF1701, Adenta Fbt - Accra
Tel: 021-926409
Fax : 021-511600
Email : ppmconsult@gmail.com

project:
2 STOREY ADMINISTRATION BLOCK


CLIENT:
GETFUND

dwg:
ROOF PLAN


scale: 1: 100 & 1:50
date: OCTOBER 2025
drawn:
checked:
rev.
job no
sheet no: S-04

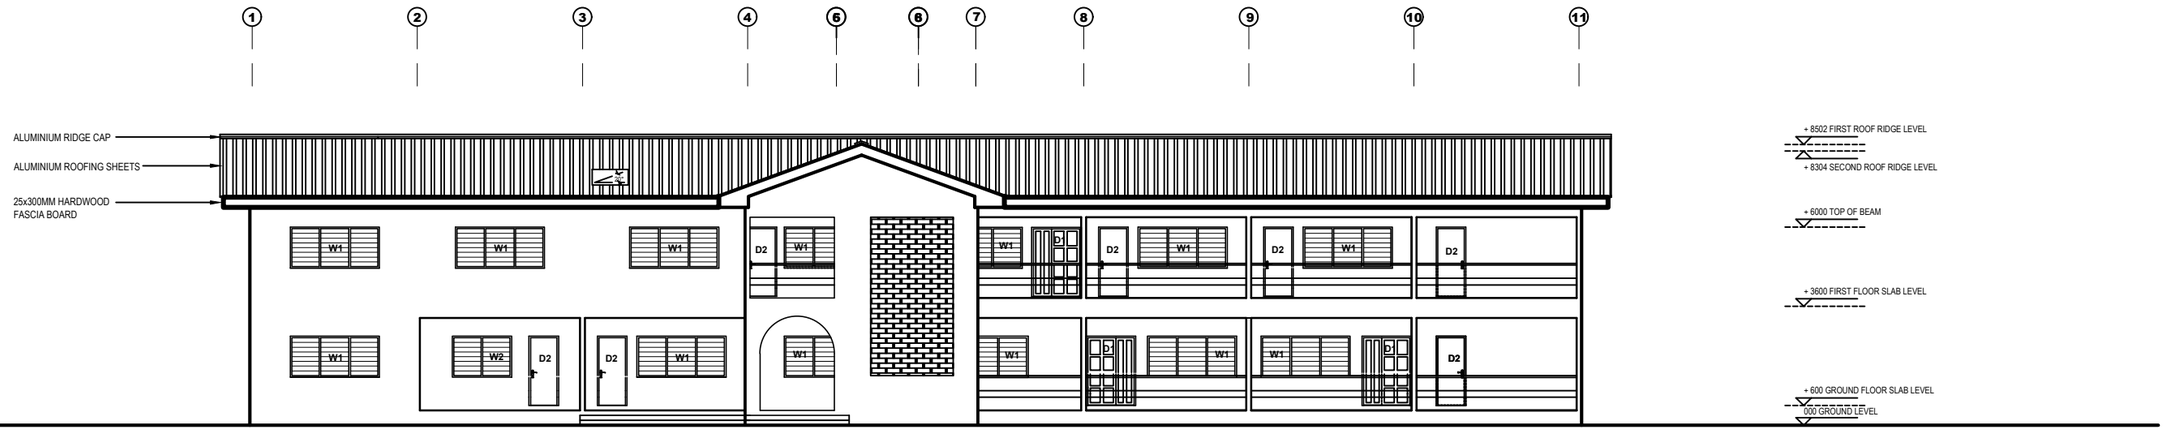


FRONT ELEVATION

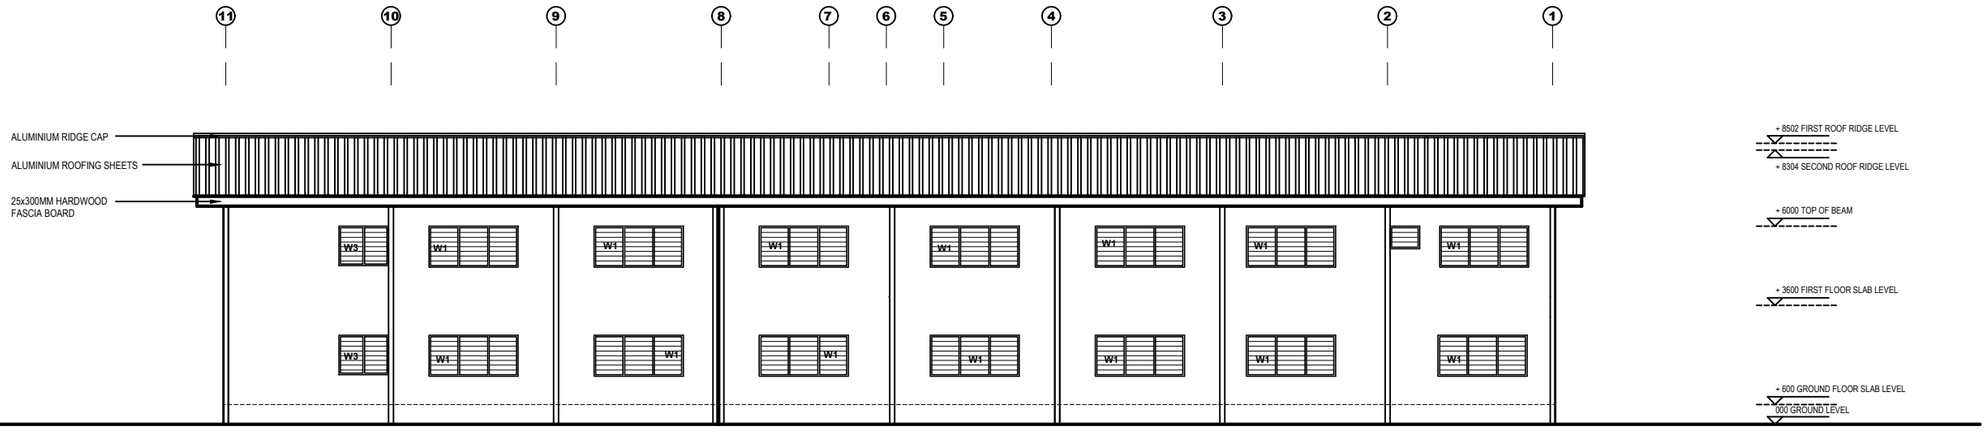

REAR ELEVATION

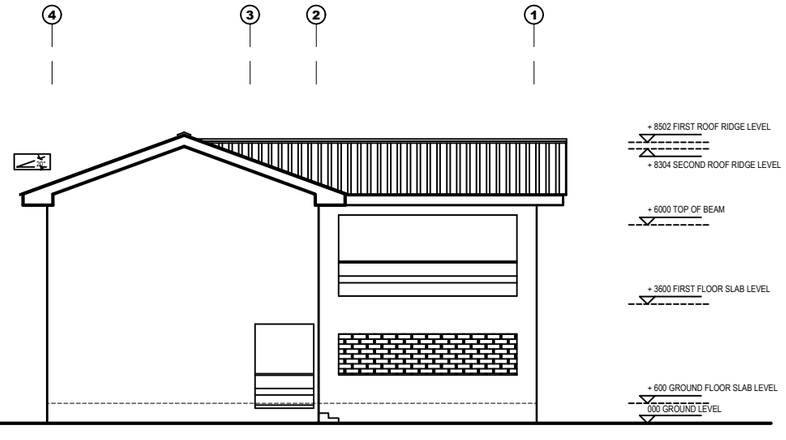

LEFTSIDE ELEVATION

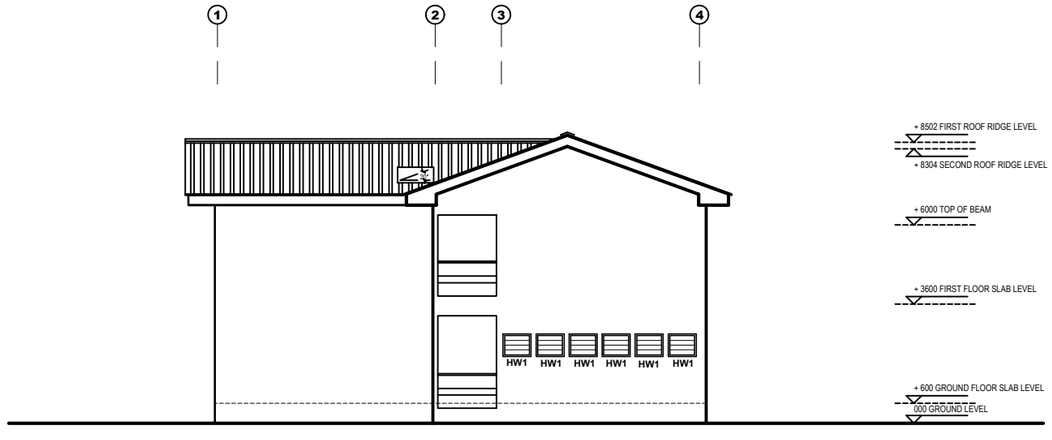

RIGHTSIDE ELEVATION

PPMC INTERNATIONAL
BOX AF1701, Adenta Flat - Accra
Tel: 021-926409
Fax : 021-511600
Email : ppmconsult@gmail.com

2 STOREY ADMINISTRATION BLOCK

CLIENT: GETFUND


Drwg: ELEVATIONS

Scale: 1: 100 & 1:50 | Date: OCTOBER 2025


Drawn: | Checked:

Rev:


Drwg. No: S-05

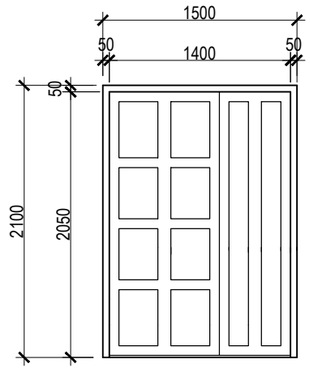


D1 QTY. 4

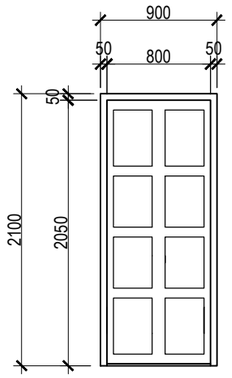


D2 QTY. 14

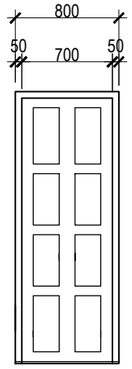


D3 QTY. 17

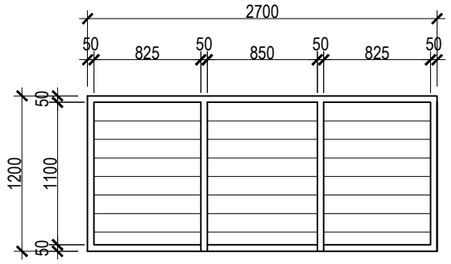


W1 QTY. 27

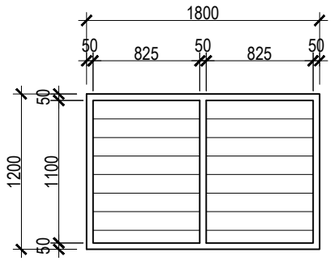


W2 QTY. 2

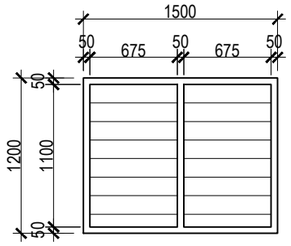

W3 QTY. 2

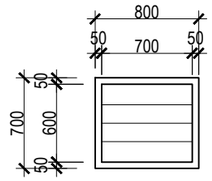

HW1 QTY. 13

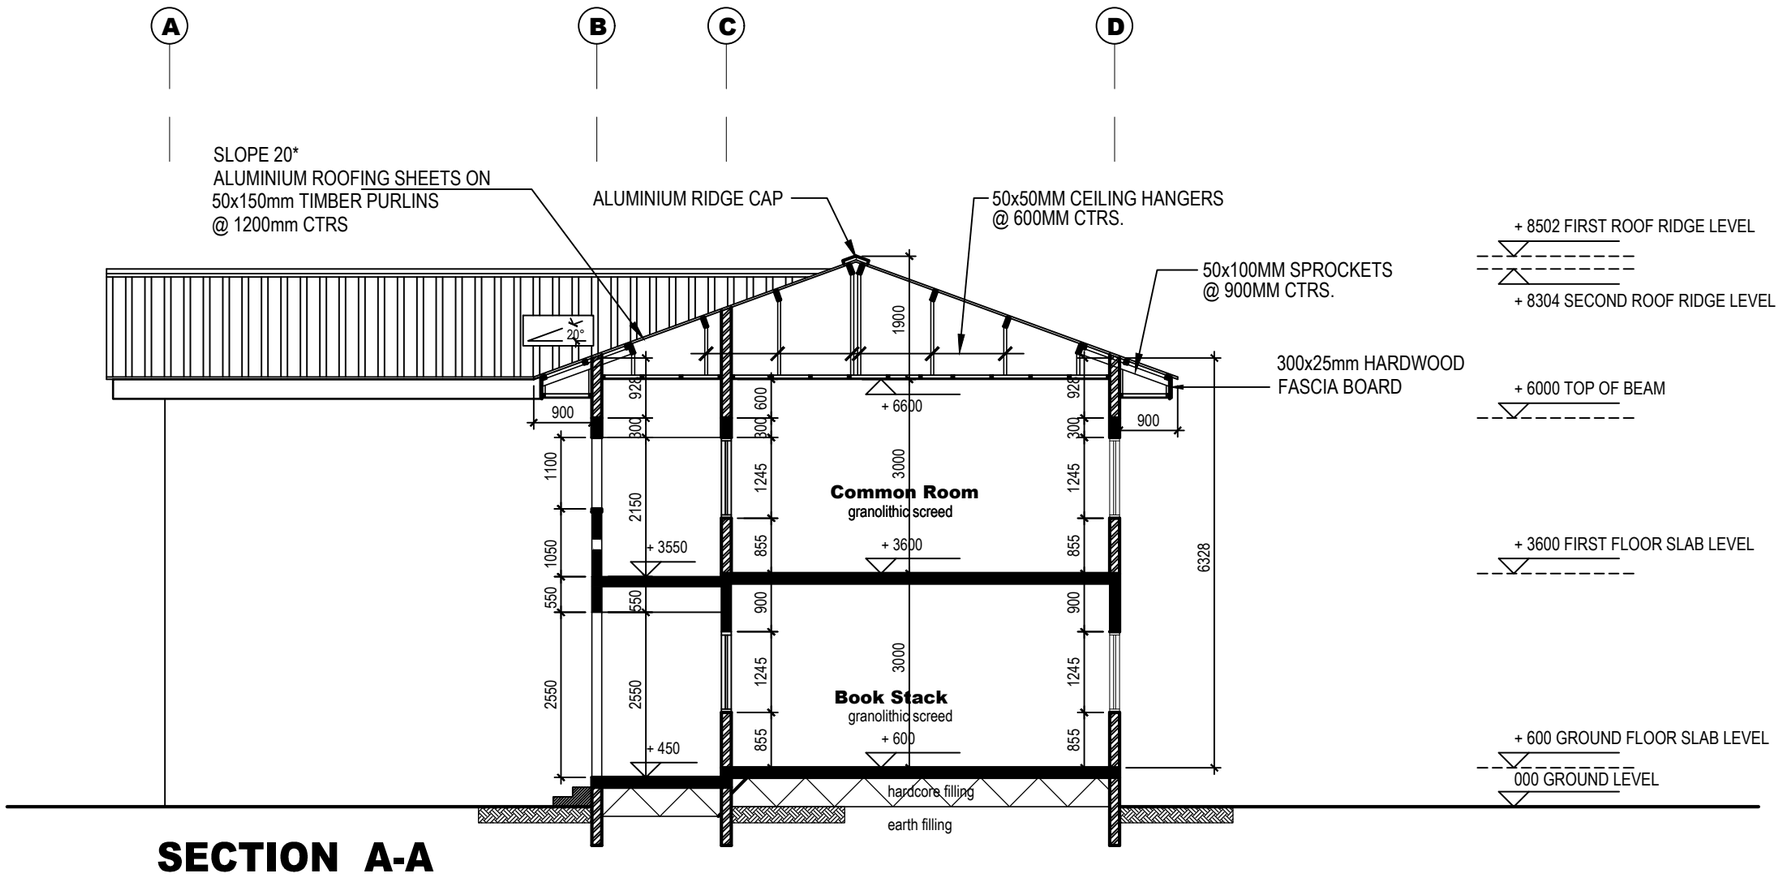

SECTION A-A

PPMC INTERNATIONAL
BOX AF1701, Adenta Flat - Accra
Tel: 021-025409
Fax : 021-311600
Email : ppmconsult@gmail.com

project:
2 STOREY ADMINISTRATION BLOCK

client:
GETFUND

sheet:
SECTION


scale: 1: 100 & 1:50 | date: OCTOBER 2025

drawn: | checked:

file:

job no:


sheet no:
S-06

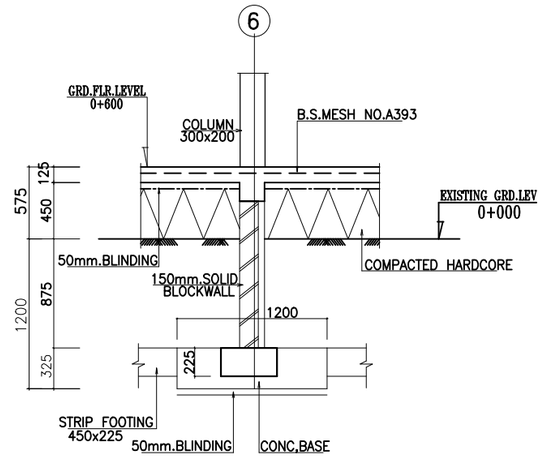

SECTION A – A

NOTES :

1. Reinforced concrete to be grade 25 and shall have a minimum crushing strength of 25N/mm^2 at 28 days.
2. Mass concrete to be grade 20 and shall have a minimum crushing strength of 20N/mm^2 at 28 days.
3. Bearing capacity of soil assumed for the foundation is 200KN/mm^2
4. Cover
   - i. Slabs – 20mm
   - ii. Beams – 25mm
   - iii. Column – 40mm
5. Drawings to be read in conjuntion with all relevant Structural and Architectural drawings.

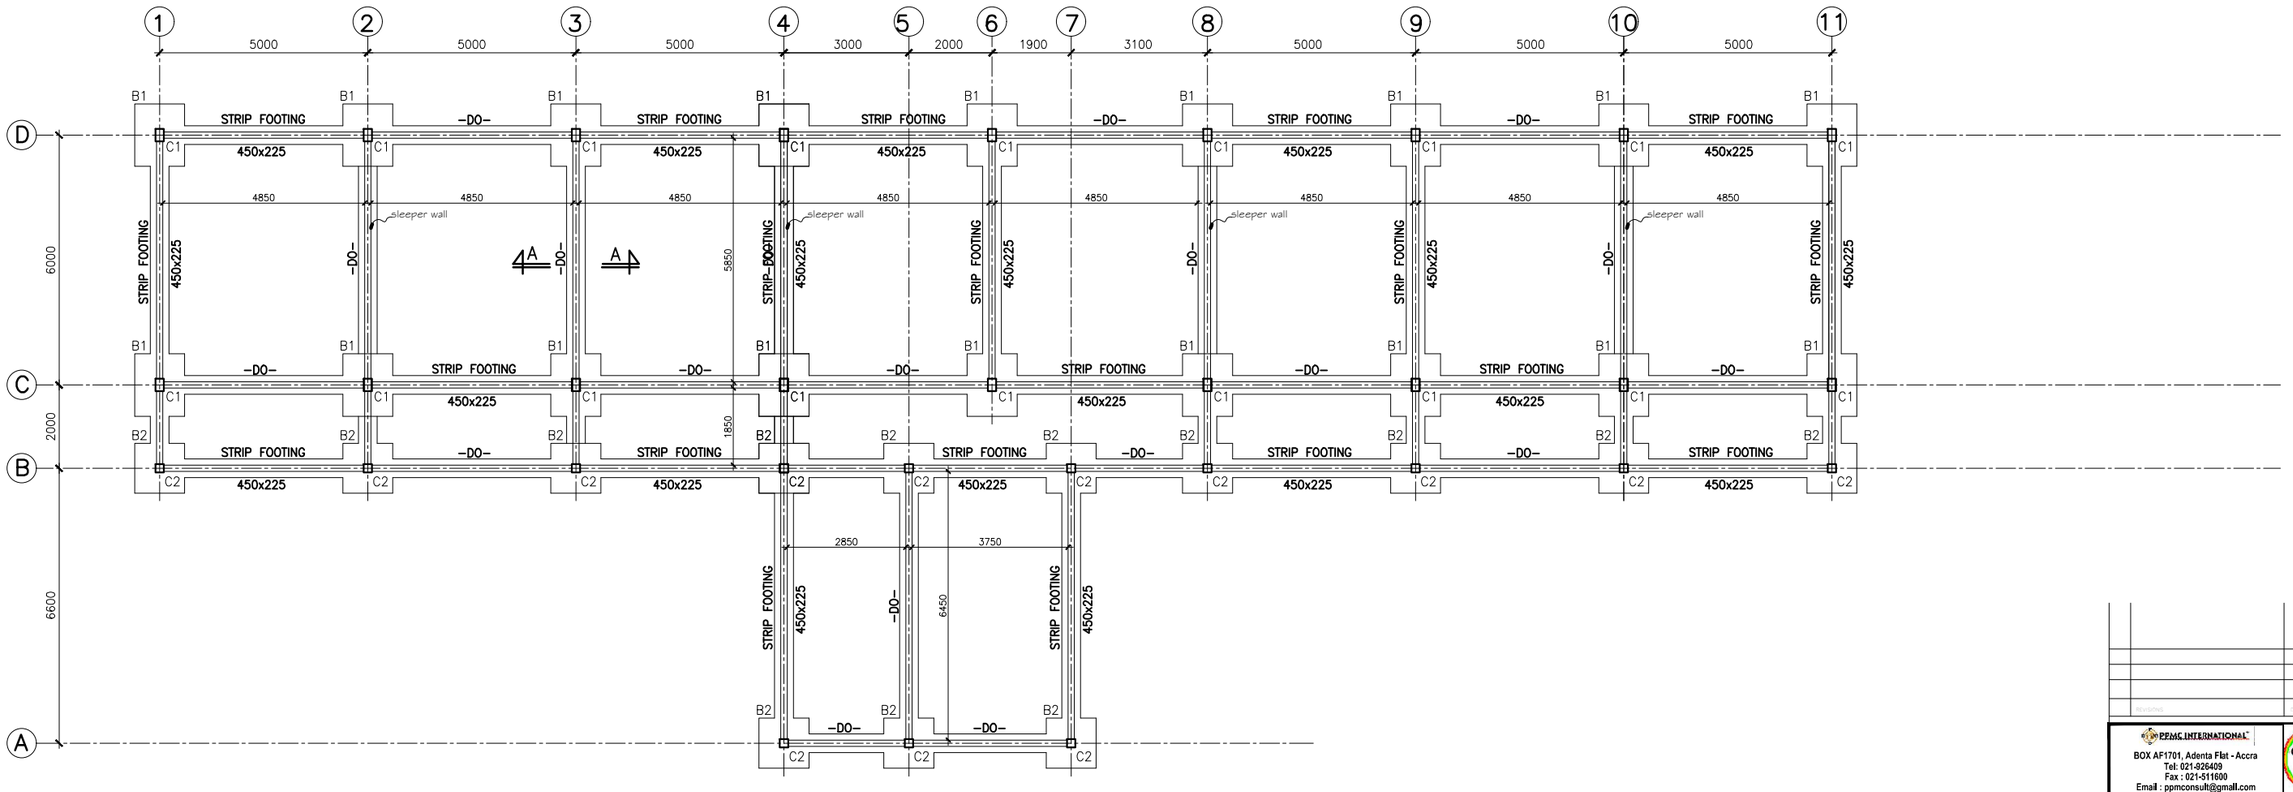

FOUNDATION PLAN

PPMC INTERNATIONAL
BOX AF1701, Adenta Flat - Accra
Tel: 021-926409
Fax : 021-511600
Email : ppmconsult@gmail.com

project:
2 STOREY ADMINISTRATION BLOCK

CLIENT:
GETFUND

title:
FOUNDATION PLAN

scale: 1: 100 & 1:50	date: OCTOBER 2025
drawn:	checked:


file:

job no:

sheet no: S-A01

NOTES :

1. Reinforced concrete to be grade 25 and shall have a minimum crushing strength of 25N/mm^2 at 28 days.
2. Mass concrete to be grade 20 and shall have a minimum crushing strength of 20N/mm^2 at 28 days.
3. Bearing capacity of soil assumed for the foundation is 200KN/mm^2.
4. Cover
   - i. Slabs – 20mm
   - ii. Beams – 25mm
   - iii. Column – 40mm
5. Drawings to be read in conjuntion with all relevant Structural and Architectural drawings.

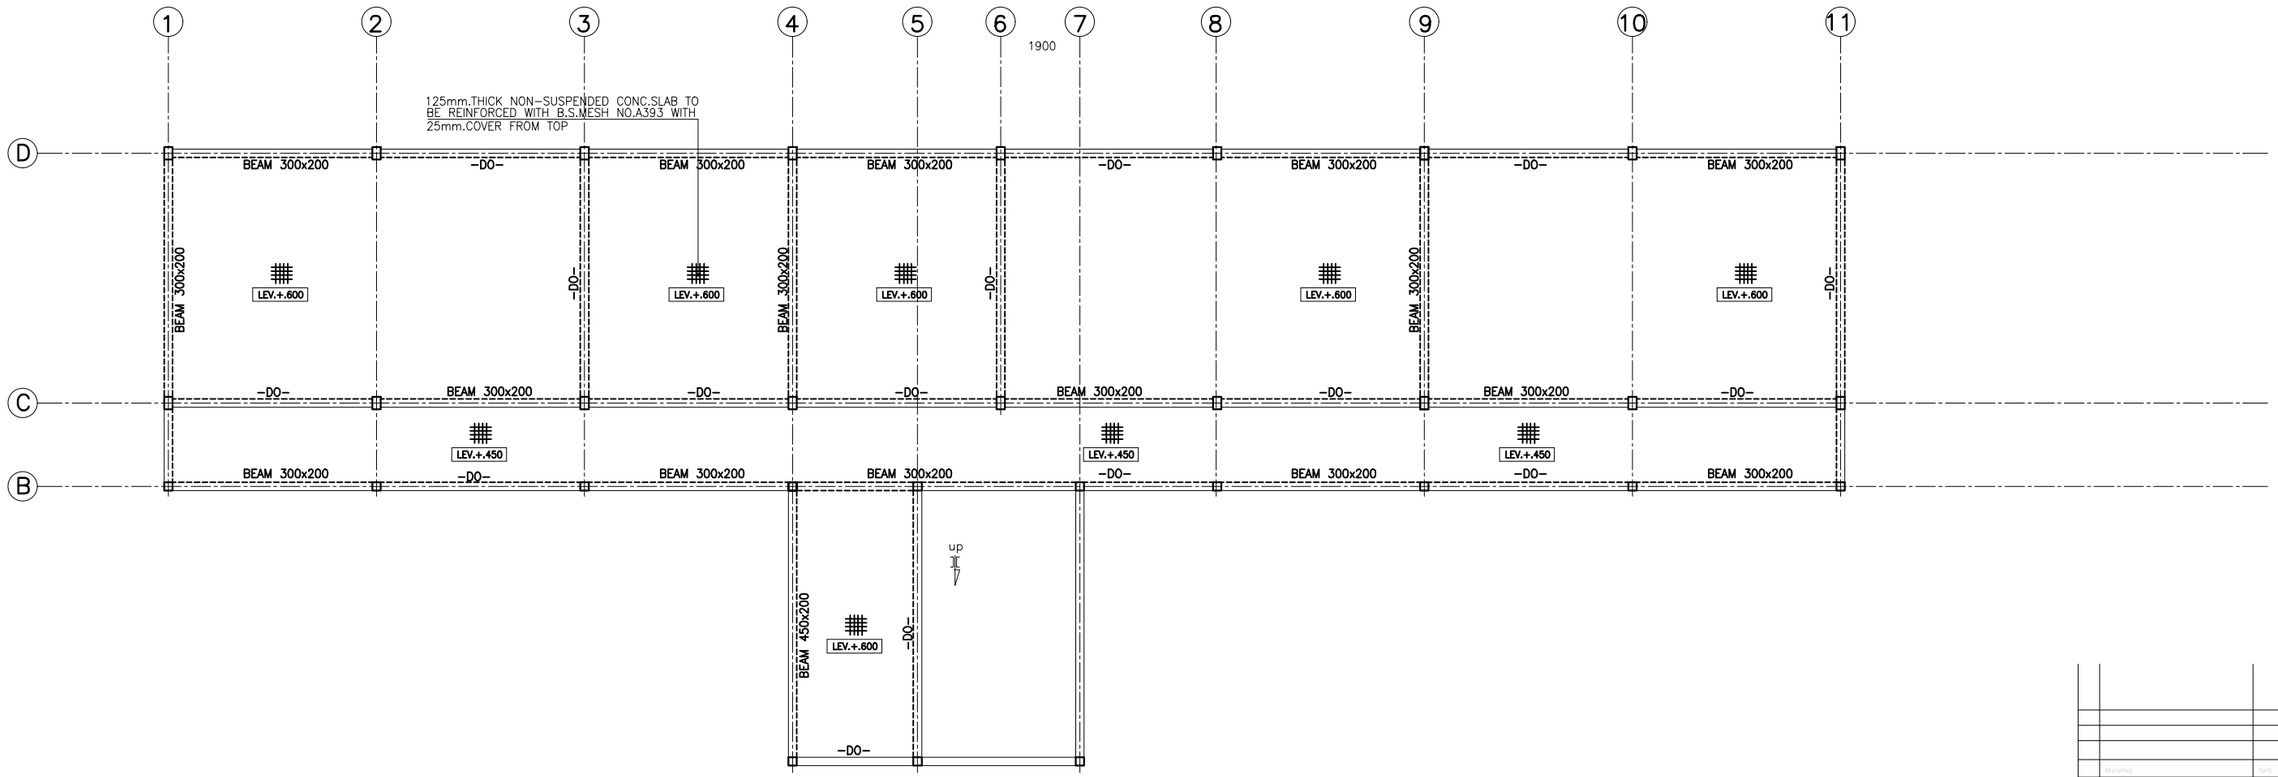

GROUND FLOOR PLAN


PPMC INTERNATIONAL
BOX AF1701, Adenta Flat - Accra
Tel: 021-926409
Fax : 021-511600
Email : ppmconsult@gmail.com

project:
2 STOREY ADMINISTRATION BLOCK

client:
GETFUND

drawing:
GROUND FLOOR PLAN

scale: 1: 100 & 1:50
date: OCTOBER 2025
drawn:
checked:
title:
job no:
sheet no: S-A02

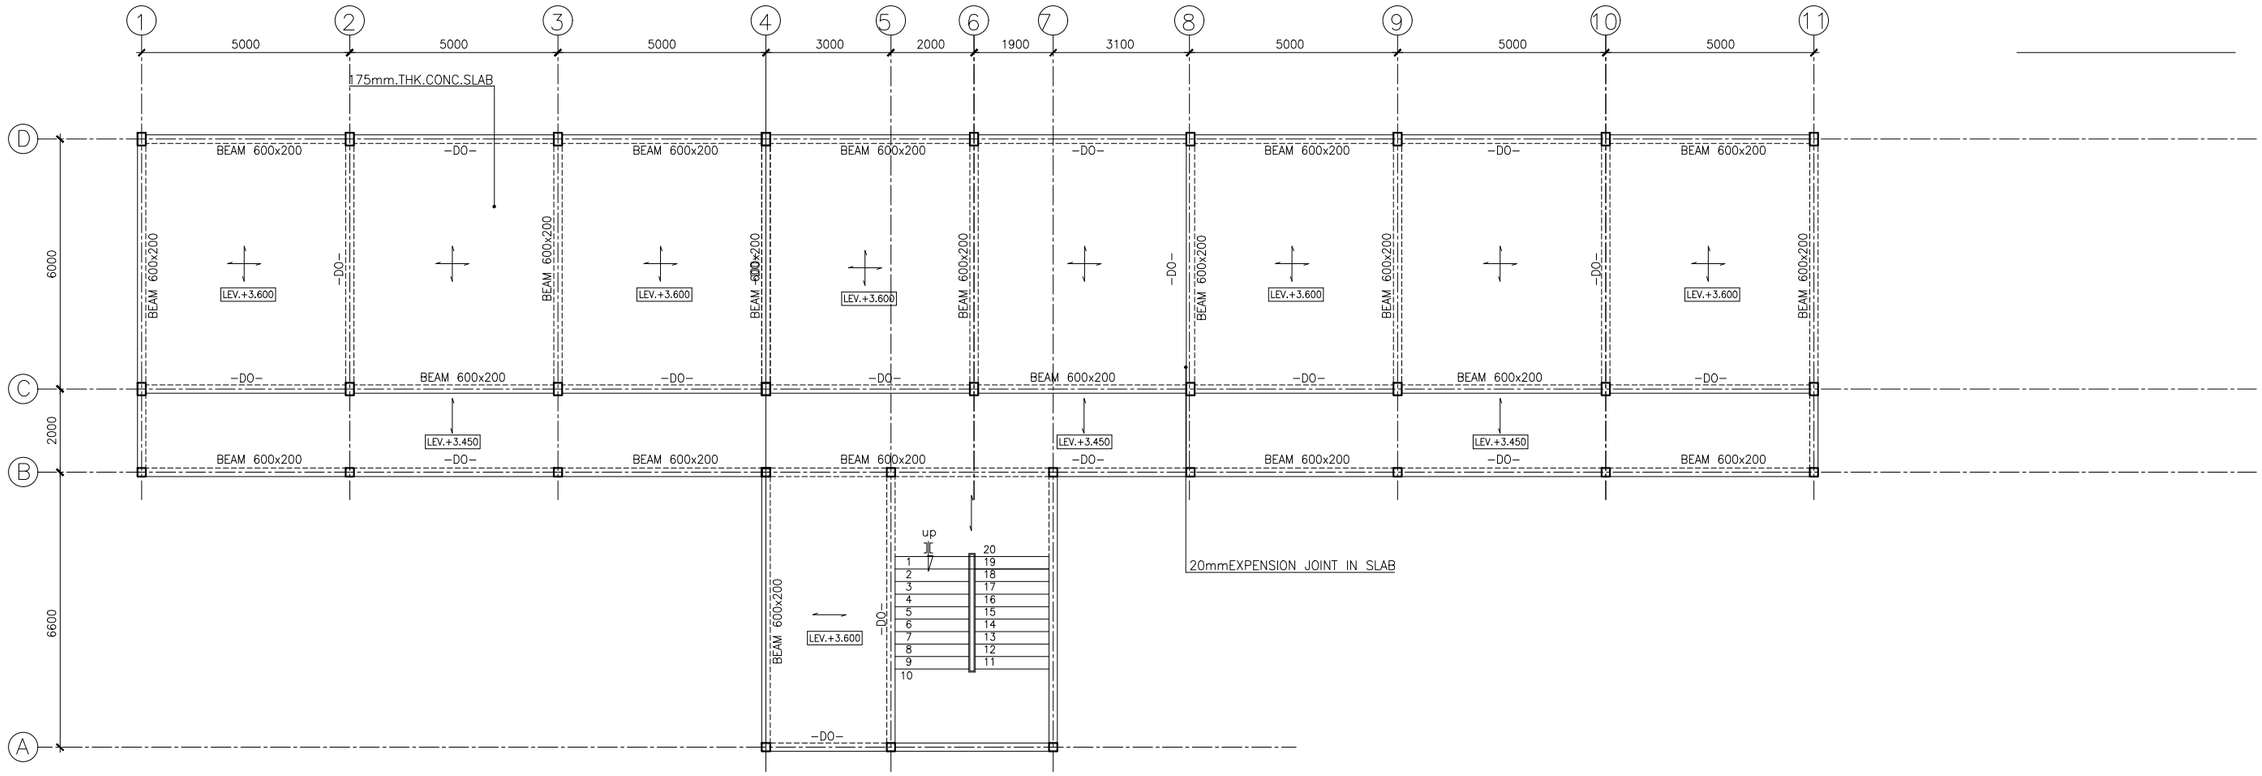

FIRST FLOOR PLAN


PPMC INTERNATIONAL
BOX AF1701, Adenta Flat - Accra
Tel: 021-926409
Fax : 021-511600
Email : ppmconsult@gmail.com

project:
2 STOREY ADMINISTRATION BLOCK

CLIENT:
GETFUND

title:
FIRST FLOOR PLAN

scale: 1: 100 & 1:50
date: OCTOBER 2025
drawn:
checked:
file:
job no:
sheet no: S-A03

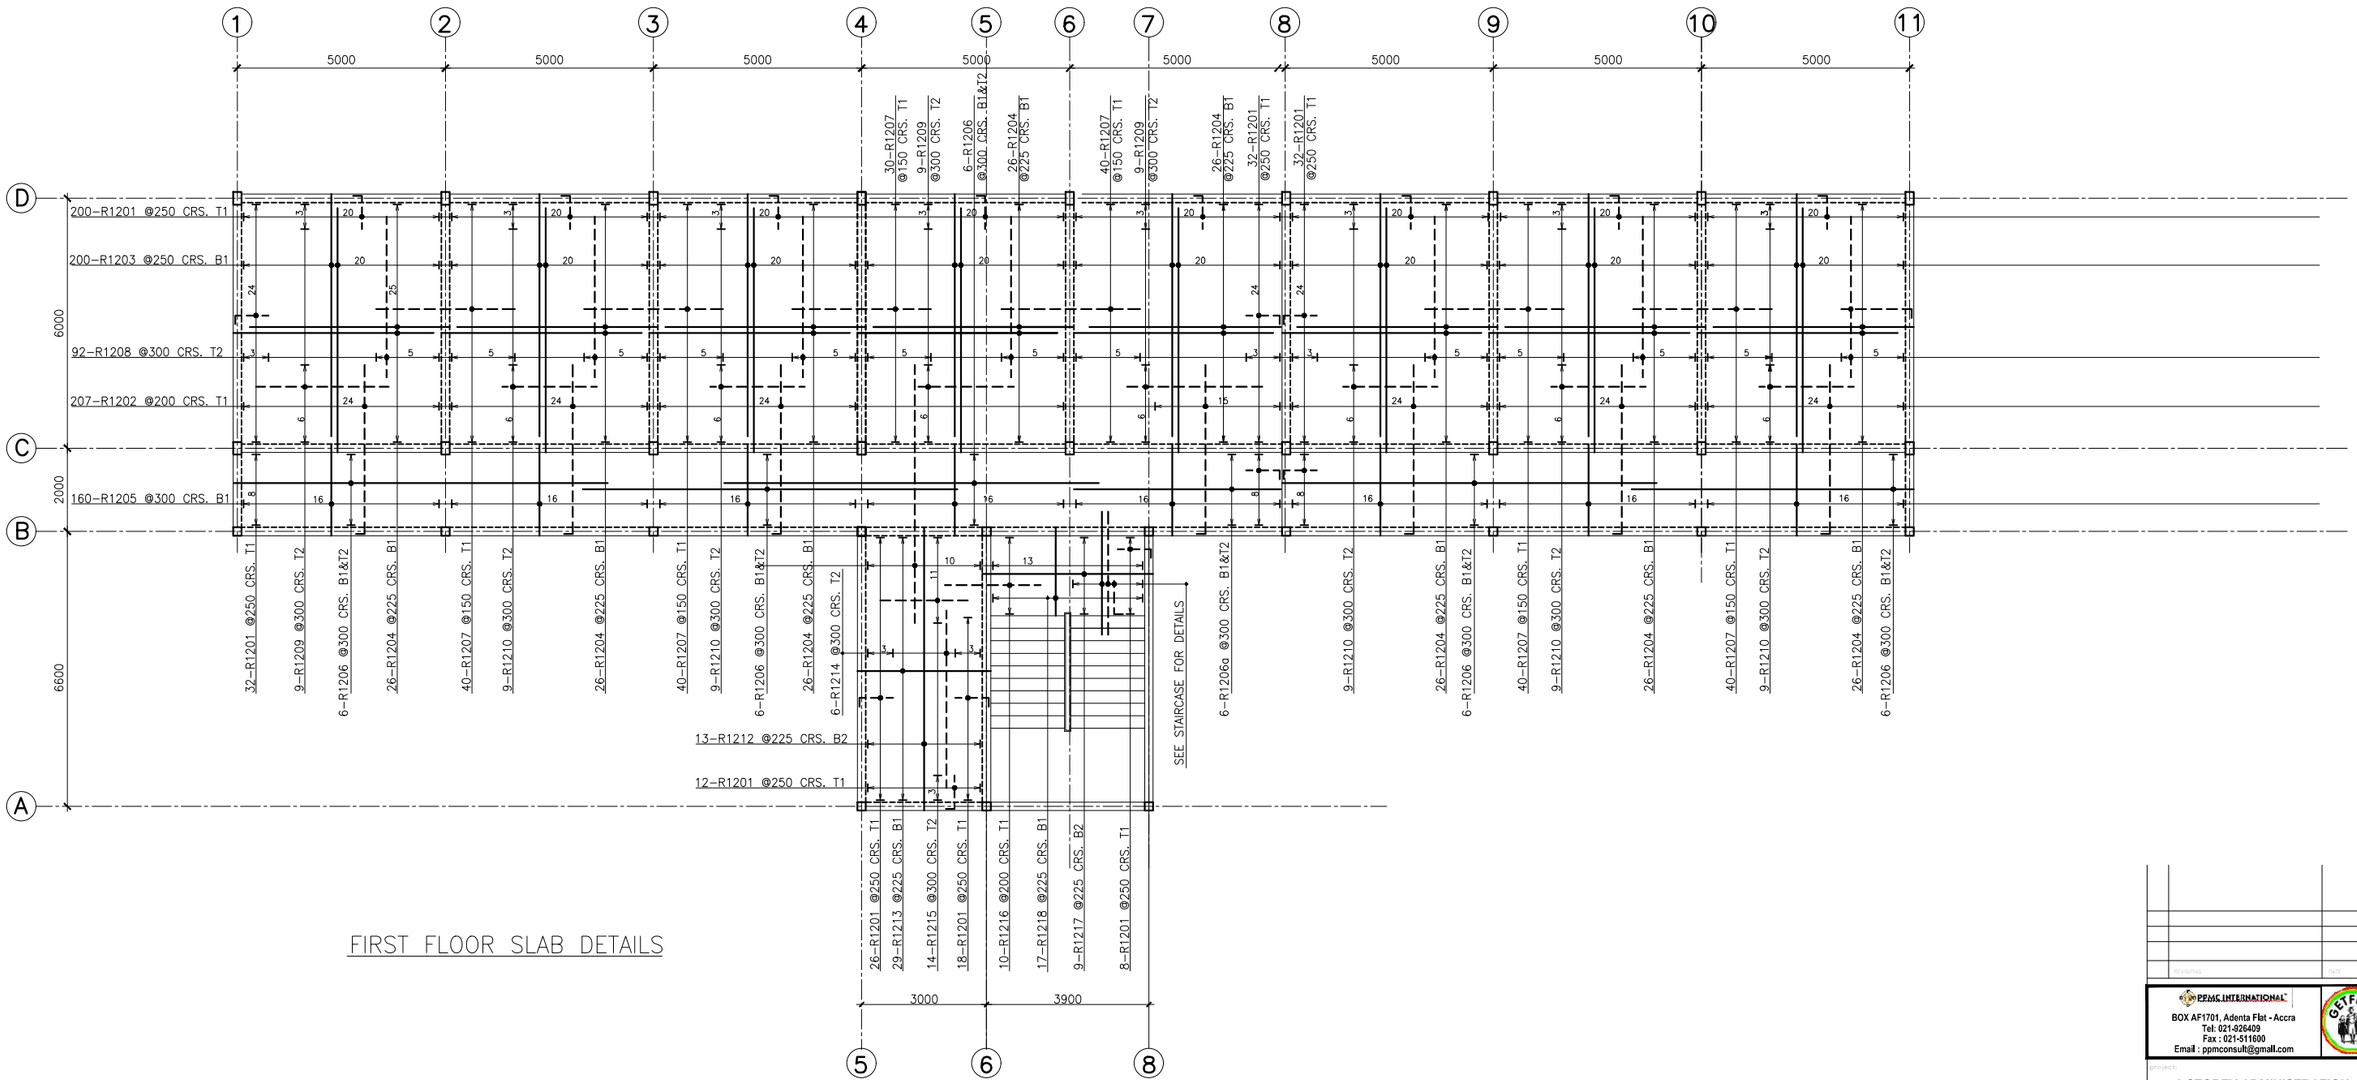

FIRST FLOOR SLAB DETAILS


PPMC INTERNATIONAL
BOX AF1701, Adenta Flat - Accra
Tel: 021-826409
Fax : 021-511600
Email : ppmconsult@gmail.com

project:
2 STOREY ADMINISTRATION BLOCK


CLIENT:
GETFUND

title:
FIRST FLOOR SLAB DETAILS


scale: 1: 100 & 1:50	date: OCTOBER 2025
drawn:	checked:
file:	
job no:	sheet no: S-A04

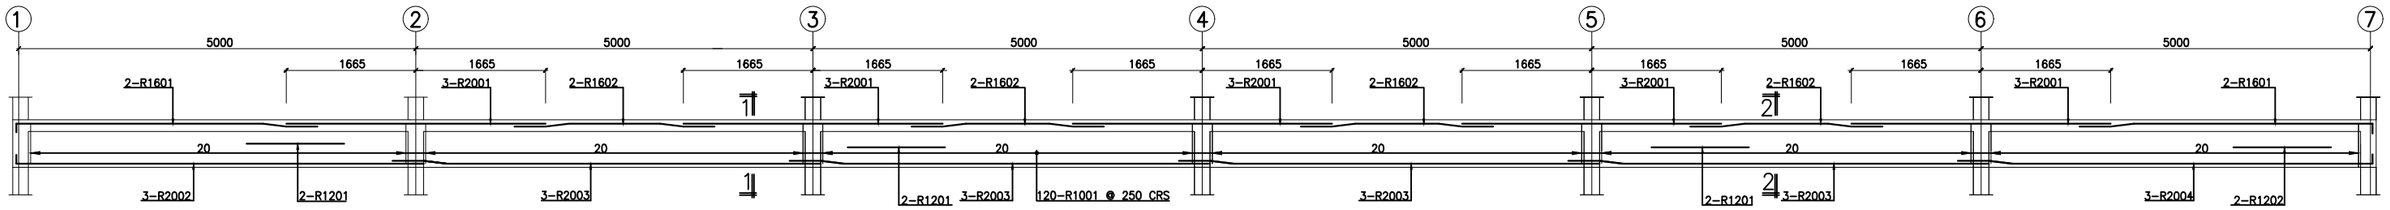


BEAM ON GRIDLINE D/1-7
(1 No.TRUS)

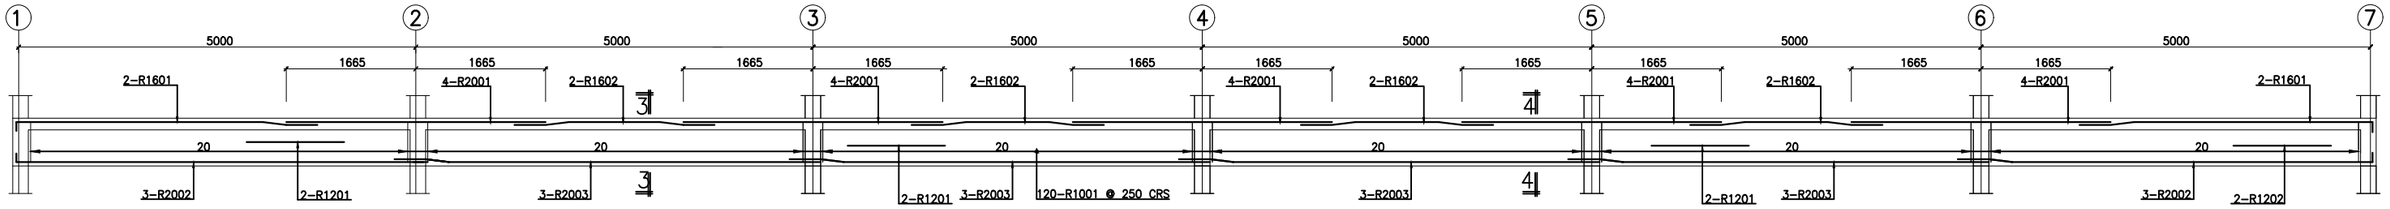


BEAM ON GRIDLINE C/1-7
(1 No.TRUS)

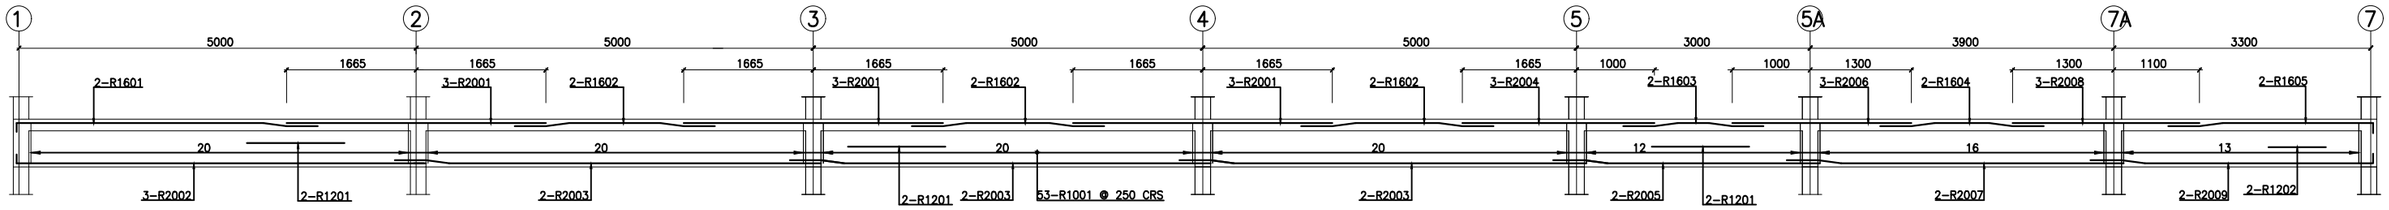


BEAM ON GRIDLINE B/1-7
(1 No.TRUS)

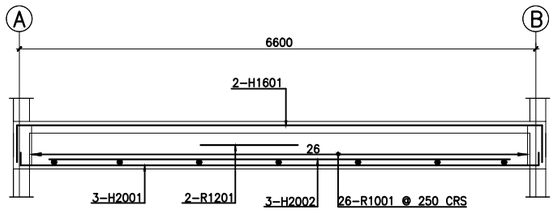

BEAM ON GRIDLINE 5&5A/A-B
(2 No.THUS)

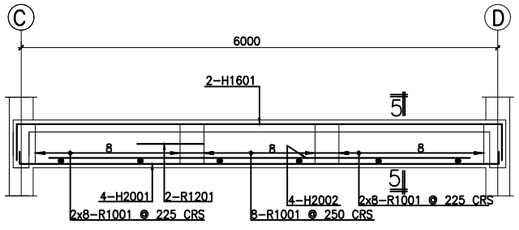

BEAM ON GRIDLINE 2,3,4,5,8,9,10&11/C-D
(8 No.THUS)

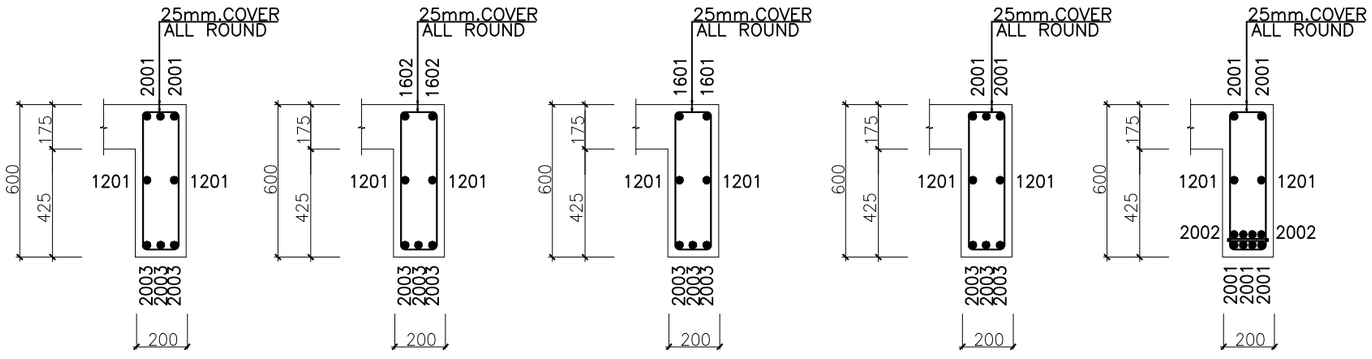

SECT. 1-1 SECT. 2-2 SECT. 3-3 SECT. 4-4 SECT. 5-5

PPMC INTERNATIONAL
BOX AF1701, Adenta Flat - Accra
Tel: 021-926409
Fax : 021-511600
Email : ppmconsult@gmail.com

project:
2 STOREY ADMINISTRATION BLOCK


CLIENT:
GETFUND

drwg:
BEAM DETAILS


scale: 1: 100 & 1:50
date: OCTOBER 2025
drawn:
checked:

sub. dat


drwg. no.
S-A05

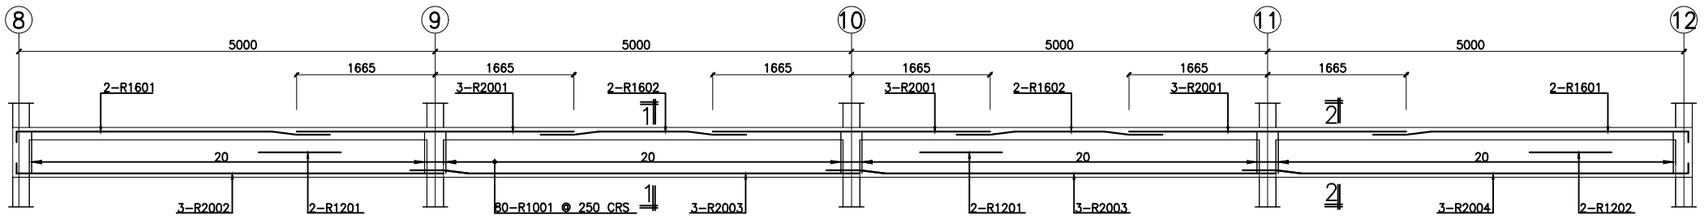


BEAM ON GRIDLINE D/8–12.
(1 No.TRUS)

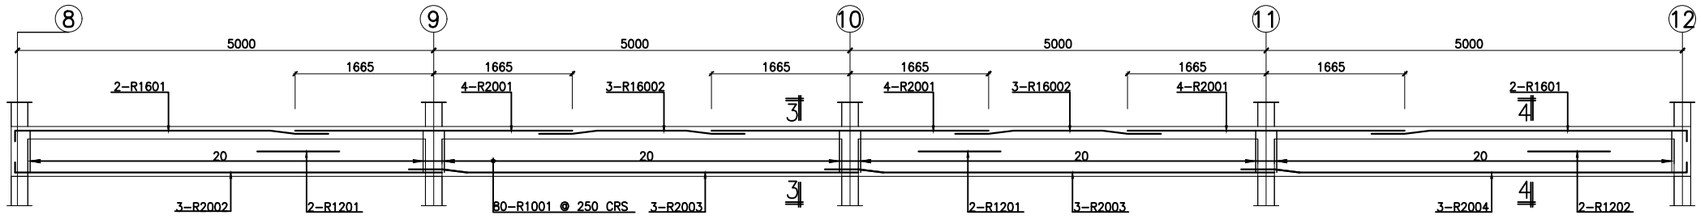


BEAM ON GRIDLINE C/8–12.
(1 No.TRUS)

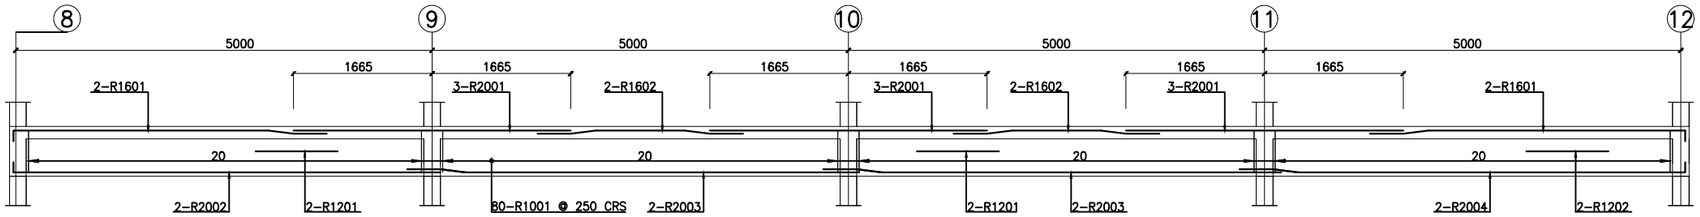


BEAM ON GRIDLINE B/8–12.
(1 No.TRUS)

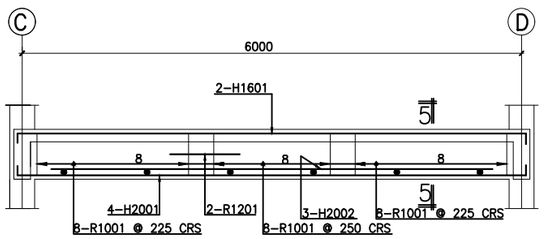


BEAM ON GRIDLINE 6&7/C–D
(2 No.THUS)

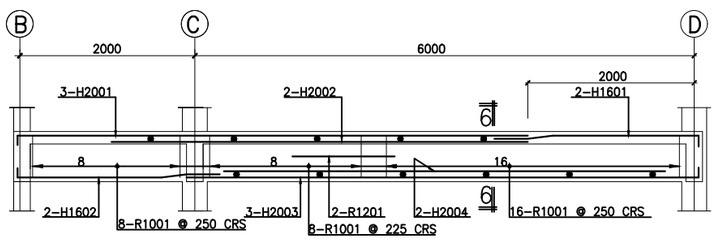


BEAM ON GRIDLINE 1&12/B–D
(2 No.THUS)

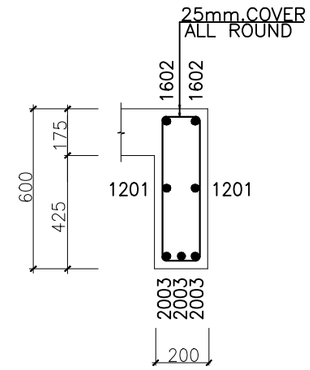


SECT. 1–1

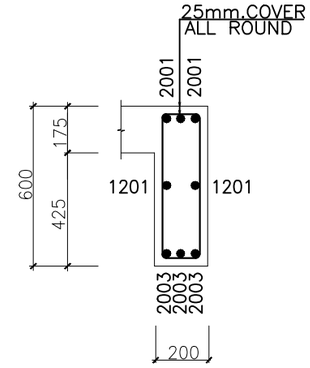


SECT. 2–2

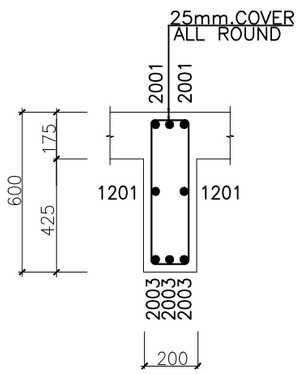


SECT. 3–3

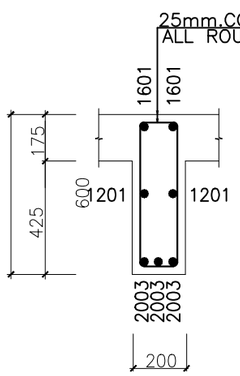

SECT. 4–4

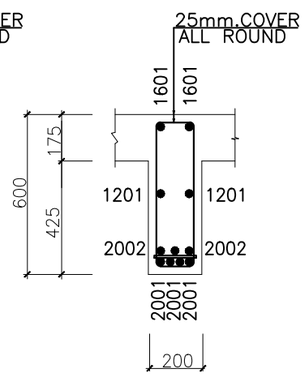

SECT. 5–5

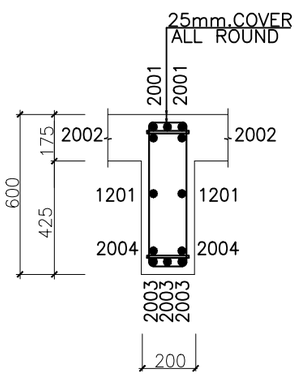

SECT. 6–6

PPMC INTERNATIONAL
BOX AF1701, Adenta Flat - Accra
Tel: 021-925409
Fax : 021-511600
Email : ppmconsult@gmail.com

project: 2 STOREY ADMINISTRATION BLOCK

client: GETFUND


dwg: BEAM DETAILS

scale: 1: 100 & 1:50 | date: OCTOBER 2025


drawn: | checked:

job no:


sheet no: S-A06

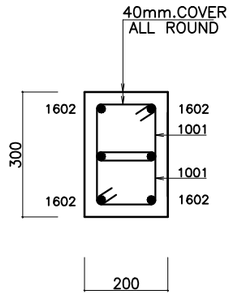


SECT. 1 – 1

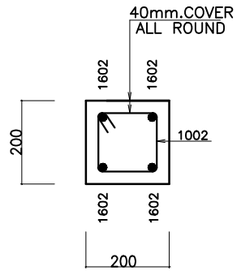


SECT. 2 – 2

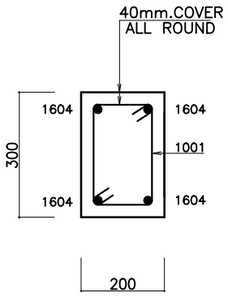


SECT. 3– 3

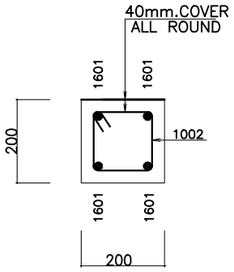


SECT. 4– 4

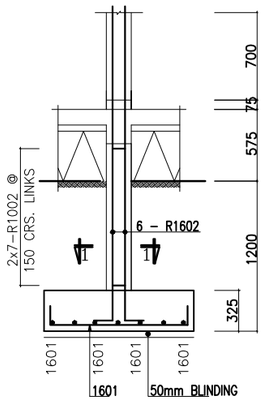


ELEVATION

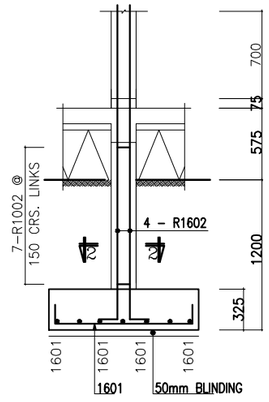


ELEVATION

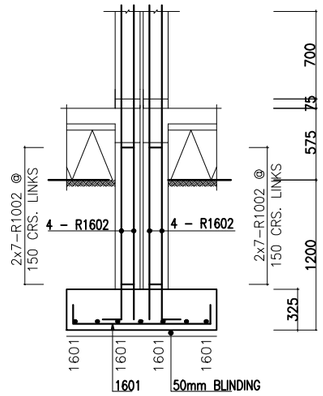


ELEVATION

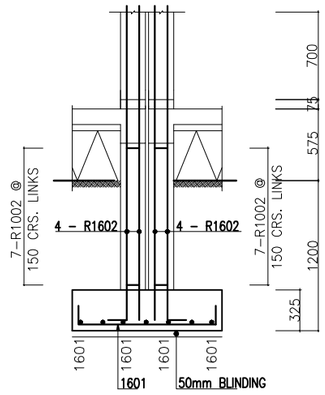


ELEVATION

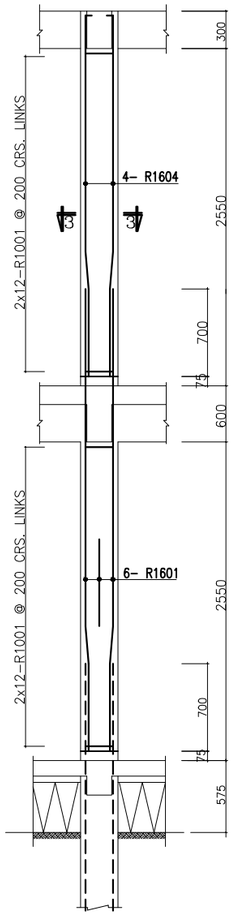


COLUMN TYPE C1
(24 NO.THUS)

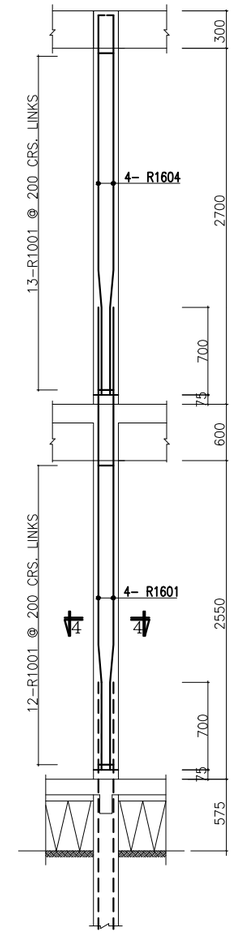


COLUMN TYPE C2
(16 NO.THUS)

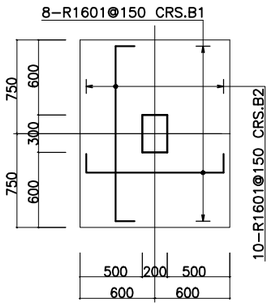


COL.BASE TYPE B1
(20 NO.THUS)

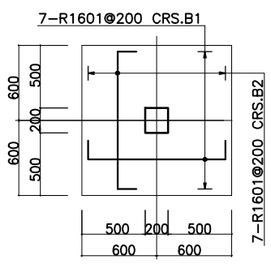

COL.BASE TYPE B2
(14 NO.THUS)

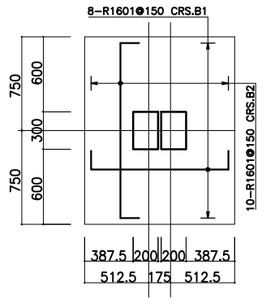

COL.BASE TYPE B3
(2 NO.THUS)

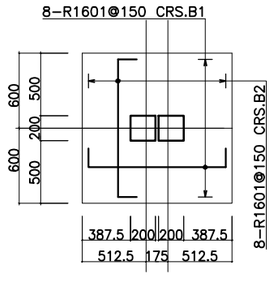

COL.BASE TYPE B4
(1 NO.THUS)

PPMC INTERNATIONAL
BOX AF1701, Adenta Flat - Accra
Tel: 021-026409
Fax : 021-511600
Email : ppmconsult@gmail.com

PROJECT:
2 STOREY ADMINISTRATION BLOCK

CLIENT:
GETFUND


DWG: COL.BASE , COLUMNS & SECTIONS

Scale: **1: 100 & 1:50** Date: **OCTOBER 2025**

Drawn: Checked:

Job no.

Sheet no: **S-A07**

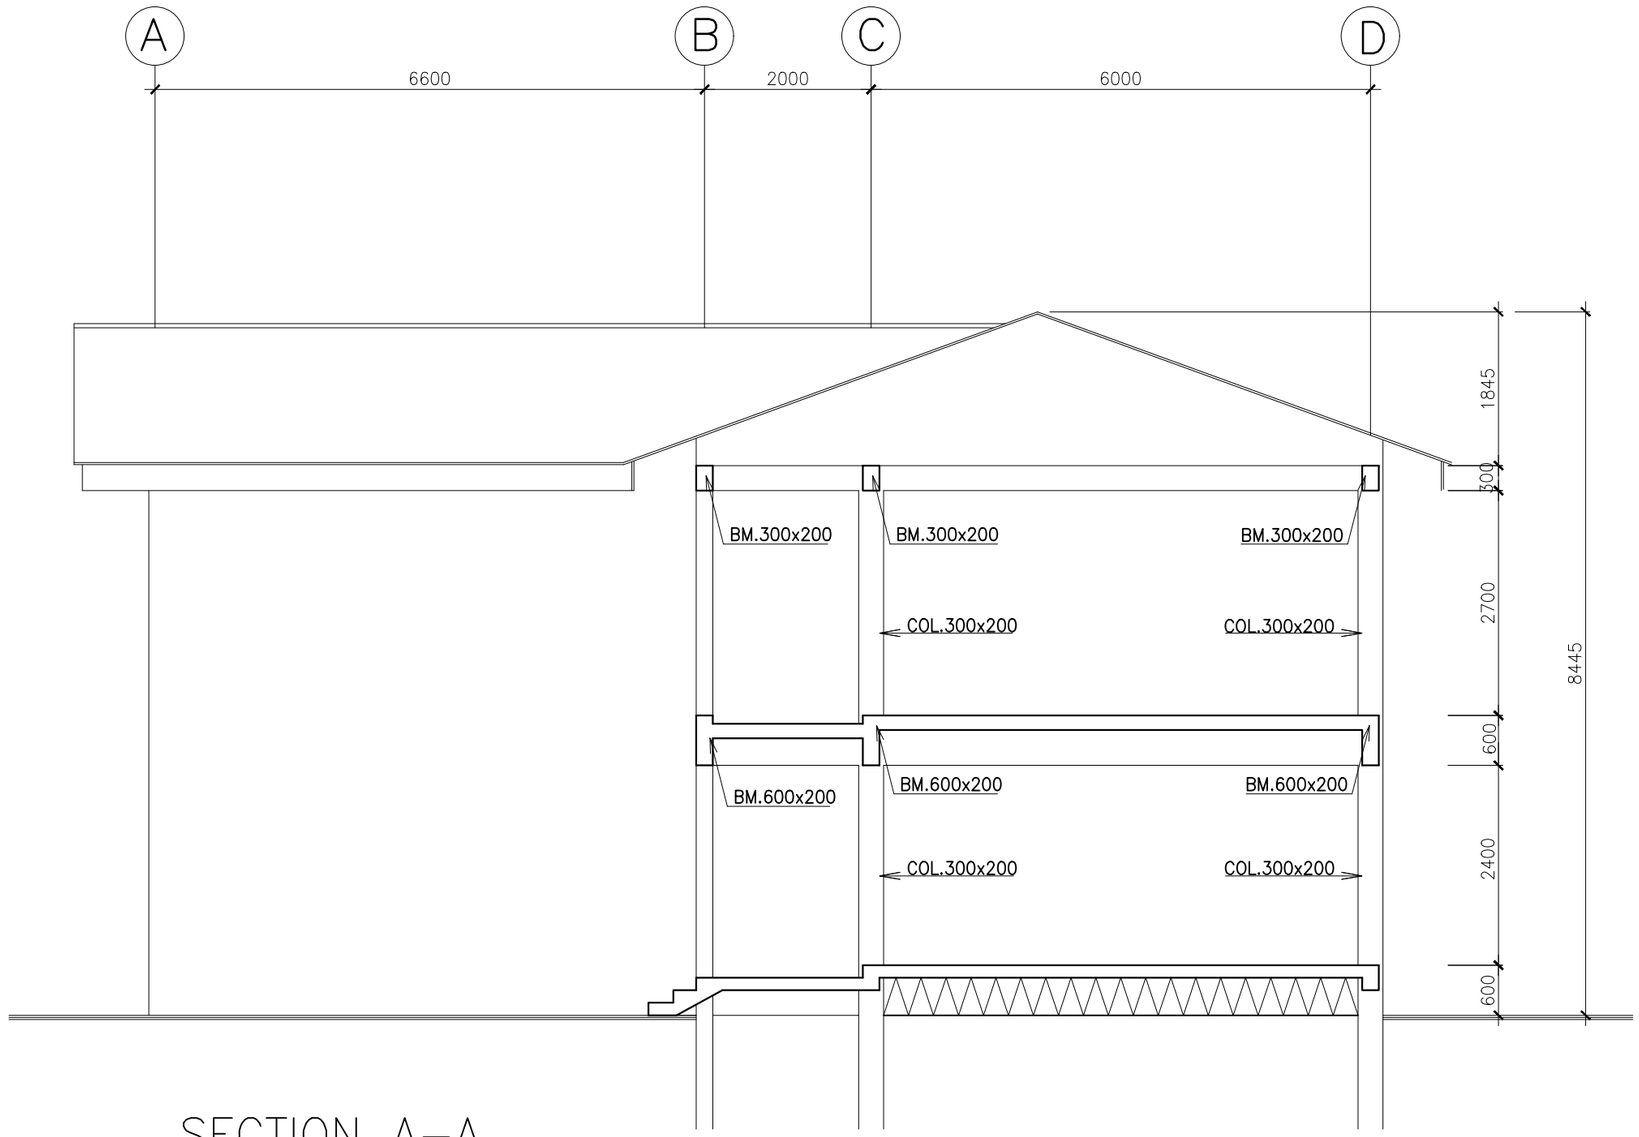

SECTION A–A


PPMC INTERNATIONAL
BOX AF1701, Adenta Flat - Accra
Tel: 021-926409
Fax : 021-511600
Email : ppmconsult@gmail.com

project:
2 STOREY ADMINISTRATION BLOCK

client:
GETFUND

title:
SECTIONS

scale: 1: 100 & 1:50
date: OCTOBER 2025
drawn:
checked:
file:
job no:
sheet no: S-A08

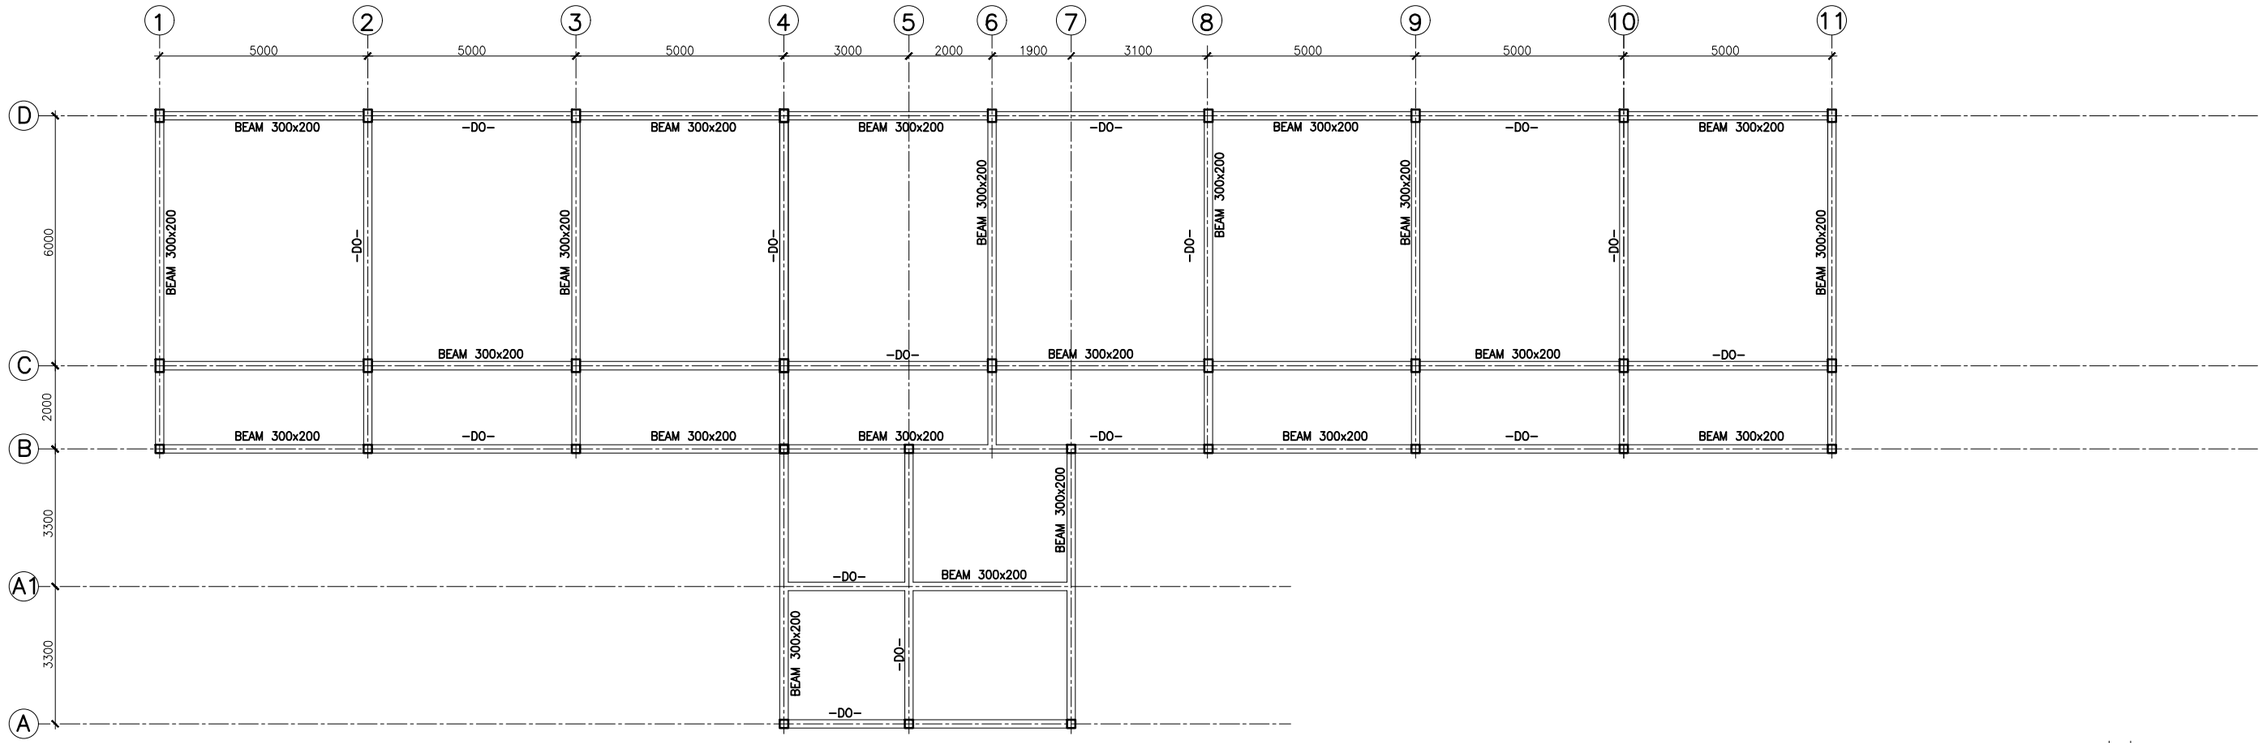

ROOF PLAN

PPMC INTERNATIONAL
BOX AF1701, Adenta Flat - Accra
Tel: 021-926409
Fax : 021-511600
Email : ppmconsult@gmail.com

project:
2 STOREY ADMINISTRATION BLOCK


client:
GETFUND

title:
ROOF PLAN

scale: 1: 100 & 1:50
date: OCTOBER 2025
drawn:
checked:

job no.:

sheet no.
S-A09

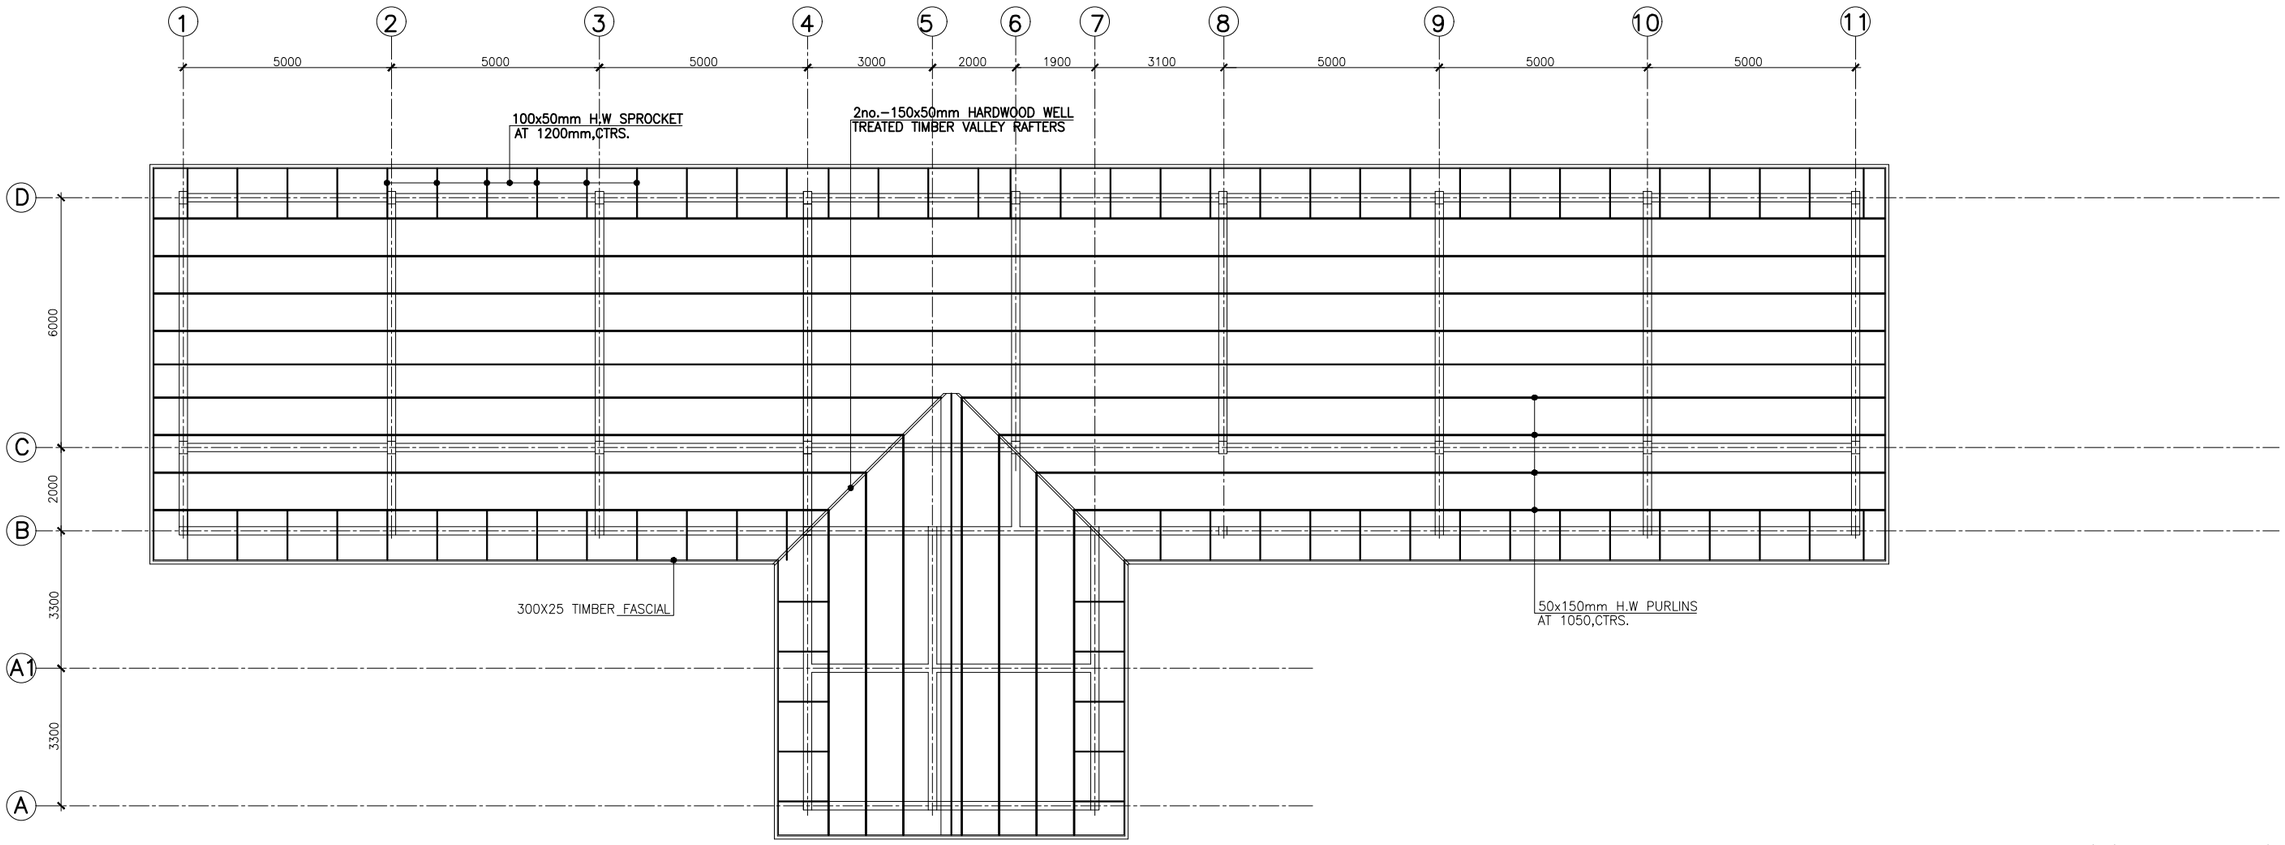

ROOF DETAILS

PPMC INTERNATIONAL
BOX AF1701, Adenta Flat - Accra
Tel: 021-926409
Fax : 021-511600
Email : ppmconsult@gmail.com

PROJECT:
2 STOREY ADMINISTRATION BLOCK


CLIENT:
GETFUND

TITLE:
ROOF PLAN


SCALE: 1: 100 & 1:50	DATE: OCTOBER 2025
DRAWN:	CHECKED:

JOB NO:

SHEET NO:
S-A10

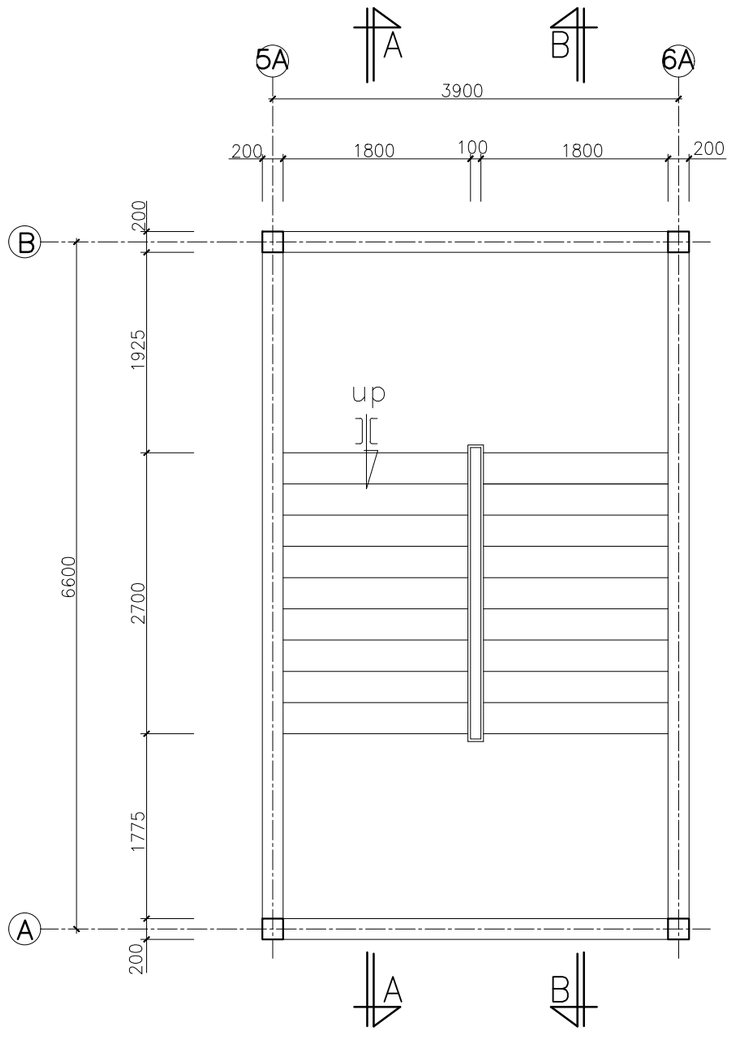

STAIRCASE PLAN
(FROM GROUND FLOOR TO FIRST FLOOR)

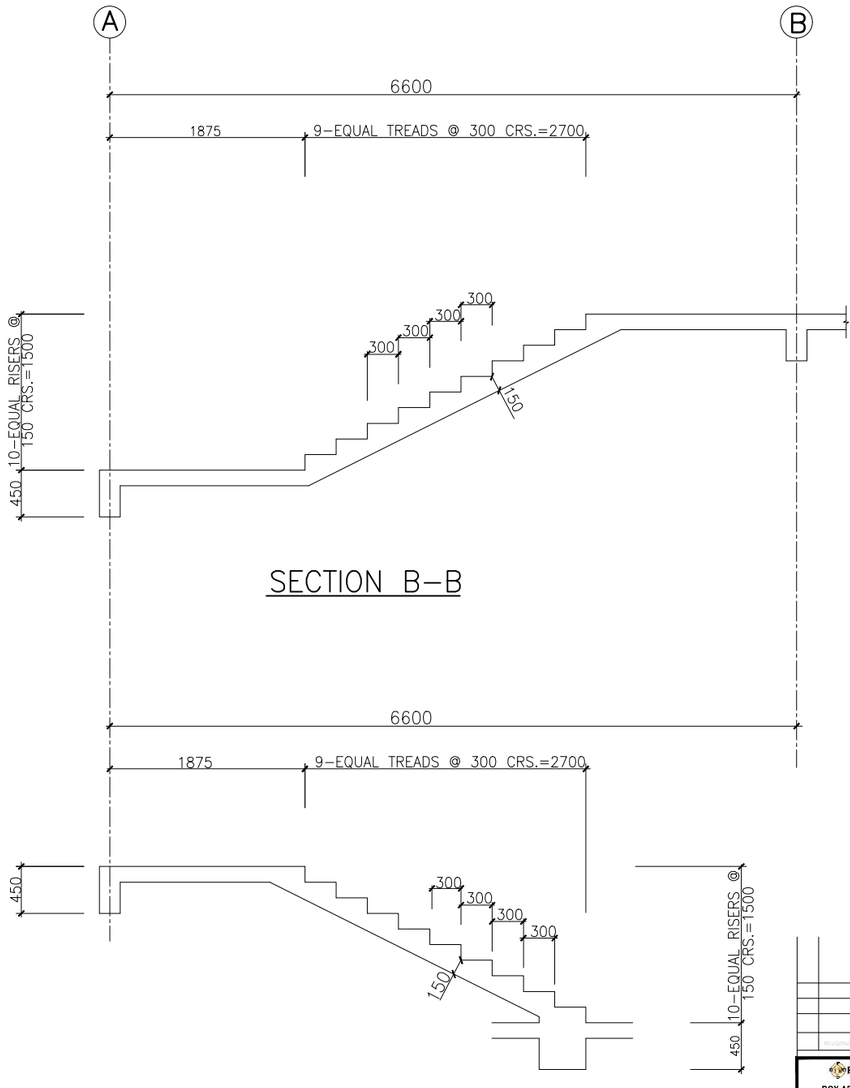

SECTION B–B

SECTION A–A

PPMC INTERNATIONAL
BOX AF1701, Adenta Flat - Accra
Tel: 021-926409
Fax : 021-511600
Email : ppmconsult@gmail.com

project:
2 STOREY ADMINISTRATION BLOCK

client:
GETFUND

title:
STAIRCASE DETAILS


scale: **1: 100 & 1:50** date: **OCTOBER 2025**

drawn: checked:


file:

job no:


sheet no: **S-A11**

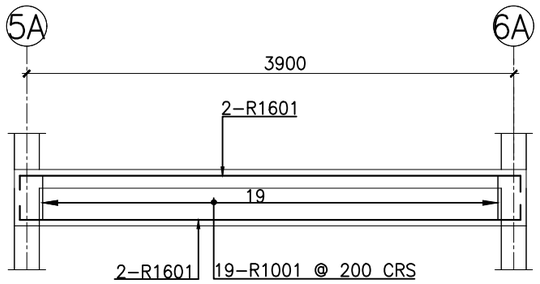


HALF LANDING BEAM
(1 No.THUS)

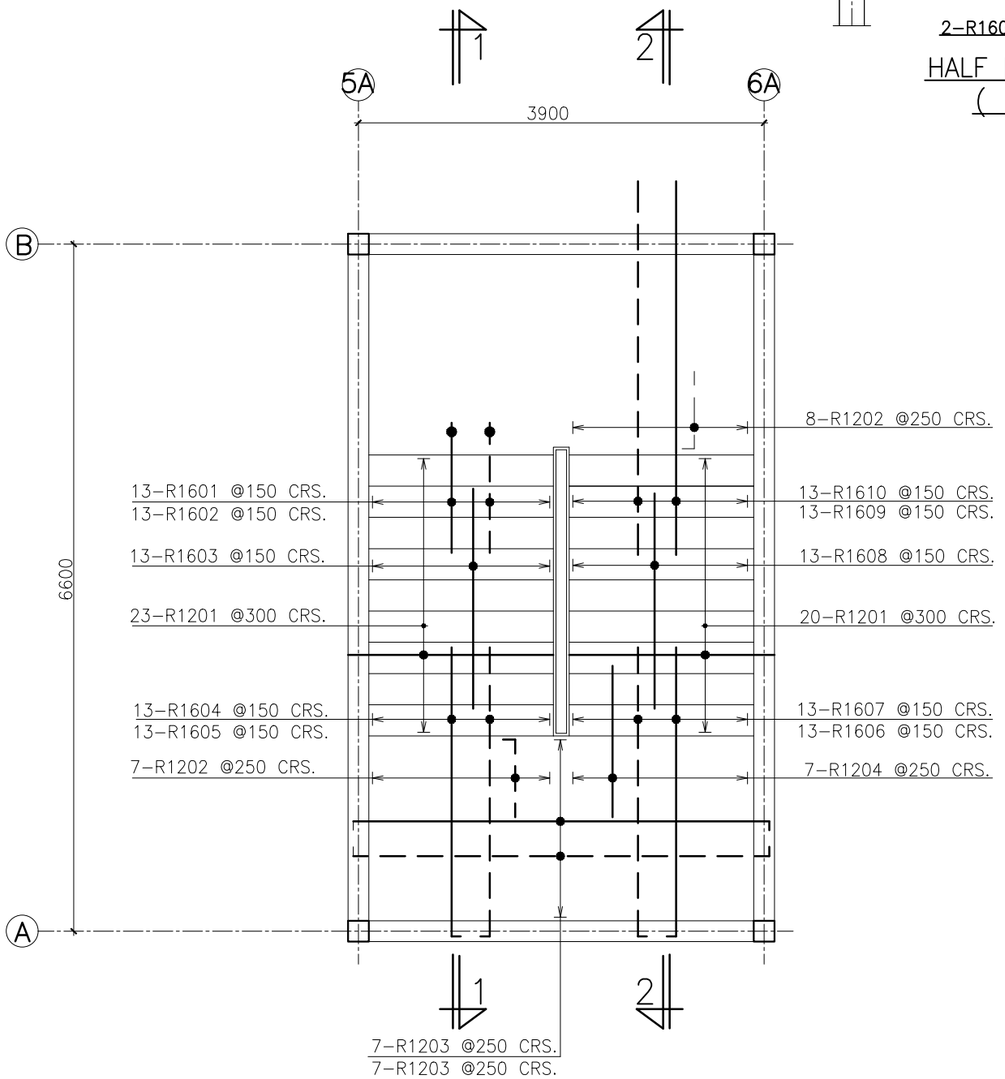

STAIRCASE PLAN
(FROM GROUND FLOOR TO FIRST FLOOR)

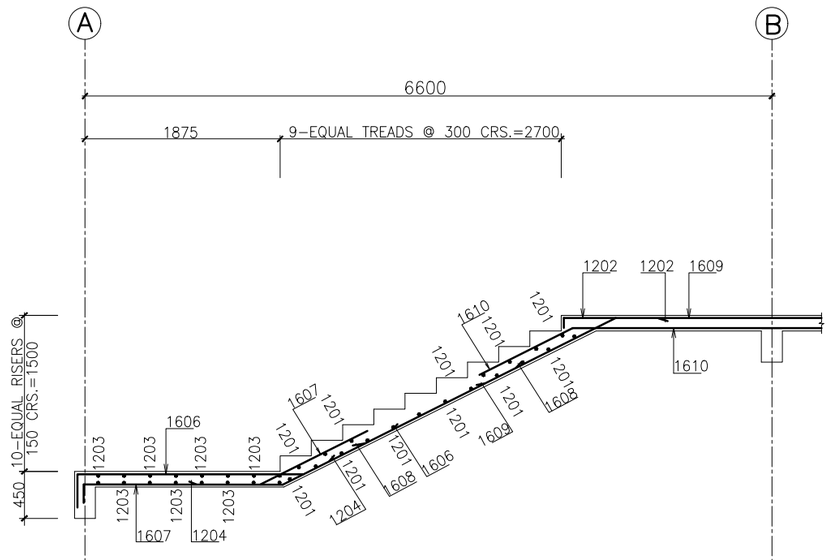

SECTION 2–2

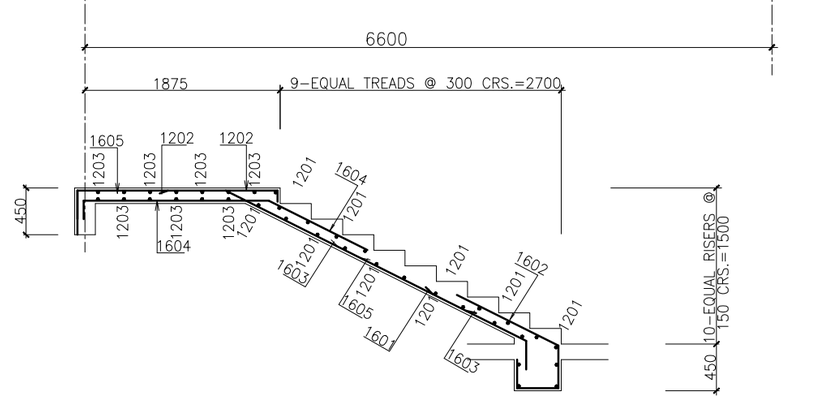

SECTION 1–1

PPMC INTERNATIONAL
BOX AF1701, Adenta Flat - Accra
Tel: 021-926409
Fax : 021-511600
Email : ppmconsult@gmail.com

project:
2 STOREY ADMINISTRATION BLOCK

CLIENT:
GETFUND

title:
STAIRCASE DETAILS

scale: 1: 100 & 1:50
date: OCTOBER 2025
drawn:
checked:
file:
job no:
sheet no: S-A12

BENDING SCHEDULE FOR REINFORCEMENT

JOB TITLE : PROPOSED 2 STOREY ADMINISTRATION AND LIBRARY SHEET No. 1 OF 4

SECTION : FIRST FLOOR BEAM DETAILS DRAWING No. OC/2010/005

LOCATION	MARK	DIA. (MM)	No. IN EACH	TOTAL No.	CUTTING LENGTH	BENDING SKETCH
BEAM ON GRIDLINE D/1-7	R1201	12	2	6	9000	STRAIGHT
	R1202	12	2	2	4530	STRAIGHT
	R1601	16	2	4	4260	150, 3110, 300, 700
	R1602	16	2	8	3070	700, 300, 1070, 300, 700
	R2001	20	3	15	3330	STRAIGHT
	R2002	20	3	3	5300	150, 5150
	R2003	20	3	12	5975	900, 300, 4775
	R2004	20	3	3	6125	900, 300, 4775, 150
	R1001	10	120	120	1500	150, ID, 550

BENDING SCHEDULE FOR REINFORCEMENT

JOB TITLE : PROPOSED 2 STOREY ADMINISTRATION AND LIBRARY SHEET No. 2 OF 4

SECTION : FIRST FLOOR BEAM DETAILS DRAWING No. OC/2010/005

LOCATION	MARK	DIA. (MM)	No. IN EACH	TOTAL No.	CUTTING LENGTH	BENDING SKETCH
BEAM ON GRIDLINE C/1-7	R1201	12	2	6	9000	STRAIGHT
	R1202	12	2	2	4530	STRAIGHT
	R1601	16	2	4	4260	150, 3110, 300, 700
	R1602	16	2	8	3070	700, 300, 1070, 300, 700
	R2001	20	4	20	3330	STRAIGHT
	R2002	20	3	3	5300	150, 5150
	R2003	20	3	12	5975	900, 300, 4775
	R2004	20	3	3	6125	900, 300, 4775, 150
	R1001	10	120	120	1500	150, ID, 550

BENDING SCHEDULE FOR REINFORCEMENT

JOB TITLE : PROPOSED 2 STOREY ADMINISTRATION AND LIBRARY SHEET No. 3 OF 4

SECTION : FIRST FLOOR BEAM DETAILS DRAWING No. OC/2010/005

LOCATION	MARK	DIA. (MM)	No. IN EACH	TOTAL No.	CUTTING LENGTH	BENDING SKETCH
BEAM ON GRIDLINE B/1-7	R1201	12	2	6	9000	STRAIGHT
	R1202	12	2	2	4530	STRAIGHT
	R1601	16	2	2	4260	150, 3110, 300, 700
	R1602	16	2	6	3070	700, 300, 1070, 300, 700
	R1603	16	2	2	2400	700, 300, 400, 300, 700
	R1604	16	2	2	2700	700, 300, 700, 300, 700
	R1605	16	2	2	3125	700, 300, 1975, 150
	R2001	20	3	9	3330	STRAIGHT
	R2002	20	2	2	5300	150, 5150
	R2003	20	2	6	5975	900, 300, 4775
	R2004	20	3	3	2665	STRAIGHT
	R2005	20	2	2	3975	900, 300, 2775
	R2006	20	3	3	2300	STRAIGHT
	R2007	20	2	2	4875	900, 300, 3675
	R2008	20	3	3	2400	STRAIGHT
	R2009	20	3	3	4425	900, 300, 3075, 150
	R1001	10	121	121	1500	150, ID, 550

FT. FL. BEAM DETAILS

PDMC INTERNATIONAL
BOX AF1701, Adenta Flat - Accra
Tel: 021-926409
Fax : 021-511600
Email : ppmconsult@gmail.com

project: 2 STOREY ADMINISTRATION BLOCK

client: GETFUND

dwg: SCHEDULES

scale: 1: 100 & 1:50 date: OCTOBER 2025

drawn: checked:

title:

job no: sheet no: S-A13

BENDING SCHEDULE FOR REINFORCEMENT

JOB TITLE : PROPOSED 2 STOREY ADMINISTRATION AND LIBRARY — SHEET No. 1 OF 4

SECTION : FIRST FLOOR BEAM DETAILS — DRAWING No. OC/2010/006

LOCATION	MARK	DIA. (MM)	No. IN EACH	TOTAL No.	CUTTING LENGTH	BENDING SKETCH
BEAM ON GRIDLINE D/8-12	R1201	12	2	4	9000	STRAIGHT
	R1202	12	2	2	3350	STRAIGHT
	R1601	16	2	4	4260	150 3110 300 700
	R1602	16	2	4	3070	700 300 1070 300 700
	R2001	20	3	9	3330	STRAIGHT
	R2002	20	3	3	5300	150 5150
	R2003	20	3	6	5975	900 300 4775
	R2004	20	3	3	6125	900 300 4775 150
	R1001	10	80	80	1500	150 1D 550

BENDING SCHEDULE FOR REINFORCEMENT

JOB TITLE : PROPOSED 2 STOREY ADMINISTRATION AND LIBRARY — SHEET No. 2 OF 4

SECTION : FIRST FLOOR BEAM DETAILS — DRAWING No. OC/2010/006

LOCATION	MARK	DIA. (MM)	No. IN EACH	TOTAL No.	CUTTING LENGTH	BENDING SKETCH
BEAM ON GRIDLINE C/8-12	R1201	12	2	4	9000	STRAIGHT
	R1202	12	2	2	3350	STRAIGHT
	R1601	16	2	4	4260	150 3110 300 700
	R1602	16	2	4	3070	700 300 1070 300 700
	R2001	20	4	12	3330	STRAIGHT
	R2002	20	3	3	5300	150 5150
	R2003	20	3	6	5975	900 300 4775
	R2004	20	3	3	6125	900 300 4775 150
	R1001	10	80	80	1500	150 1D 550

BENDING SCHEDULE FOR REINFORCEMENT

JOB TITLE : PROPOSED 2 STOREY ADMINISTRATION AND LIBRARY — SHEET No. 4 OF 4

SECTION : FIRST FLOOR BEAM DETAILS — DRAWING No. OC/2010/005

LOCATION	MARK	DIA. (MM)	No. IN EACH	TOTAL No.	CUTTING LENGTH	BENDING SKETCH
BEAM ON GRIDLINE 5&5A/A-B (2 No. THUS)	H1201	12	2	4	6750	STRAIGHT
	H1601	16	2	4	7750	500 6750 500
	H2001	20	3	6	7050	150 6750 150
	H2002	20	3	6	5800	STRAIGHT
	R1001	10	26	52	1500	150 1D 550
BEAM ON GRIDLINE 2,3,4,5,8,9, 10,&11/C-D (8 No. THUS)	H1201	12	2	16	6150	STRAIGHT
	H1601	16	2	16	7150	500 6150 500
	H2001	20	4	32	6450	150 6150 150
	H2002	20	4	32	5300	STRAIGHT
	R1001	10	40	320	1500	150 1D 550

FT. FL. BEAM DETAILS

PPMC INTERNATIONAL
BOX AF1701, Adenta Flat - Accra
Tel: 021-926409
Fax : 021-511600
Email : ppmconsult@gmail.com

project:
2 STOREY ADMINISTRATION BLOCK

CLIENT:
GETFUND

title:
SCHEDULES

scale: 1: 100 & 1:50 — date: OCTOBER 2025

drawn: — checked:

file:

job. no:

sheet no: S-A14

BENDING SCHEDULE FOR REINFORCEMENT

JOB TITLE : PROPOSED 2 STOREY ADMINISTRATION AND LIBRARY — SHEET No. 3 OF 4

SECTION : FIRST FLOOR BEAM DETAILS — DRAWING No. OC/2010/006

LOCATION	MARK	DIA. (MM)	No. IN EACH	TOTAL No.	CUTTING LENGTH	BENDING SKETCH
BEAM ON GRIDLINE B/8-12	R1201	12	2	4	9000	STRAIGHT
	R1202	12	2	2	3350	STRAIGHT
	R1601	16	2	4	4260	150 3110 300 700
	R1602	16	2	4	3070	700 300 1070 300 700
	R2001	20	3	9	3330	STRAIGHT
	R2002	20	2	2	5300	150 5150
	R2003	20	2	4	5975	900 300 4775
	R2004	20	2	2	6125	900 300 4775 150
	R1001	10	80	80	1500	150 550 ID

BENDING SCHEDULE FOR REINFORCEMENT

JOB TITLE : PROPOSED 2 STOREY ADMINISTRATION AND LIBRARY — SHEET No. 4 OF 4

SECTION : FIRST FLOOR BEAM DETAILS — DRAWING No. OC/2010/006

LOCATION	MARK	DIA. (MM)	No. IN EACH	TOTAL No.	CUTTING LENGTH	BENDING SKETCH
BEAM ON GRIDLINE 6&7/C-D (2 No. THUS)	H1201	12	2	4	6150	STRAIGHT
	H1601	16	2	4	7150	500 6150 500
	H2001	20	4	8	6450	150 6150 150
	H2002	20	3	6	5300	STRAIGHT
	R1001	10	24	48	1500	150 550 ID
BEAM ON GRIDLINE 1&12/B-D (2 No. THUS)	H1201	12	2	4	8150	STRAIGHT
	H1601	16	2	4	2925	700 300 1775 150
	H1602	16	2	4	2925	150 1775 300 900
	H2001	20	3	6	6575	500 6075
	H2002	20	2	4	5000	STRAIGHT
	H2003	20	3	6	6300	6150 150
	H2004	20	2	4	5300	STRAIGHT
	R1001	10	32	64	1500	150 550 ID

FT. FL. BEAM DETAILS

REVISIONS | DATE

PPMC INTERNATIONAL
BOX AF1701, Adenta Flat - Accra
Tel: 021-926409
Fax : 021-511600
Email : ppmconsult@gmail.com

project: 2 STOREY ADMINISTRATION BLOCK

client: GETFUND

drwg: SCHEDULES

scale: 1: 100 & 1:50 — date: OCTOBER 2025

drawn: — checked:

app:

rev. no: — sheet no: S-A15

BENDING SCHEDULE FOR REINFORCEMENT

JOB TITLE : PROPOSED 2 STOREY ADMINISTRATION AND LIBRARY — SHEET No. 1 OF 2

SECTION : COLUMN & COL. BASE DETAILS — DRAWING No. OC/2010/007

LOCATION	MARK	DIA. (MM)	No. IN EACH	TOTAL No.	CUTTING LENGTH	BENDING SKETCH
COL. BASE TYPE B1 (20 No. THUS)	R1601	16	10	200	1400	150 / 1100 / 150
	R1602	16	8	160	1700	150 / 1400 / 150
	R1603	16	6	120	2950	150 / 2800
	R1001	10	8	160	780	120 × ID / 220
COL. BASE TYPE B2 (14 No. THUS)	R1601	16	14	196	1400	150 / 1100 / 150
	R1602	16	4	56	2950	150 / 2800
	R1001	10	8	112	580	120 × ID / 120
COL. BASE TYPE B1 (2 No. THUS)	R1601	16	10	20	1400	150 / 1100 / 150
	R1602	16	8	16	1700	150 / 1400 / 150
	R1603	16	8	16	2950	150 / 2800
	R1001	10	16	32	780	120 × ID / 220
COL. BASE TYPE B3 (1 No. THUS)	R1601	16	16	16	1400	150 / 1100 / 150
	R1602	16	8	8	2950	150 / 2800
	R1001	10	16	16	580	120 × ID / 120

BENDING SCHEDULE FOR REINFORCEMENT

JOB TITLE : PROPOSED 2 STOREY ADMINISTRATION AND LIBRARY — SHEET No. 2 OF 2

SECTION : COLUMN & COL. BASE DETAILS — DRAWING No. OC/2010/007

LOCATION	MARK	DIA. (MM)	No. IN EACH	TOTAL No.	CUTTING LENGTH	BENDING SKETCH
COL. TYPE C1 (24 No. THUS)	R1601	16	4	96	3775	2775 / 300 / 700
	R1604	16	4	96	2950	150 / 1800 / 300 / 700
	R1001	10	24	576	780	120 × ID / 220
COL. TYPE C2 (16 No. THUS)	R1601	16	4	64	3775	2775 / 300 / 700
	R1604	16	4	64	3100	150 / 1950 / 300 / 700
	R1001	10	25	400	580	120 × ID / 120

COL.&COL. BASE DETAILS

PPMC INTERNATIONAL
BOX AF1701, Adenta Flat - Accra
Tel: 021-926409
Fax : 021-511600
Email : ppmconsult@gmail.com

project: 2 STOREY ADMINISTRATION BLOCK

CLIENT: GETFUND

title: SCHEDULES

scale: 1: 100 & 1:50 — date: OCTOBER 2025

drawn: — checked:

file:

job no:

sheet no: S-A16

BENDING SCHEDULE FOR REINFORCEMENT

JOB TITLE : PROPOSED 2 STOREY ADMINISTRATION & LIBRARY — SHEET No. 1 OF 2

SECTION : STAIRCASE DETAILS — DRAWING No. OC/2010/012

LOCATION	MARK	DIA. (MM)	No. IN EACH	TOTAL No.	CUTTING LENGTH	BENDING SKETCH
STAIRCASE DETAILS FROM GROUND FLOOR TO FIRST FLOOR	R1201	12	43	43	1100	STRAIGHT
	R1202	12	14	14	850	100, 750
	R1203	12	14	14	4200	100, 4000, 100
	R1204	12	7	7	1000	500, 500
	R1601	16	13	13	1000	800, 200
	R1602	16	13	13	2125	995, 380, 400, 350
	R1603	16	13	13	1360	STRAIGHT
	R1604	16	13	13	2610	160, 1620, 830
	R1605	16	13	13	2810	310, 1300, 1200
	R1606	16	13	13	3120	320, 1975, 835
	R1607	16	13	13	2750	160, 1545, 1045
	R1608	16	13	13	1535	STRAIGHT

BENDING SCHEDULE FOR REINFORCEMENT

JOB TITLE : PROPOSED 2 STOREY ADMINISTRATION & LIBRARY — SHEET No. 2 OF 2

SECTION : STAIRCASE DETAILS — DRAWING No. OC/2010/012

LOCATION	MARK	DIA. (MM)	No. IN EACH	TOTAL No.	CUTTING LENGTH	BENDING SKETCH
CONT. STAIRCASE DETAILS FROM GROUND FLOOR TO FIRST FLOOR	R1609	16	13	13	3085	910, 2175
	R1610	16	13	13	3050	1255, 1795

STAIRCASE DETAILS

REVISIONS | DATE

PDMC INTERNATIONAL
BOX AF1701, Adenta Flat - Accra
Tel: 021-926409
Fax : 021-511600
Email : ppmconsult@gmail.com

project: 2 STOREY ADMINISTRATION BLOCK

client: GETFUND

drawing: SCHEDULES

scale: 1: 100 & 1:50 — date: OCTOBER 2025

drawn: — checked:

title:

job no: — sheet no: S-A17

BENDING SCHEDULE FOR REINFORCEMENT

JOB TITLE : PROPOSED 2 STOREY ADMINISTRATION AND LIBRARY

SHEET No. 1 OF 1

SECTION : FIRST FLOOR SLAB DETAILS

DRAWING No. OC/2010/004

LOCATION	MARK	DIA. (MM)	No. IN EACH	TOTAL No.	CUTTING LENGTH	BENDING SKETCH
FIRST FLOOR SLAB DETAILS	R1201	12	376	376	850	100 ⌐ 750
	R1202	12	178	178	4075	STRAIGHT
	R1203	12	220	220	6150	STRAIGHT
	R1204	12	260	260	5150	STRAIGHT
	R1205	12	160	160	2150	STRAIGHT
	R1206	12	56	56	9000	STRAIGHT
	R1206a	12	14	14	8250	STRAIGHT
	R1207	12	240	240	3330	STRAIGHT
	R1208	12	92	92	3850	STRAIGHT
	R1209	12	36	36	3185	STRAIGHT
	R1210	12	54	54	2270	STRAIGHT
	R1211	12	23	23	6200	STRAIGHT
	R1212	12	13	13	6750	STRAIGHT
	R1213	12	29	29	3150	STRAIGHT
	R1214	12	6	6	4260	STRAIGHT
	R1215	12	14	14	2100	STRAIGHT
	R1216	12	10	10	2300	STRAIGHT
	R1217	12	9	9	4050	STRAIGHT
	R1218	12	17	17	2100	STRAIGHT

FT. FL. SLAB DETAILS

PPMC INTERNATIONAL
BOX AF1701, Adenta Flat - Accra
Tel: 021-226409
Fax : 021-511600
Email : ppmconsult@gmail.com


project:
2 STOREY ADMINISTRATION BLOCK

client:
GETFUND

dwg:
SCHEDULES

scale: 1: 100 & 1:50
date: OCTOBER 2025
drawn:
checked:
rev:
dwg. no.
sheet no. S-A18

Legend	
Symbol	**Description**
	2x36w TLD Fluorescent surface mounted batten fitting
W	1x36w TLD Fluorescent surface mounted corrosion resistant with opal diffuser
	1x18w TLD Fluorescent surface mounted corrosion resistant with opal diffuser
	Electric Ceiling Fan
	2x42w ceiling mounted luminaire
	10A 1 gang switch
	10A 1 gang 2way switch

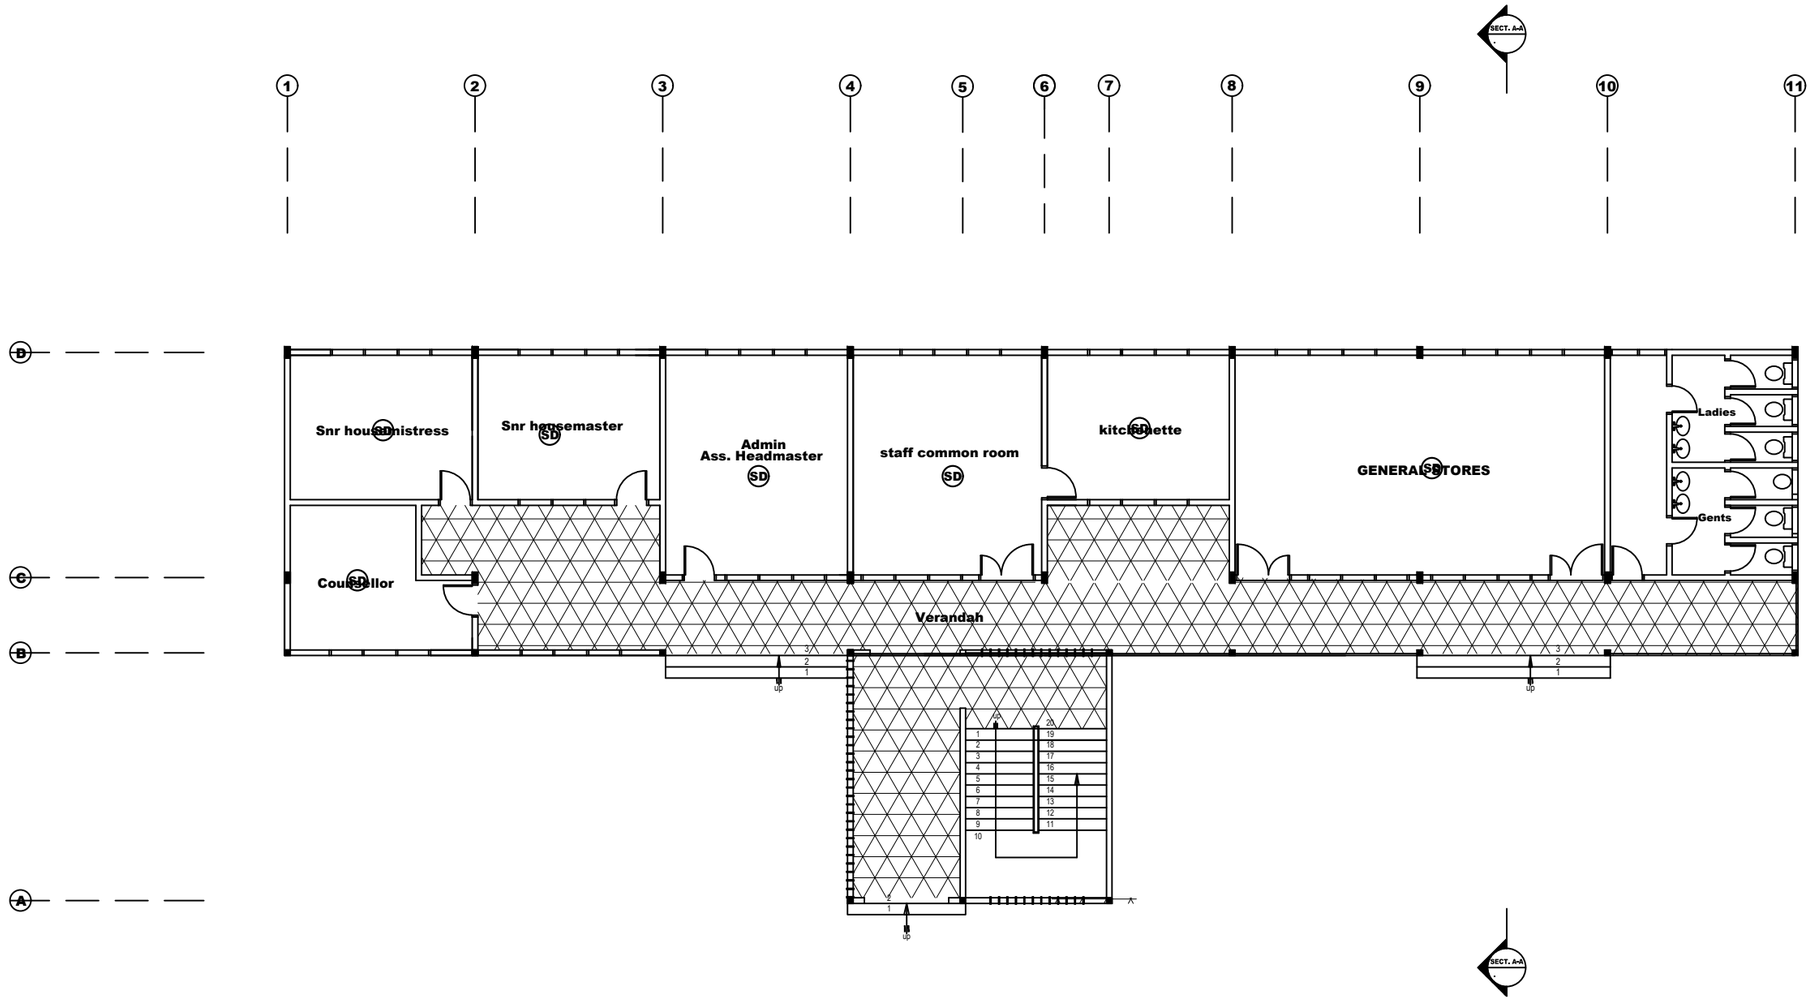

GROUND FLOOR PLAN
FIRE ALARM POINTS LAYOUT

REVISIONS | DATE

PPMC INTERNATIONAL
BOX AF1701, Adenta Flat - Accra
Tel: 021-926409
Fax : 021-511600
Email : ppmconsult@gmail.com

Project:
2 STOREY ADMINISTRATION BLOCK

Client:
GETFUND

Drwg:
GROUND FLOOR PLAN


Scales:	1: 100 & 1:50	Date:	OCTOBER 2025
Drawn:		Checked:	

File:

Job no.

Sheet no.
E-01

Legend	
Symbol	**Description**
	2x36w TLD Fluorescent surface mounted batten fitting
W	1x36w TLD Fluorescent surface mounted corrosion resistant with opal diffuser
	1x18w TLD Fluorescent surface mounted corrosion resistant with opal diffuser
	Electric Ceiling Fan
	2x42w ceiling mounted luminaire
	10A 1 gang switch
	10A 1 gang 2way switch

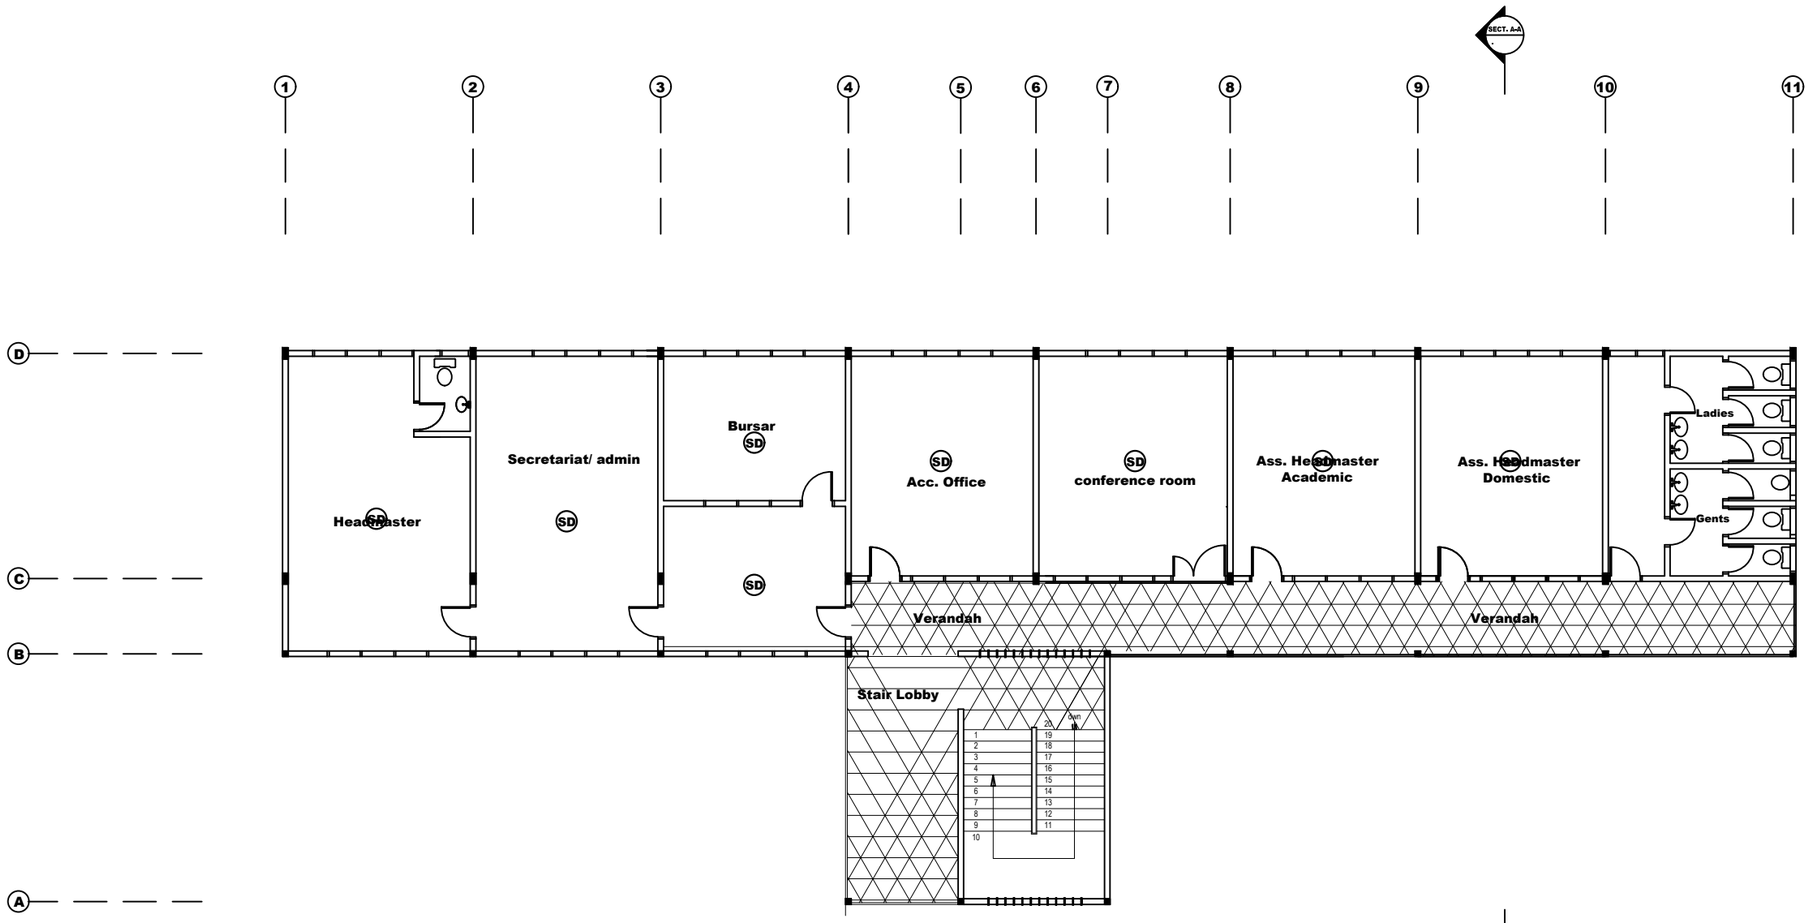

FIRST FLOOR PLAN
FIRE ALARM POINTS LAYOUT

PPMC INTERNATIONAL
BOX AF1701, Adenta Flat - Accra
Tel: 021-926409
Fax : 021-511600
Email : ppmconsult@gmail.com


project:
2 STOREY ADMINISTRATION BLOCK

CLIENT:
GETFUND

drwg:
FIRST FLOOR PLAN

scale: 1: 100 & 1:50
date: OCTOBER 2025
drawn:
checked:
rev:
job no
sheet no: E-02

Legend	
Symbol	**Description**
	2x36w TLD Fluorescent surface mounted batten fitting
W	1x36w TLD Fluorescent surface mounted corrosion resistant with opal diffuser
	1x18w TLD Fluorescent surface mounted corrosion resistant with opal diffuser
	Electric Ceiling Fan
	2x42w ceiling mounted luminaire
	10A 1 gang switch
	10A 1 gang 2way switch

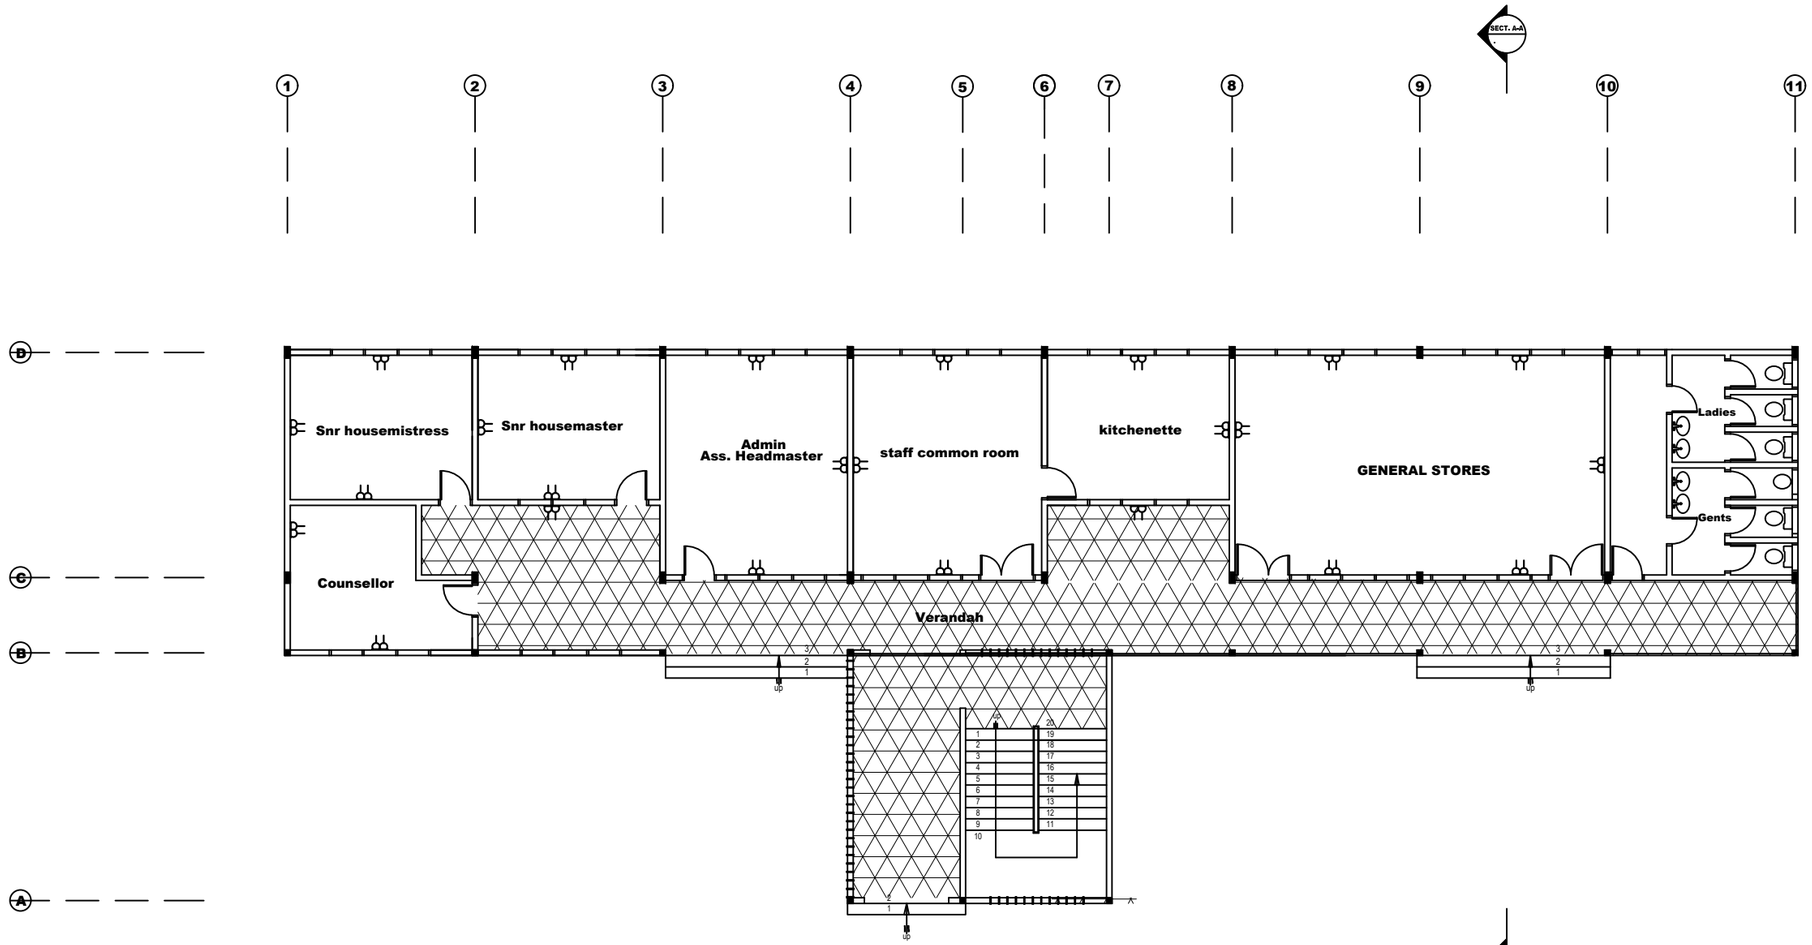

GROUND FLOOR PLAN
POWER POINTS LAYOUT

PPMC INTERNATIONAL
BOX AF1701, Adenta Flat - Accra
Tel: 021-926409
Fax : 021-511600
Email : ppmconsult@gmail.com


Project:
2 STOREY ADMINISTRATION BLOCK

Client:
GETFUND

Drwg:
GROUND FLOOR PLAN

Scales: 1: 100 & 1:50
Date: OCTOBER 2025
Drawn:
Checked:
File:
Job. no.
Sheet. no.
E-03

Legend	
Symbol	**Description**
	2x36w TLD Fluorescent surface mounted batten fitting
W	1x36w TLD Fluorescent surface mounted corrosion resistant with opal diffuser
	1x18w TLD Fluorescent surface mounted corrosion resistant with opal diffuser
	Electric Ceiling Fan
	2x42w ceiling mounted luminaire
	10A 1 gang switch
	10A 1 gang 2way switch

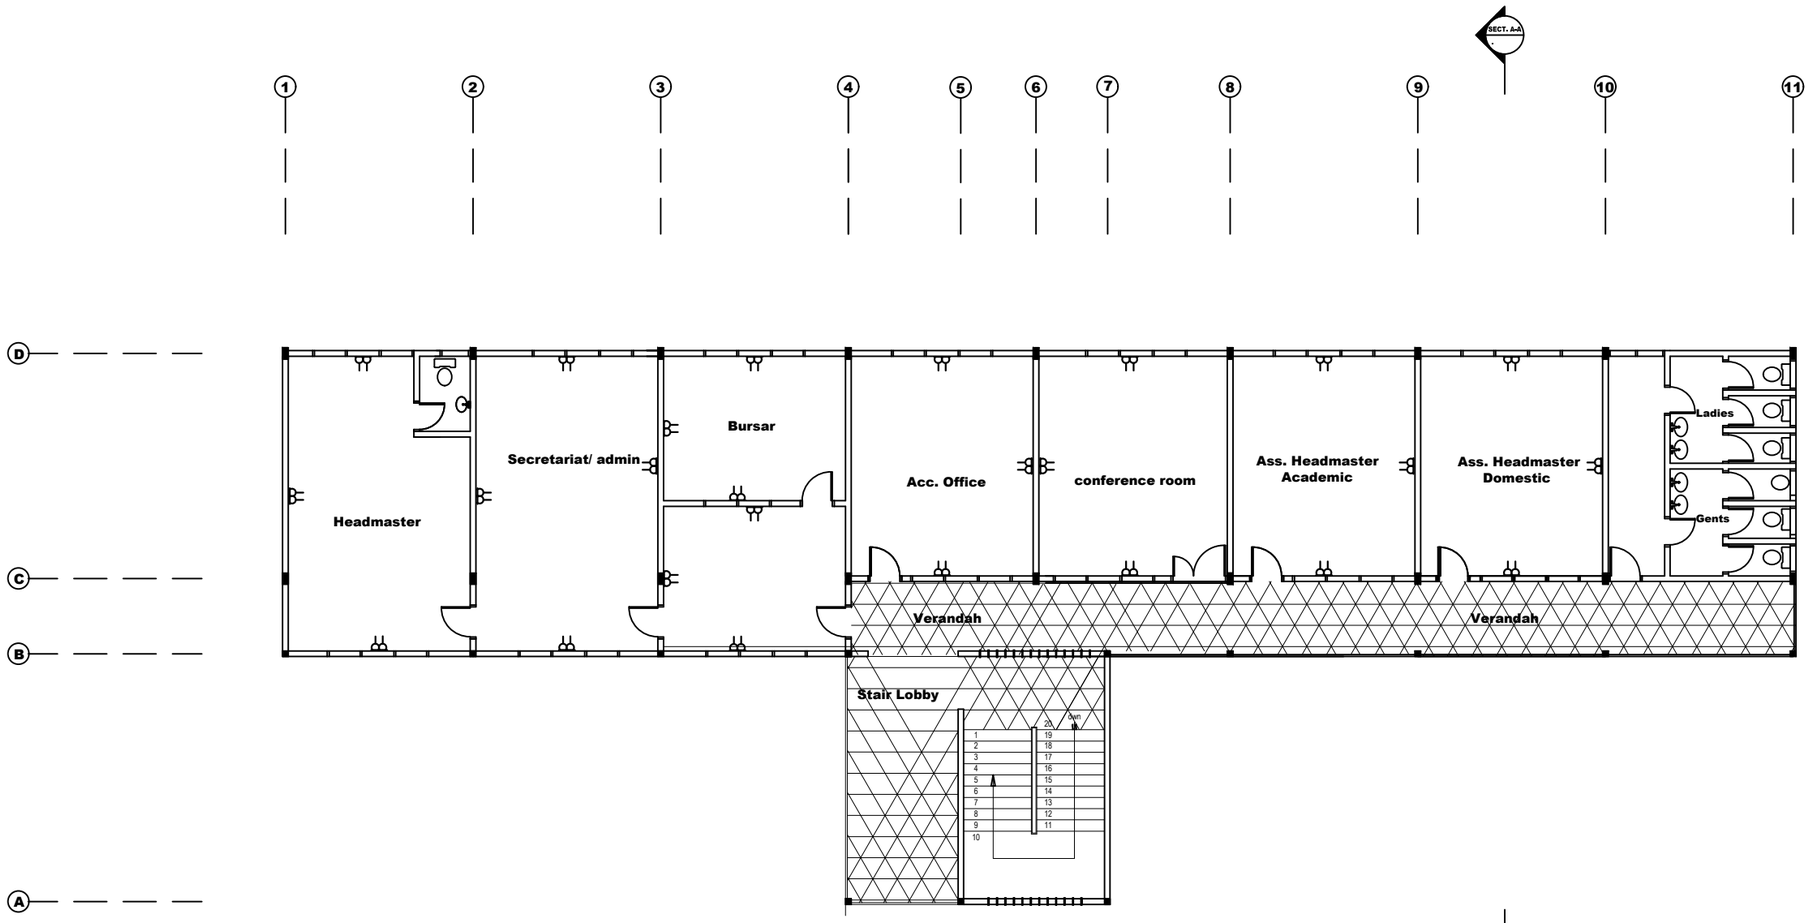

FIRST FLOOR PLAN
POWER POINTS LAYOUT

PPMC INTERNATIONAL
BOX AF1701, Adenta Flat - Accra
Tel: 021-926409
Fax : 021-511600
Email : ppmconsult@gmail.com


project:
2 STOREY ADMINISTRATION BLOCK

client:
GETFUND

drwg:
FIRST FLOOR PLAN

scale: 1: 100 & 1:50
date: OCTOBER 2025
drawn:
checked:
job no
sheet no: E-04

Legend	
Symbol	**Description**
	2x36w TLD Fluorescent surface mounted batten fitting
W	1x36w TLD Fluorescent surface mounted corrosion resistant with opal diffuser
	1x18w TLD Fluorescent surface mounted corrosion resistant with opal diffuser
F	Electric Ceiling Fan
	2x42w ceiling mounted luminaire
	10A 1 gang switch
	10A 1 gang 2way switch

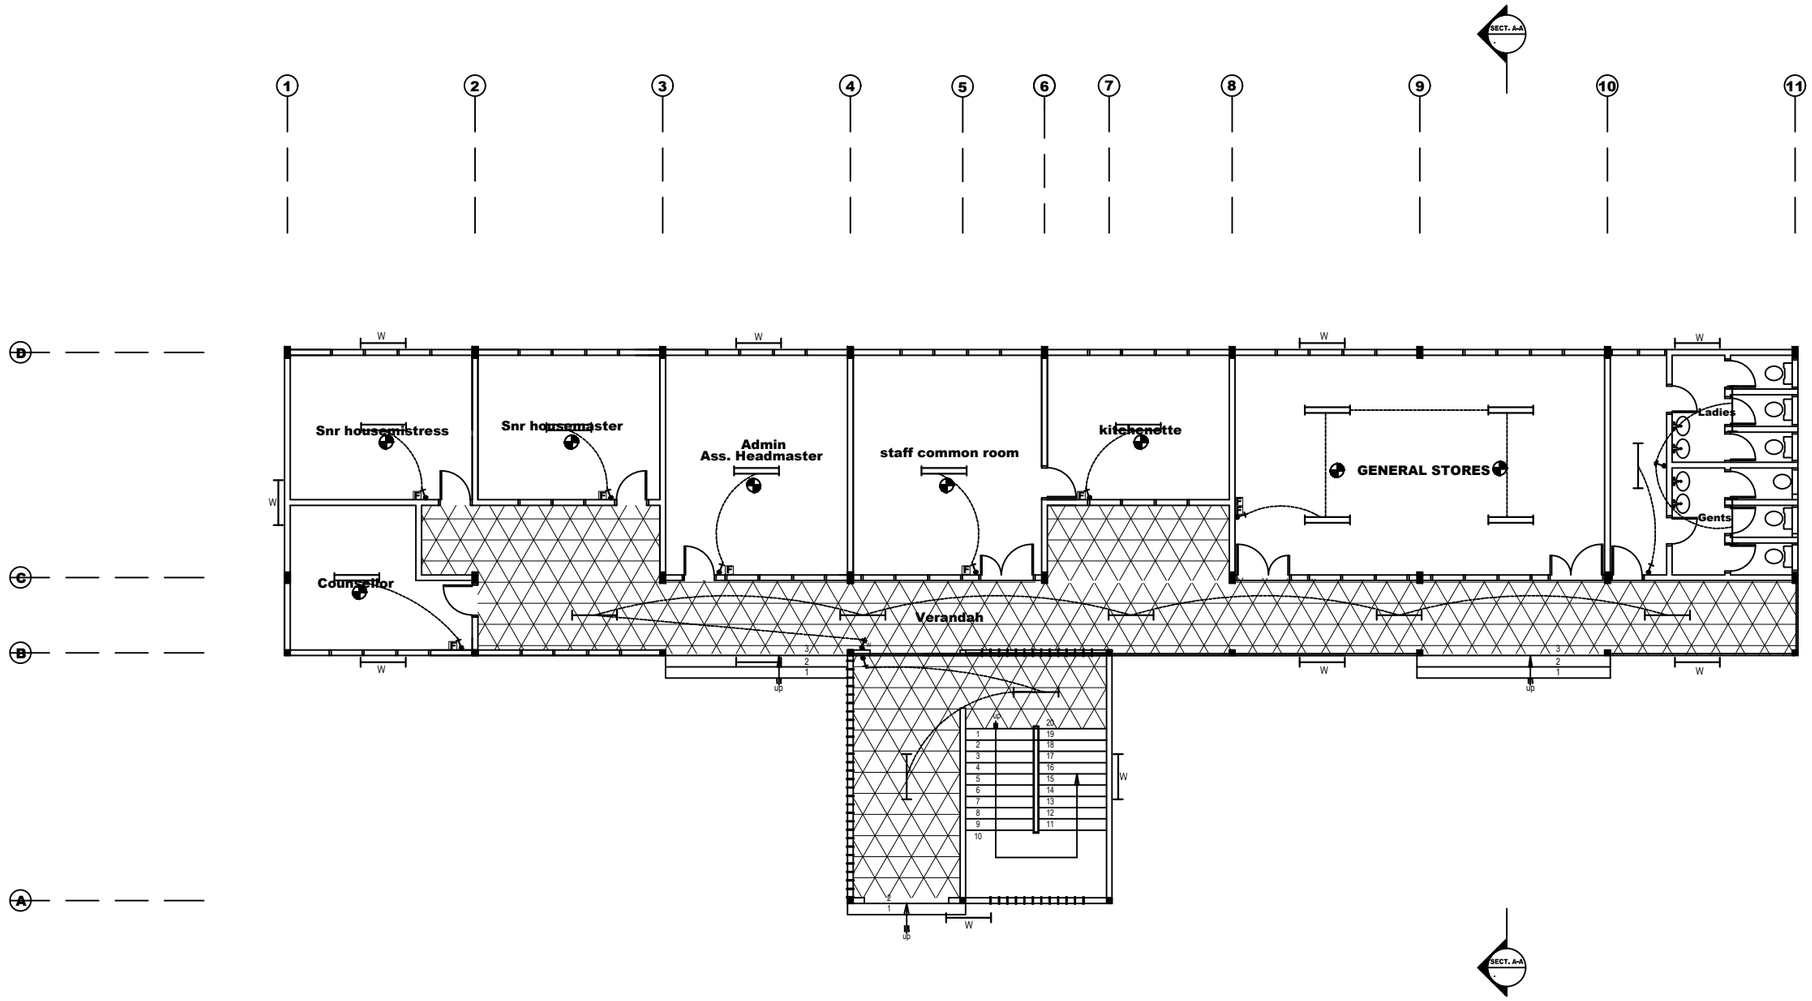

GROUND FLOOR PLAN
LIGHTING POINTS LAYOUT

REVISIONS | DATE

PPMC INTERNATIONAL
BOX AF1701, Adenta Flat - Accra
Tel: 021-926409
Fax : 021-511600
Email : ppmconsult@gmail.com


project:
2 STOREY ADMINISTRATION BLOCK

CLIENT:
GETFUND

drwg:
GROUND FLOOR PLAN

scales: 1: 100 & 1:50
date: OCTOBER 2025
drawn:
checked:
ref:
job no:
sheet no: E-05

Legend	
Symbol	Description
	2x36w TLD Fluorescent surface mounted batten fitting
W	1x36w TLD Fluorescent surface mounted corrosion resistant with opal diffuser
	1x18w TLD Fluorescent surface mounted corrosion resistant with opal diffuser
F	Electric Ceiling Fan
	2x42w ceiling mounted luminaire
	10A 1 gang switch
	10A 1 gang 2way switch

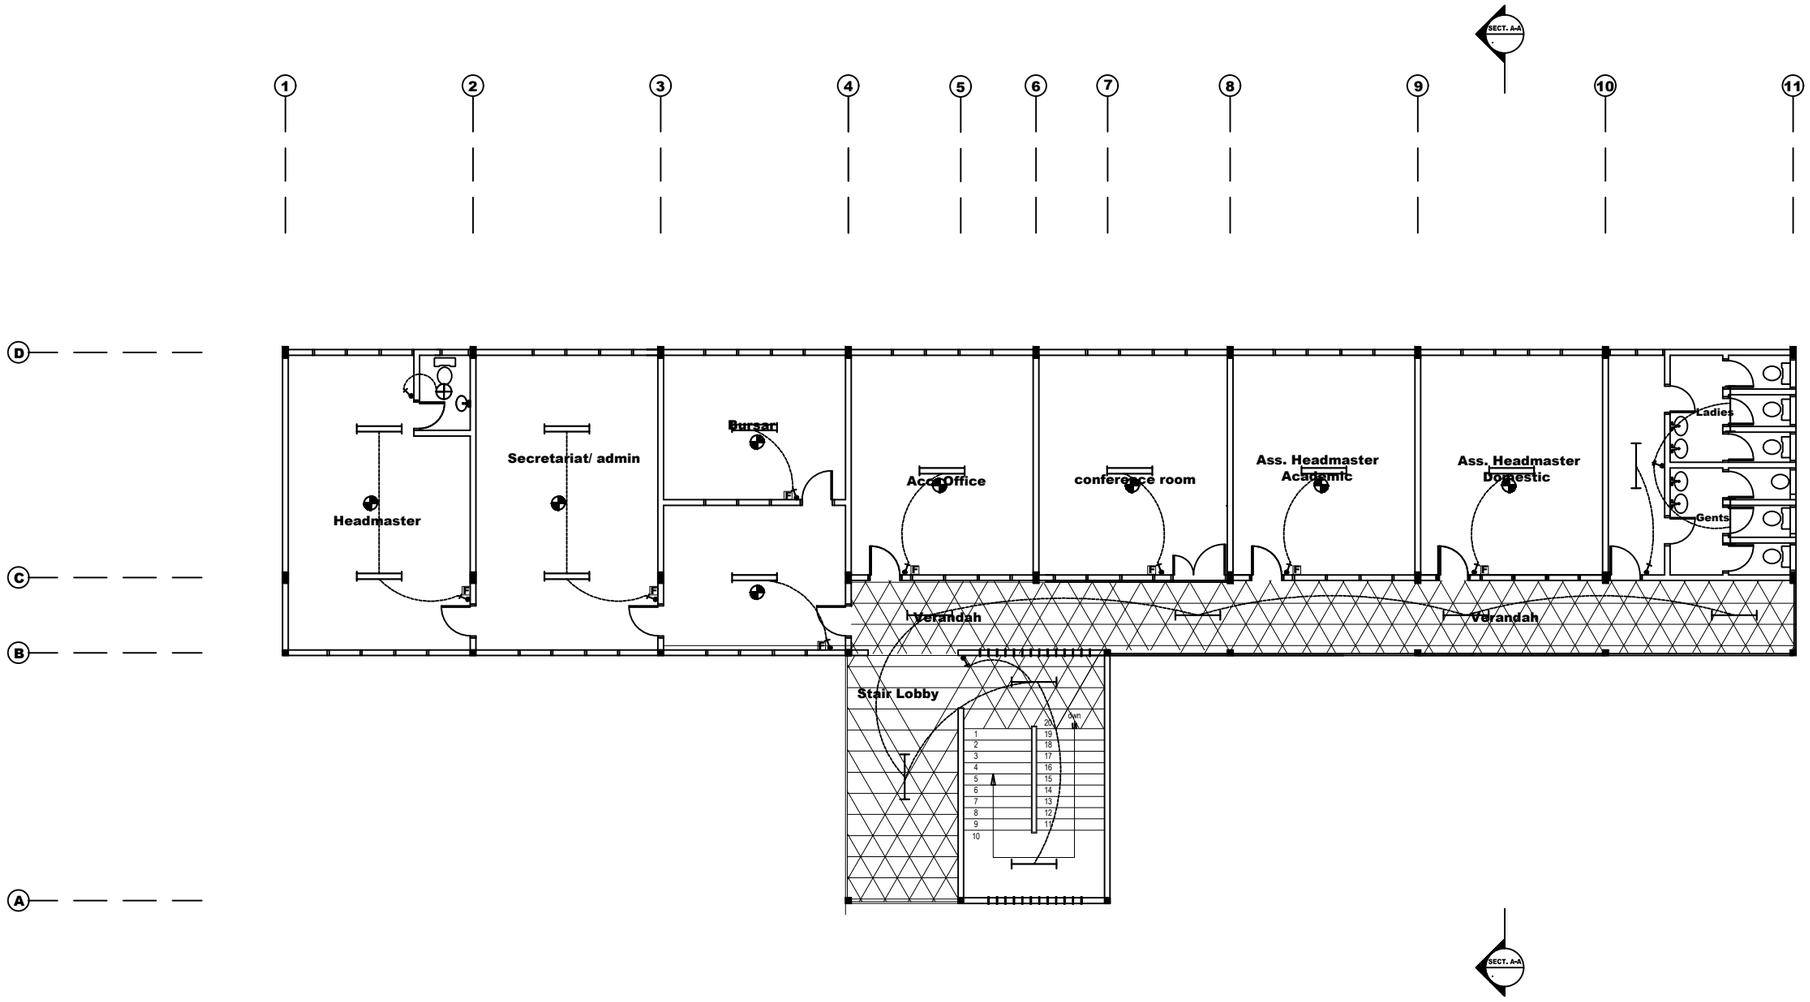

FIRST FLOOR PLAN
LIGHTING POINTS LAYOUT


PPMC INTERNATIONAL
BOX AF1701, Adenta Flat - Accra
Tel: 021-926409
Fax : 021-511600
Email : ppmconsult@gmail.com


project:
2 STOREY ADMINISTRATION BLOCK


CLIENT:
GETFUND

dwg:
FIRST FLOOR PLAN

scale: 1: 100 & 1:50
date: OCTOBER 2025
drawn:
checked:
rev.
job no
sheet no: E-06

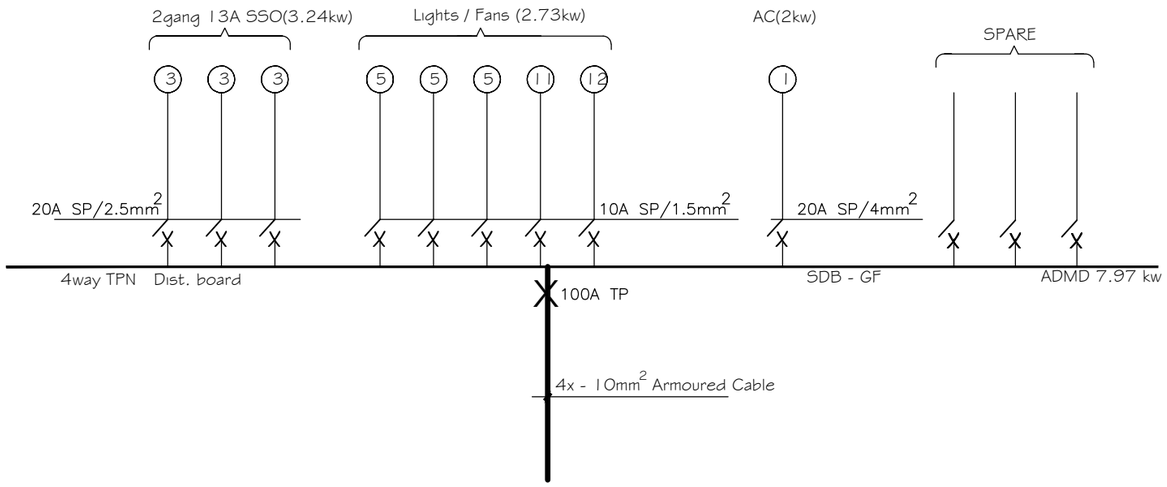

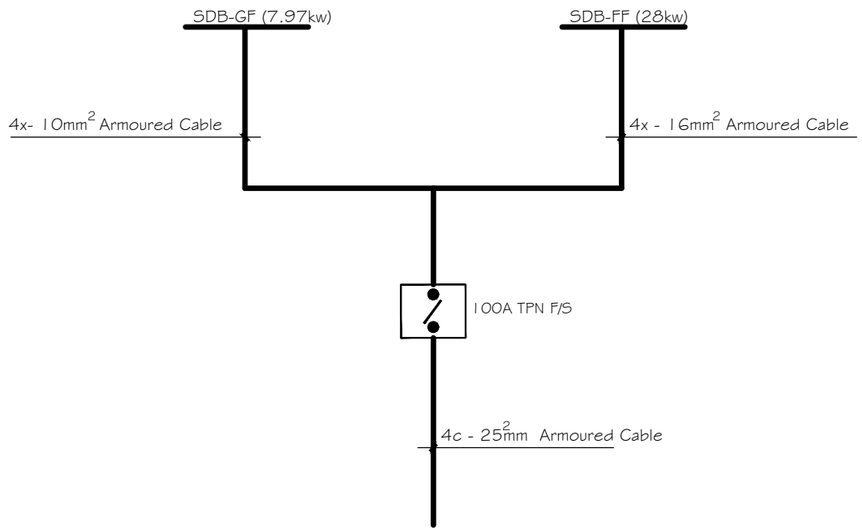

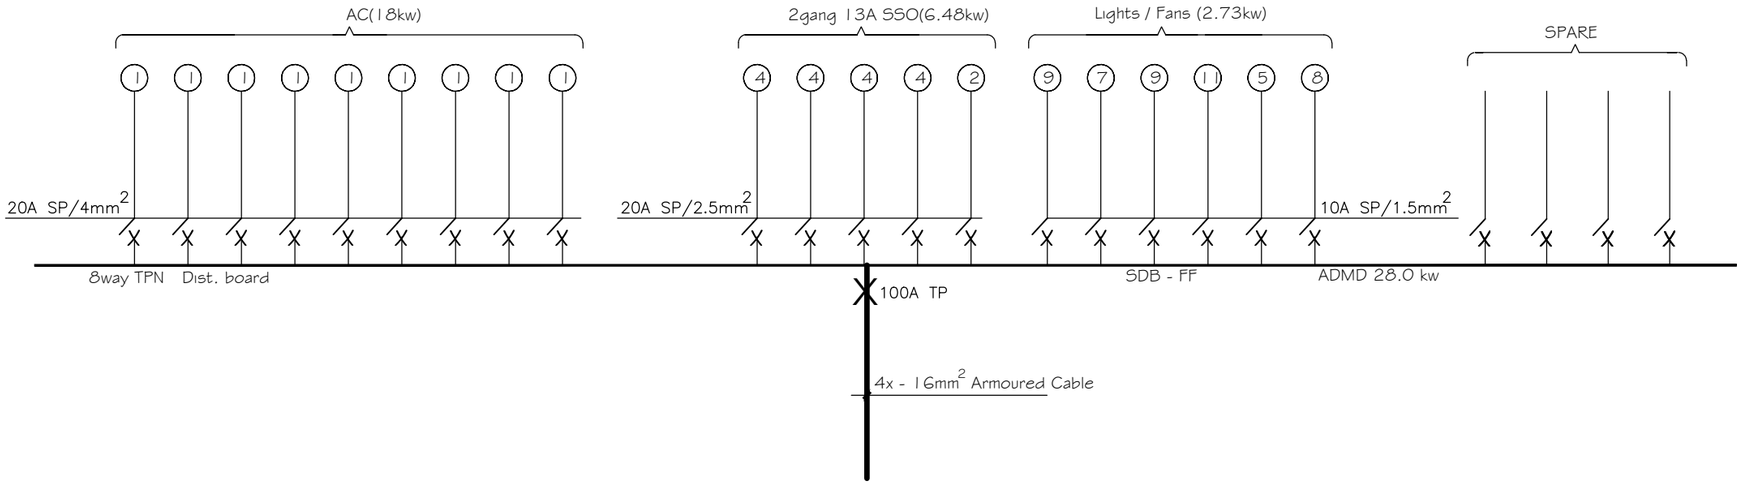

SCHEMATIC DIAGRAM
ELECTRICAL LAYOUT

REVISIONS | DATE

PPMC INTERNATIONAL
BOX AF1701, Adenta Flat - Accra
Tel: 021-926409
Fax : 021-511600
Email : ppmconsult@gmail.com

GETFund

Project:
2 STOREY ADMINISTRATION BLOCK

Client:
GETFUND

Drwg:
SCHEMATIC DIAGRAM


Scale: 1: 100 & 1:50 | Date: OCTOBER 2025

Drawn: | Checked:

File:

Job. no.

Sheet no.
E-07

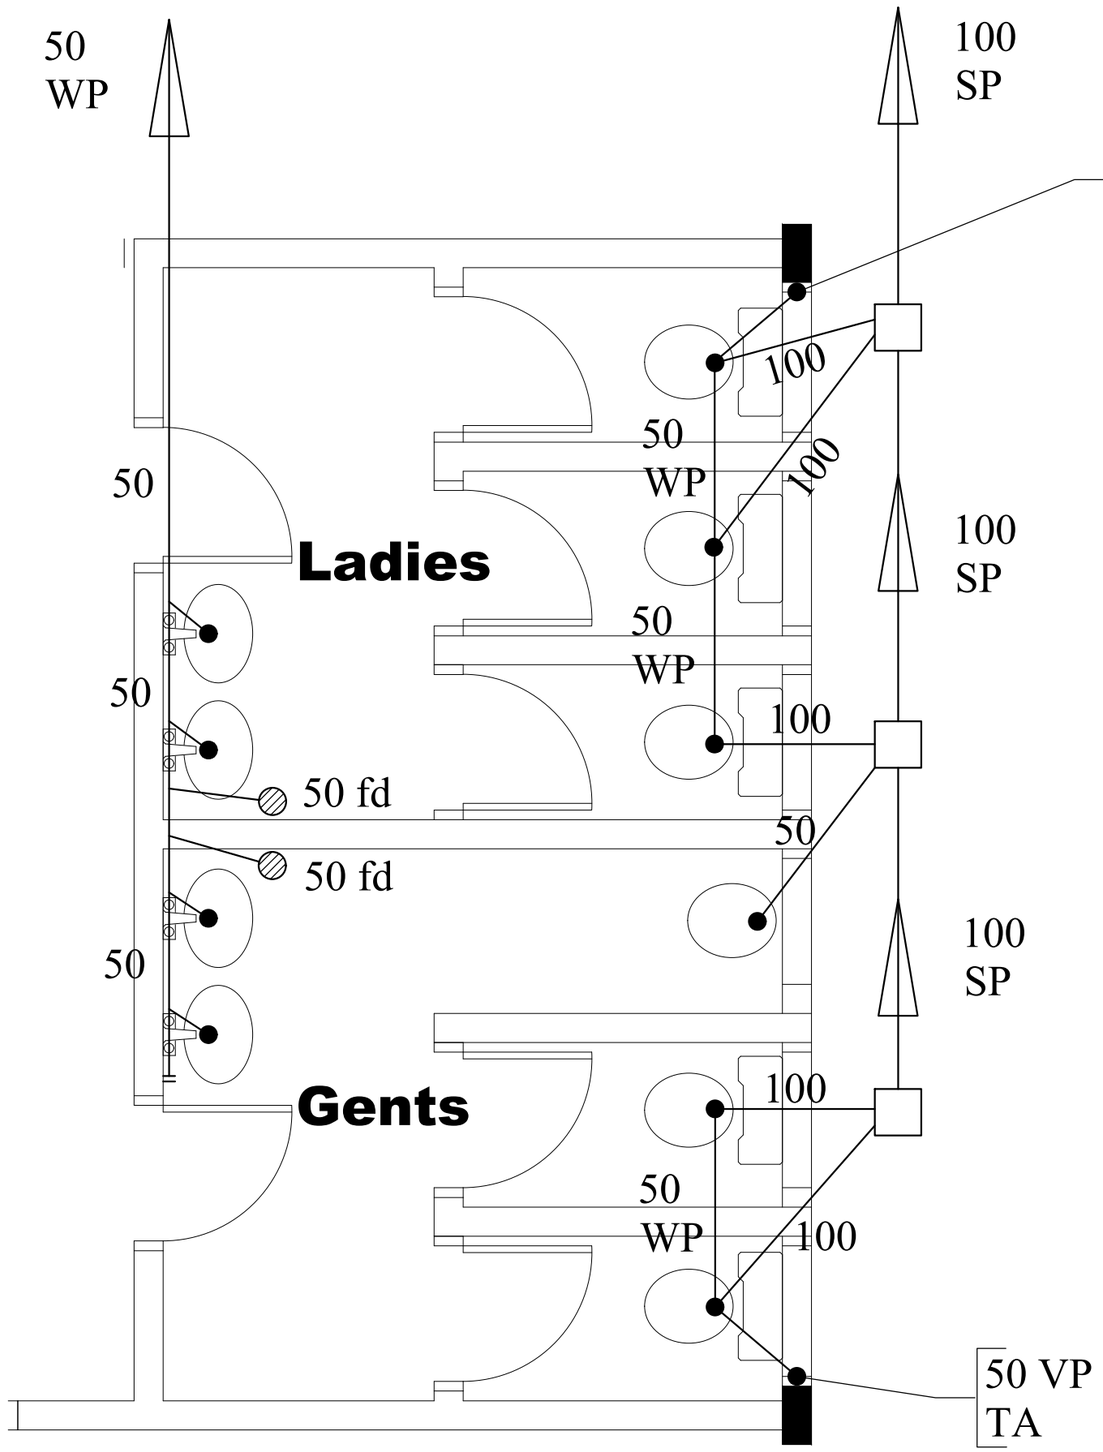

GROUND FLOOR PLAN

PPMC INTERNATIONAL
BOX AF1701, Adenta Flat - Accra
Tel: 021-926409
Fax : 021-511600
Email : ppmconsult@gmail.com

REVISIONS | DATE

Project:
2 STOREY ADMINISTRATION BLOCK

Client:
GETFUND


Drwg:
GROUND FLOOR PLAN

Scales: 1: 100 & 1:50 | Date: OCTOBER 2025


Drawn: | Checked:

Proj. no:

Sheet no: P-01

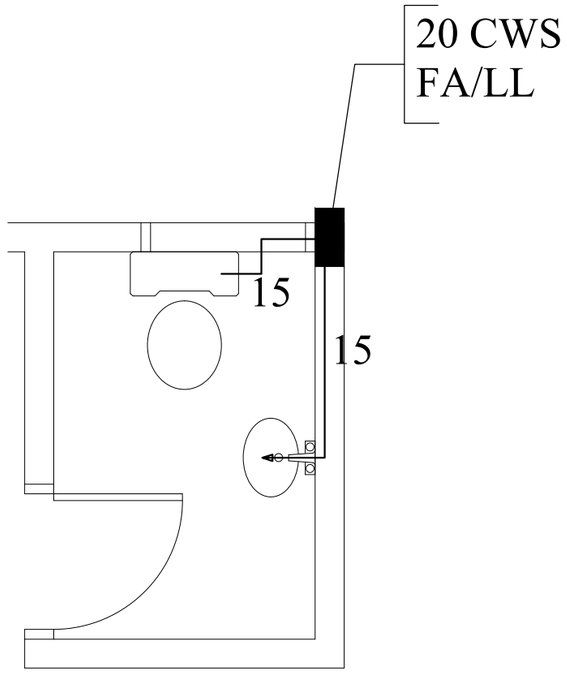

FIRST FLOOR PLAN

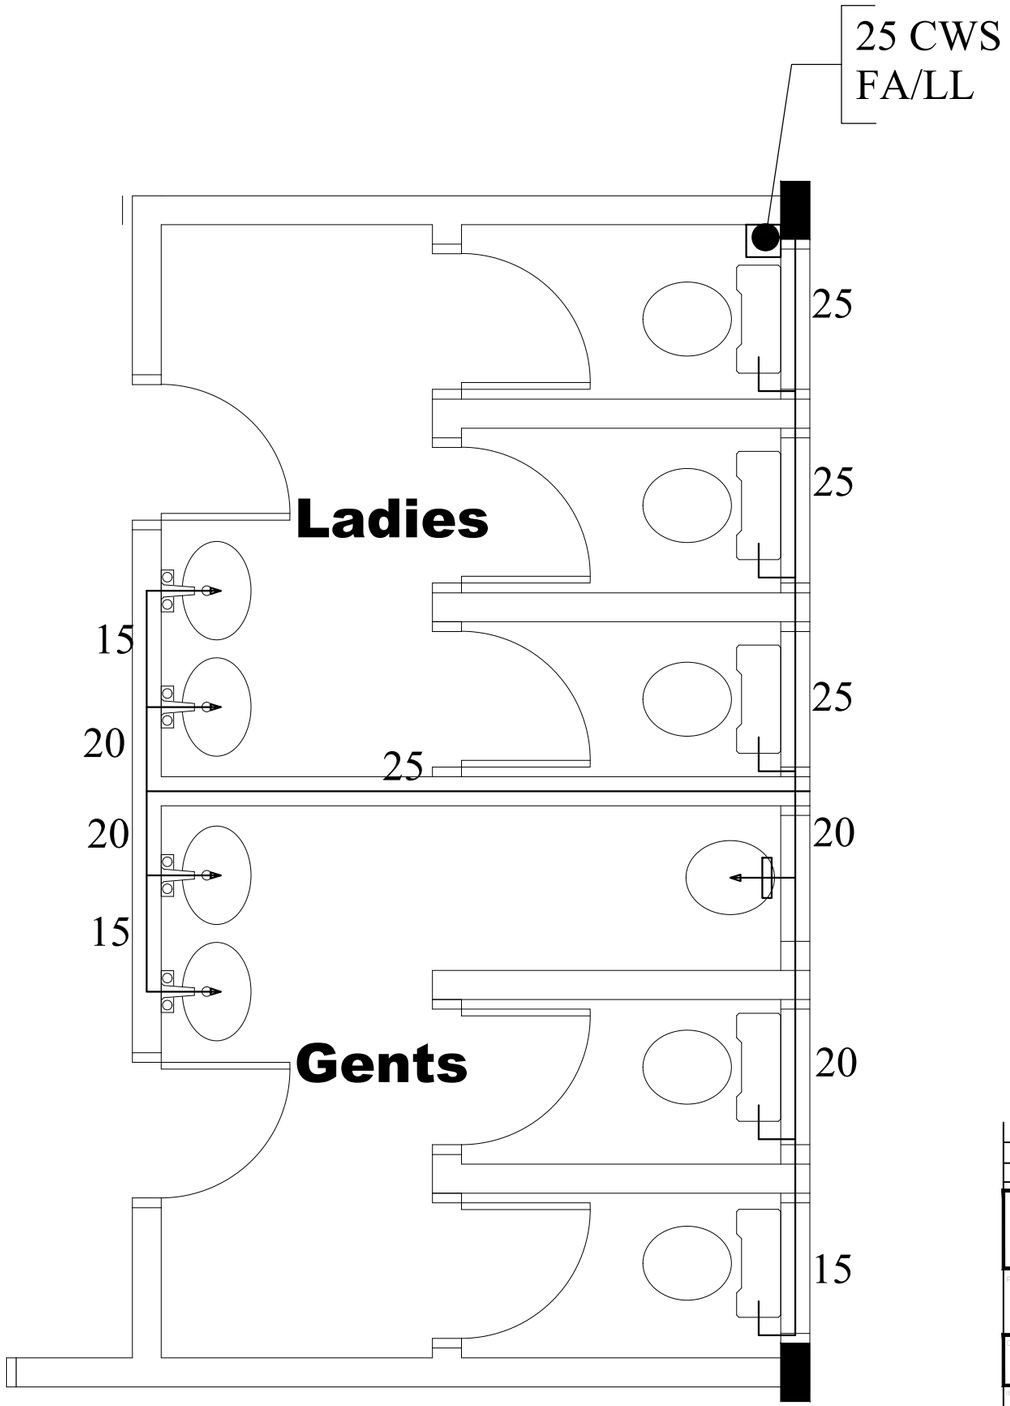

FIRST FLOOR PLAN

PPMC INTERNATIONAL
BOX AF1701, Adenta Flat - Accra
Tel: 021-926409
Fax : 021-511600
Email : ppmconsult@gmail.com

project:
2 STOREY ADMINISTRATION BLOCK

CLIENT:
GETFUND


drwg:
FIRST FLOOR PLAN

scale: 1: 100 & 1:50
date: OCTOBER 2025

drawn:
checked:

rev:

job no:
sheet no: P-02

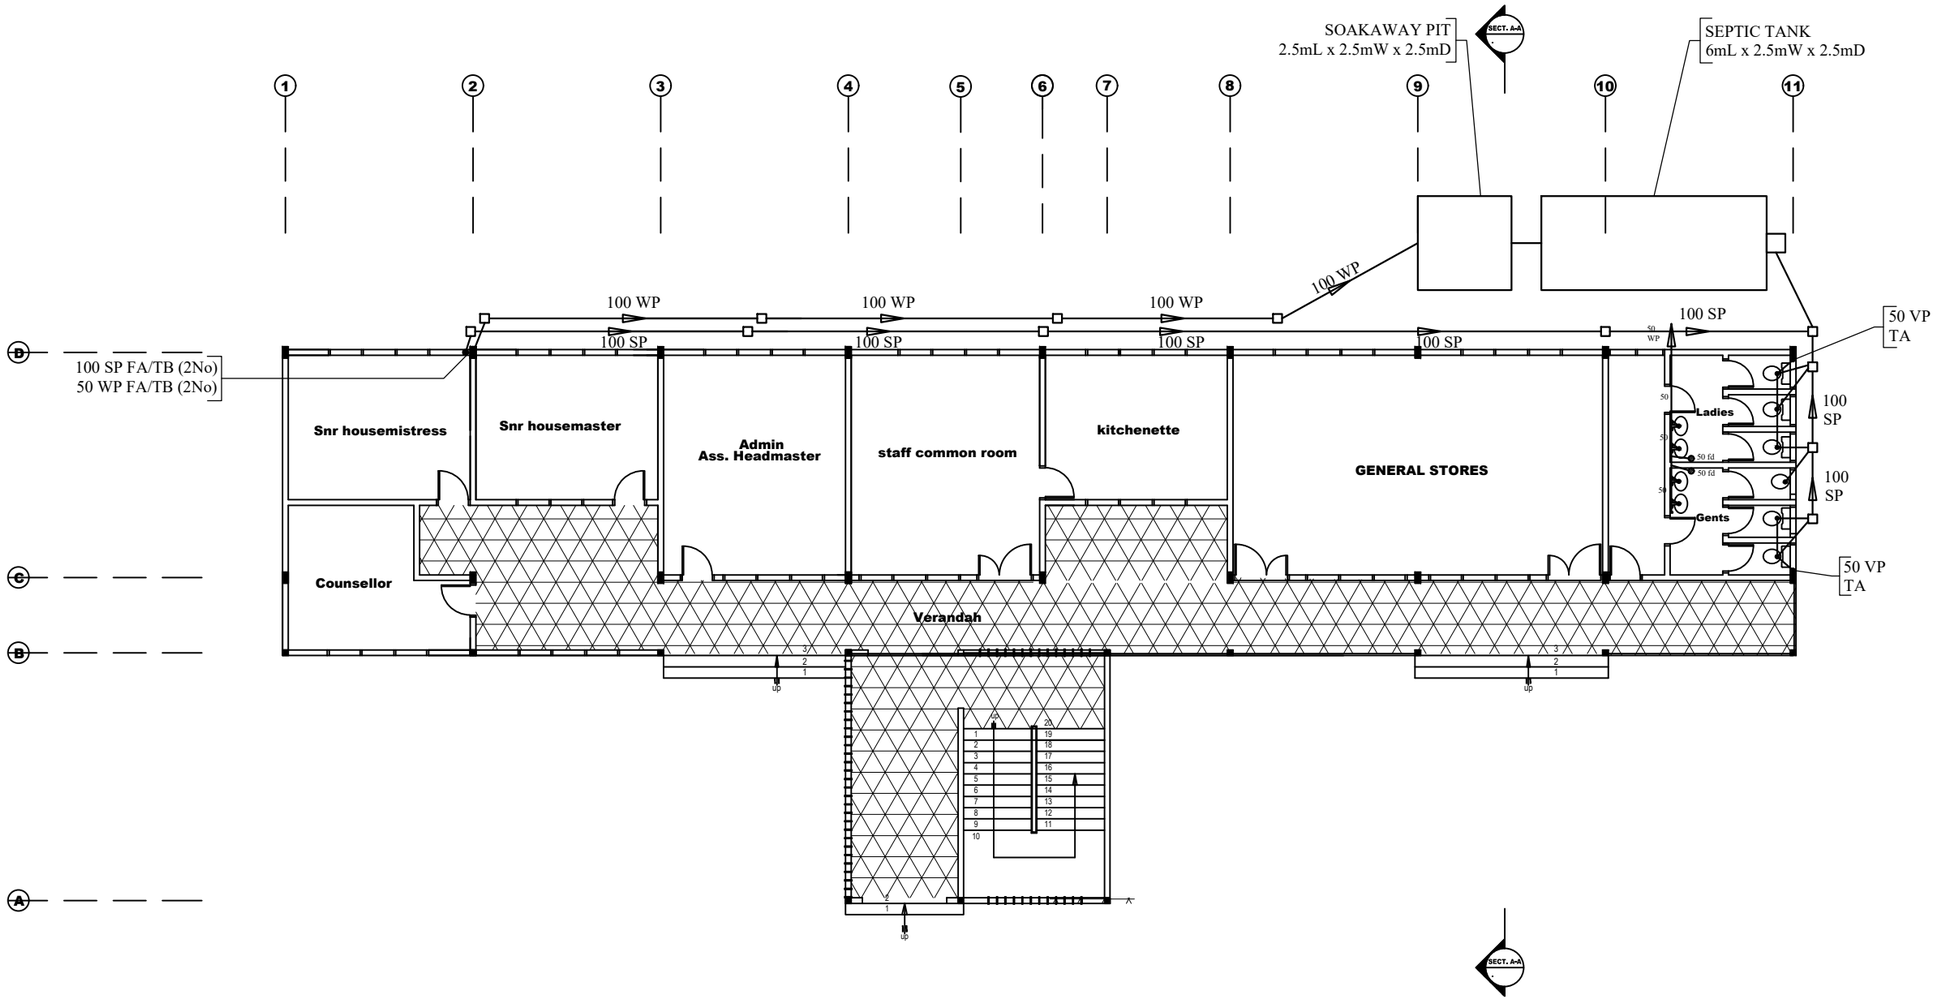

GROUND FLOOR PLAN
DRAINAGE SYSTEM

REVISIONS	DATE

PPMC INTERNATIONAL
BOX AF1701, Adenta Flat - Accra
Tel: 021-926409
Fax : 021-511600
Email : ppmconsult@gmail.com

Project:
2 STOREY ADMINISTRATION BLOCK

Client:
GETFUND


Drwg:
GROUND FLOOR PLAN

Scales:	1: 100 & 1:50	Date:	OCTOBER 2025
Drawn:		Checked:	

File:

Sub. no.

Sheet no.
P-03

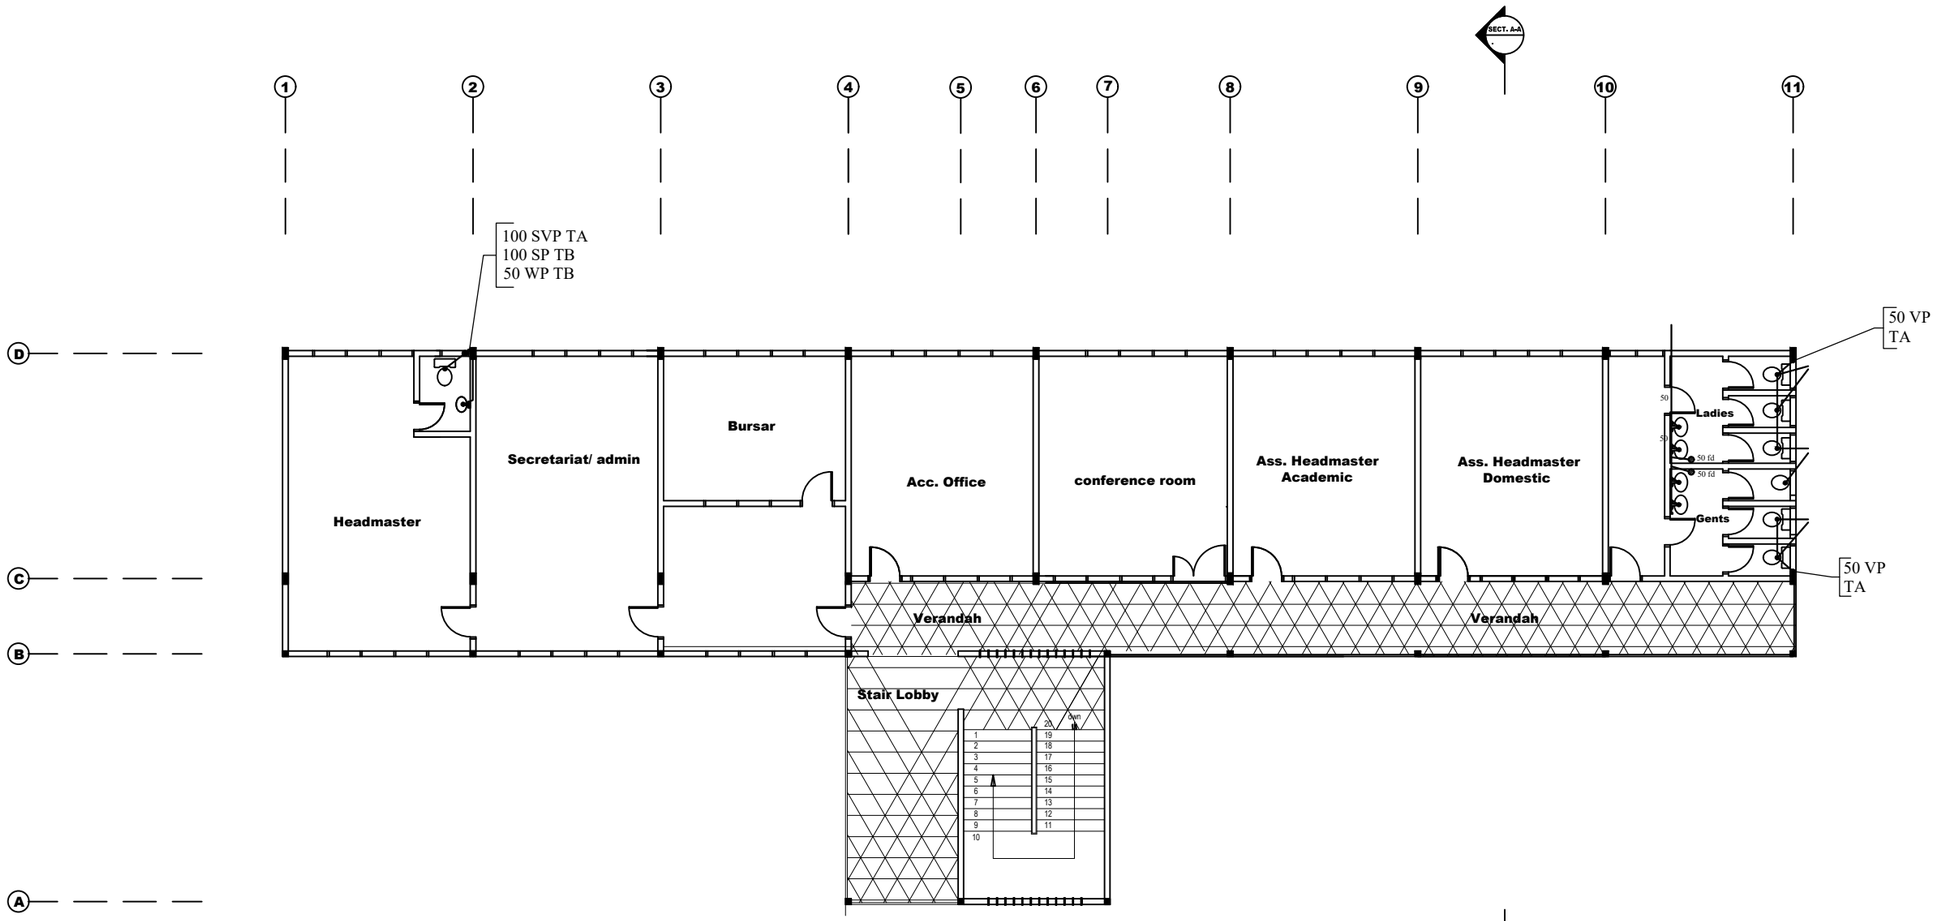

FIRST FLOOR PLAN
DRAINAGE SYSTEM


PPMC INTERNATIONAL
BOX AF1701, Adenta Flat - Accra
Tel: 021-926409
Fax : 021-511600
Email : ppmconsult@gmail.com

project:
2 STOREY ADMINISTRATION BLOCK

client:
GETFUND

drwg:
FIRST FLOOR PLAN

scale: 1: 100 & 1:50
date: OCTOBER 2025
drawn:
checked:
rev:
job no
sheet no: P-04

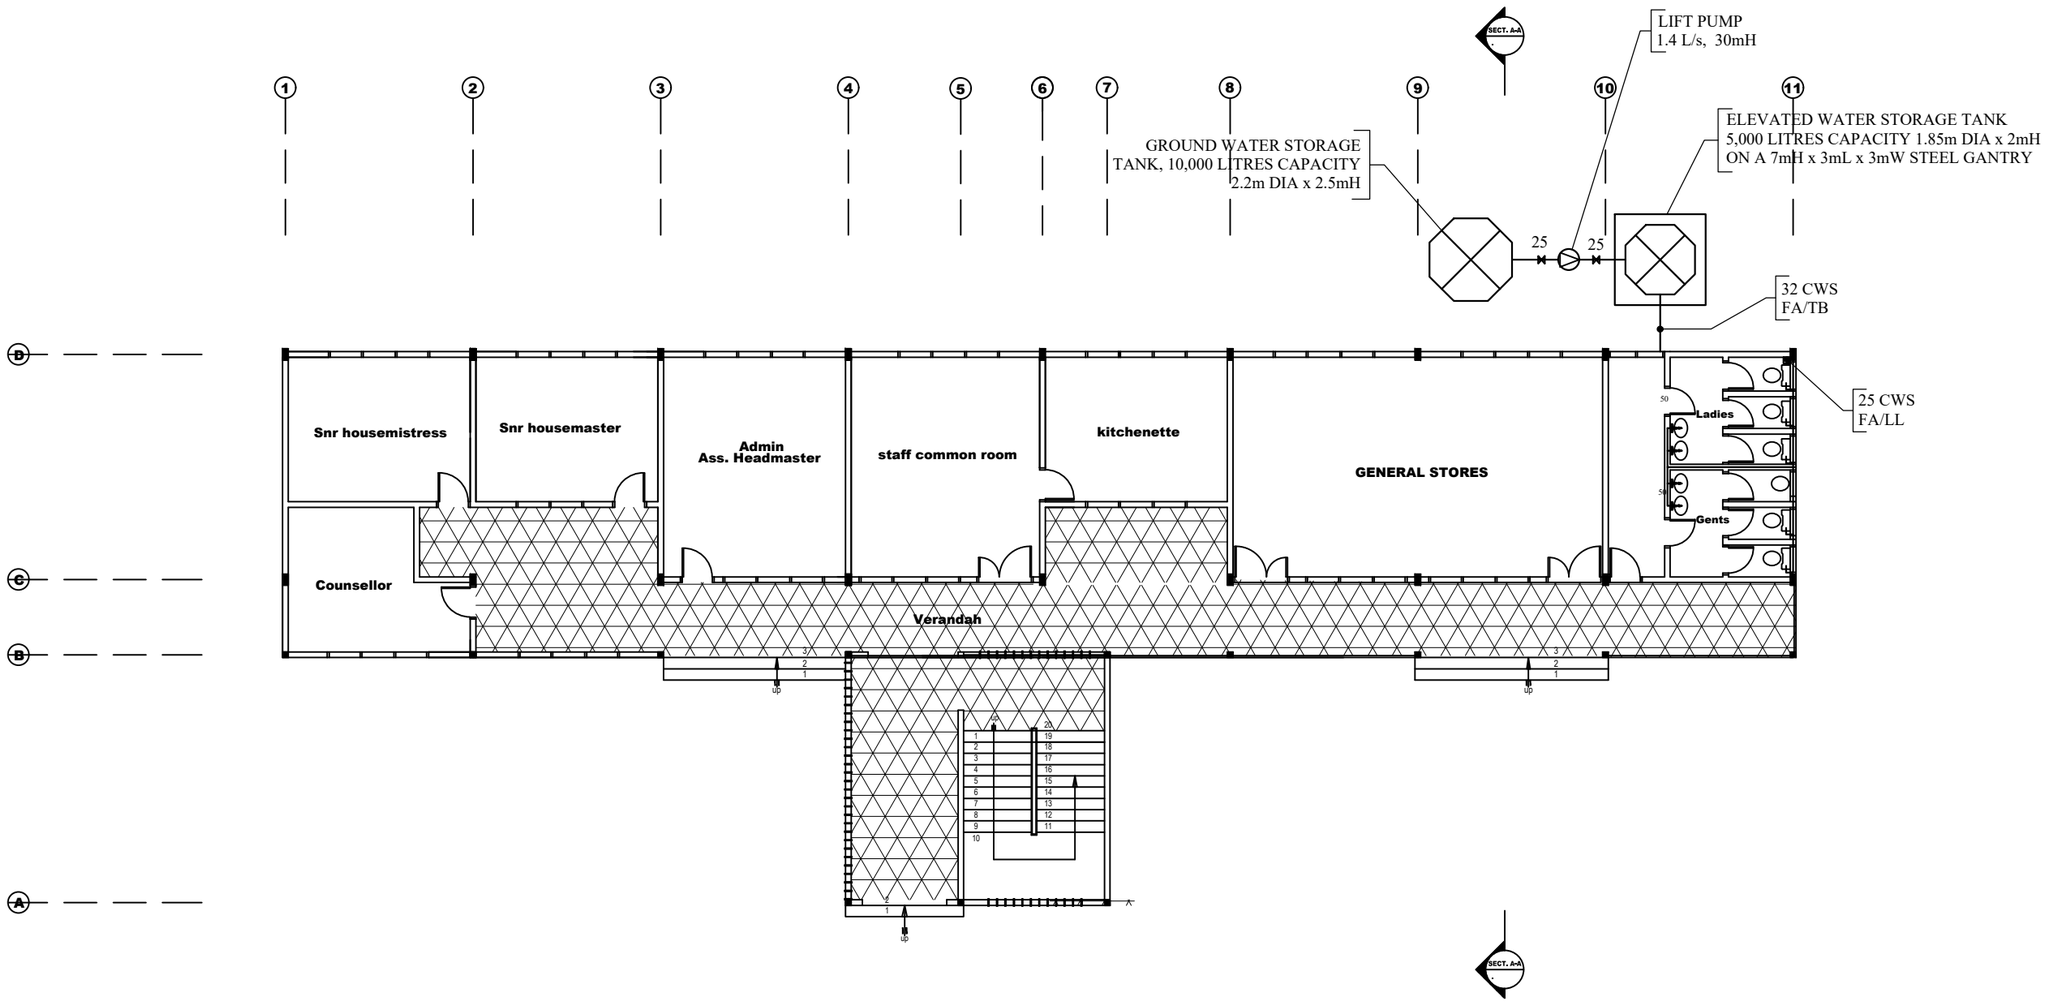

GROUND FLOOR PLAN
COLD WATER SUPPLY SYSTEM

REVISIONS	DATE


PPMC INTERNATIONAL
BOX AF1701, Adenta Flat - Accra
Tel: 021-926409
Fax : 021-511600
Email : ppmconsult@gmail.com

Project:
2 STOREY ADMINISTRATION BLOCK

Client:
GETFUND

Drwg:
GROUND FLOOR PLAN

Scales:	1: 100 & 1:50	Date:	OCTOBER 2025
Drawn:		Checked:	
File:			
C.D. no:		Sheet no:	P-05

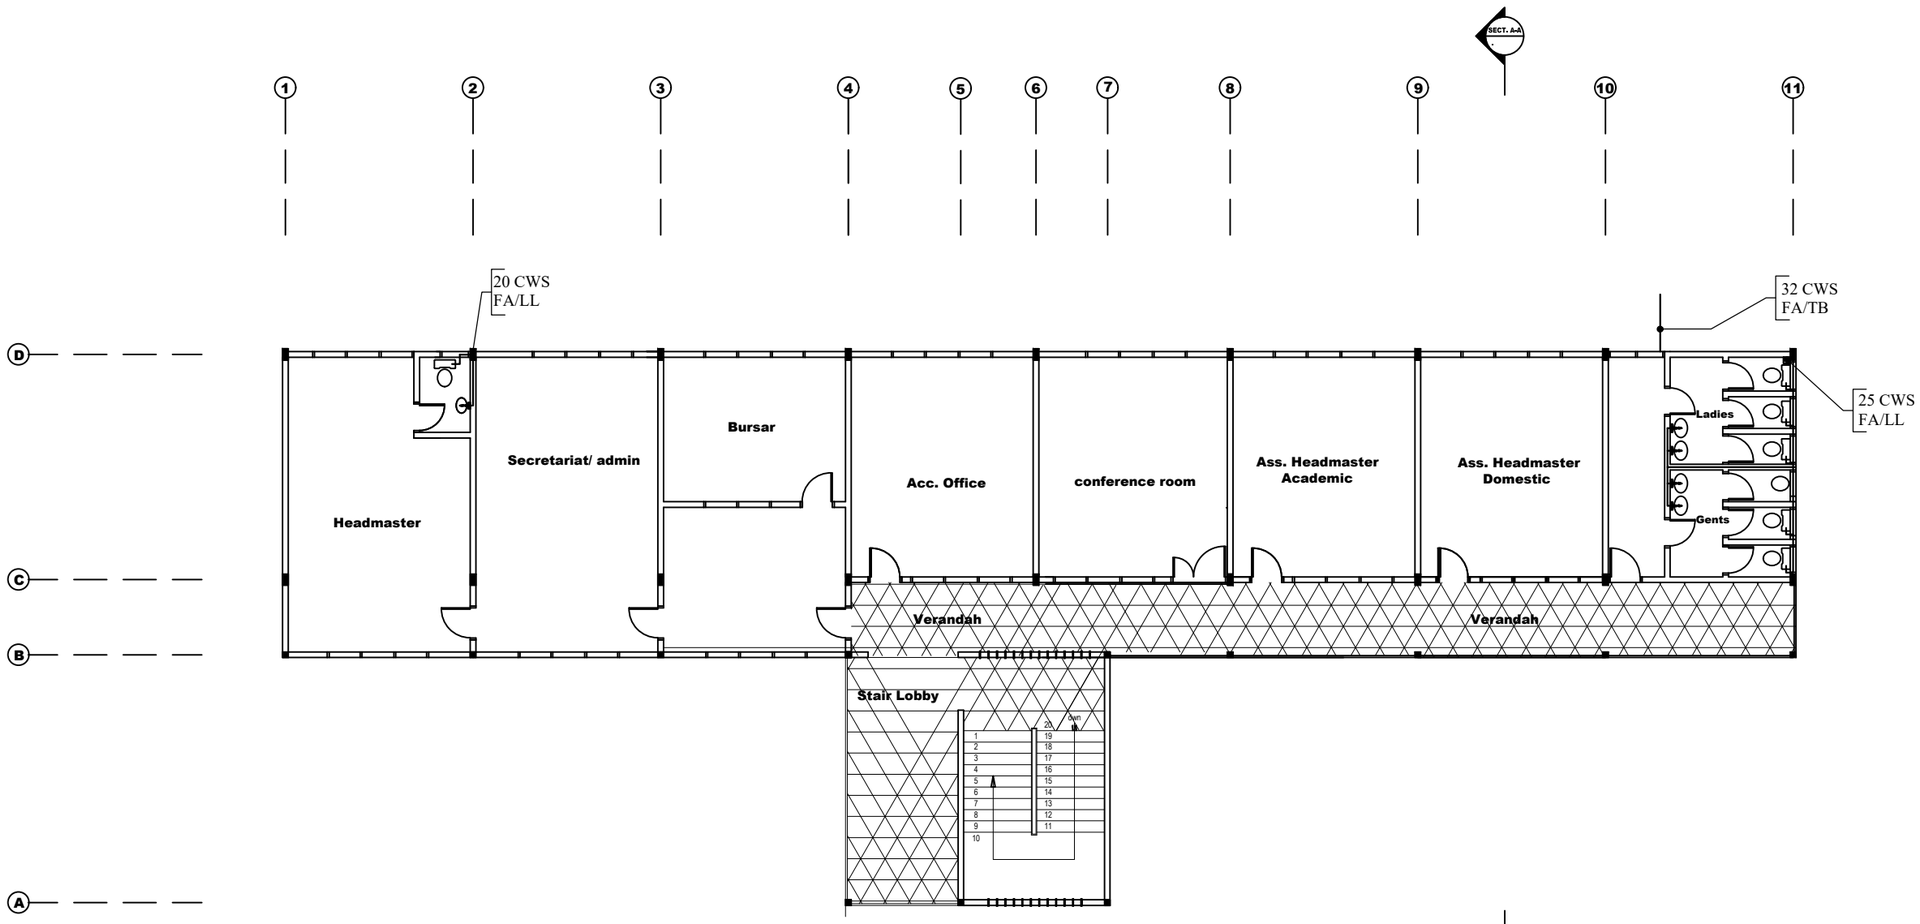

FIRST FLOOR PLAN
COLD WATER SUPPLY SYSTEM

PPMC INTERNATIONAL
BOX AF1701, Adenta Flat - Accra
Tel: 021-926409
Fax : 021-511600
Email : ppmconsult@gmail.com

project:
2 STOREY ADMINISTRATION BLOCK


client:
GETFUND

dwg:
FIRST FLOOR PLAN

scale: **1: 100 & 1:50**
date: **OCTOBER 2025**
drawn:
checked:

job no

sheet no:
P-06

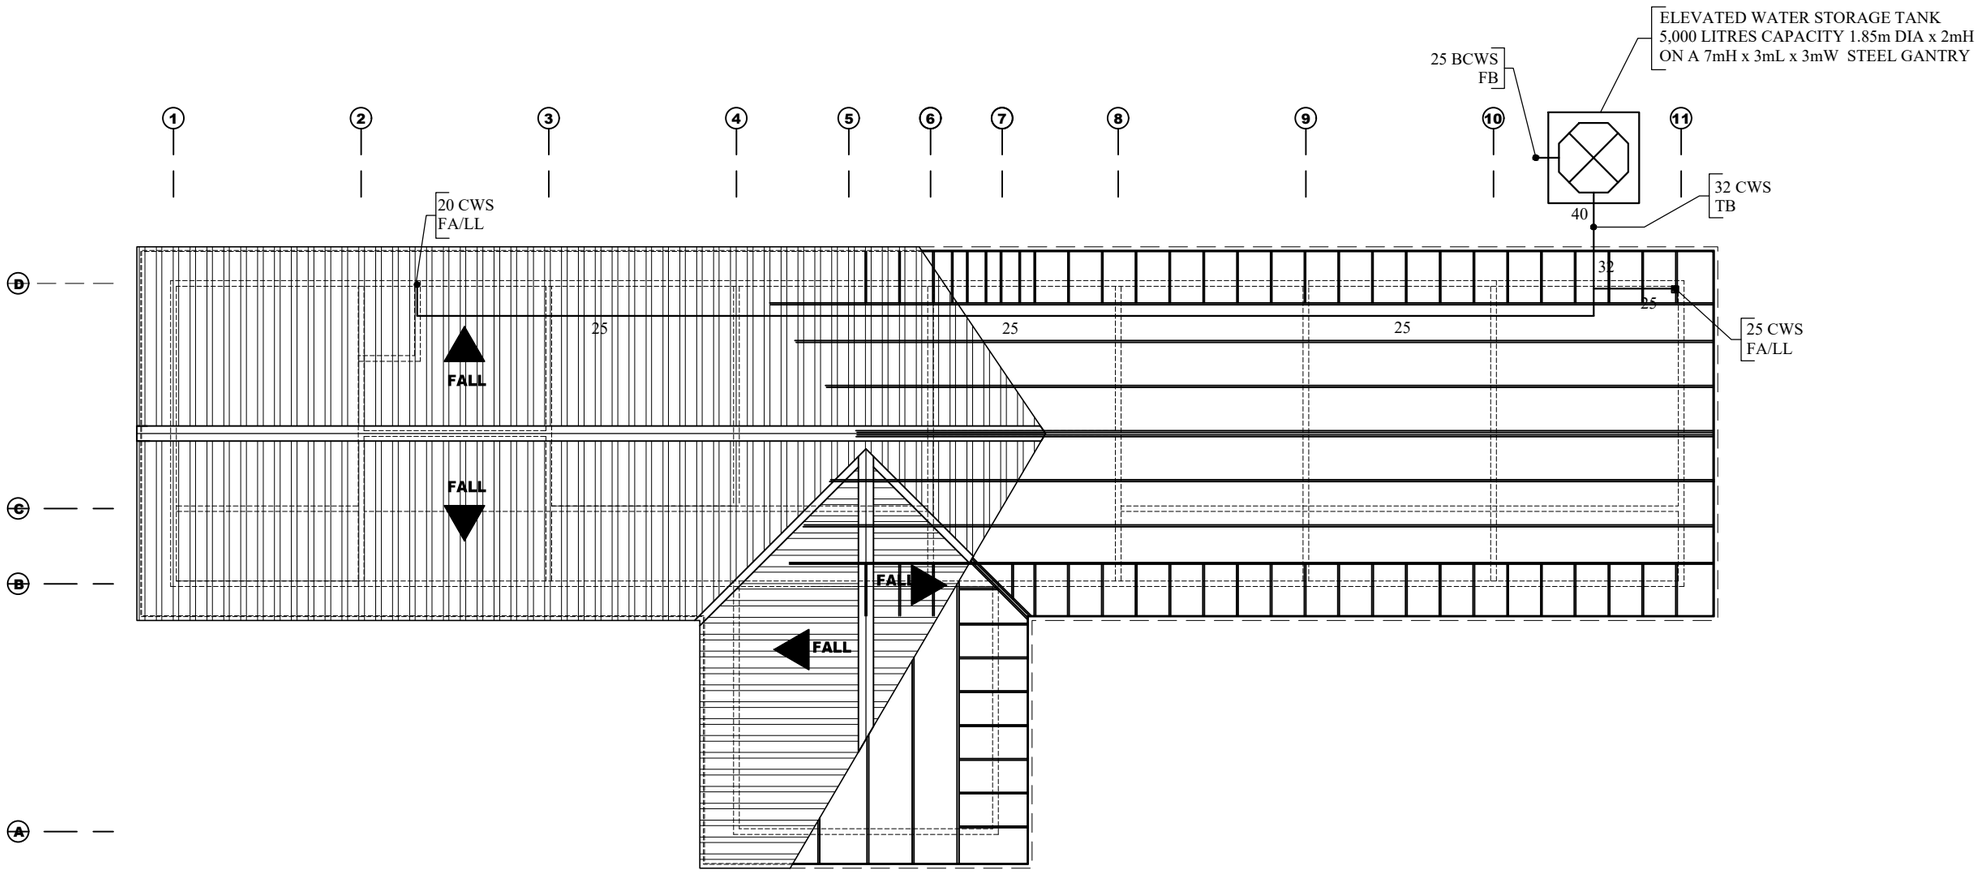

ROOF PLAN
WATER SUPPLY SYSTEM

PPMC INTERNATIONAL
BOX AF1701, Adenta Flat - Accra
Tel: 021-926409
Fax : 021-511600
Email : ppmconsult@gmail.com

project:
2 STOREY ADMINISTRATION BLOCK

CLIENT:
GETFUND

dwg:
WATER SUPPLY SYSTEM

scale: 1: 100 & 1:50
date: OCTOBER 2025
drawn:
checked:
rev.
job no
sheet no: P-07