Project;

Phase 1 : Proposed Sports Facility at Akroso

Client;

Asene Manso Akroso District Assembly

Location;

Akim - Akroso E/R

This Drawing and all information therein remains the property of Hidic Consult and shall be returned on demand, it is issued on the condition that, except with written permission, it must not be reproduced, copied or communicated for any other purpose other than that stated on the particular client enquiry, order or contract with which it was issued. Acceptance of this drawing signifies acceptance of the above condition and copyright.

PROPOSED SPORTS FACILITY AT AKROSO

CONSULTANT; HIDIC CONSULT, AGONA SWEDRU
TEL; 024 2951614

Notes:
Foundations: ordinary strip 750mm and a Pad Foundation 900mm deep from ground level.
Walls:150mm thick sandcrete block (1;4) cement sand mortar
Concrete: reinforced- (1:2:4/19mm agg.) cast insitu in columns, beams and lintels mass/plain- (1:3:6/19mm agg.)cast insitu in fdns and slab or
Doors and Windows: all in soft wood, window in glazed casement
Plasters: internal and external rende finish (1:4) cement sand mortar to walls
Roof: timber purlins -50x75mm with 50x50mm hangers and 100x50 sprocket pieces on hardwood howe trussses
Floor: insitu conc. ground floor ditt
Joinery: skirting and shelving all in soft wood
Services: electric lights to each roo with lavatory installation

Revision

Office Location:
Agona Swedru
(Chaple Square-Opp. Swedru Palace)
Tel: 0242951614 / 0203026640
Email; hidicconsult@yahoo.com

Project;
Proposed Sports Facility at Akroso

Client;
ASENE MANSO AKROSO DISTRICT ASSEMBLY

Location;
AKIM - AKROSO E/R

Designed by;	Drawn by;
hidic consult	M. A. K. DOMIE


Our Ref.; PMUF/EF/KO/026

Date;

Scale;

sheet no. 000

Proposed Sports Facility at Akroso

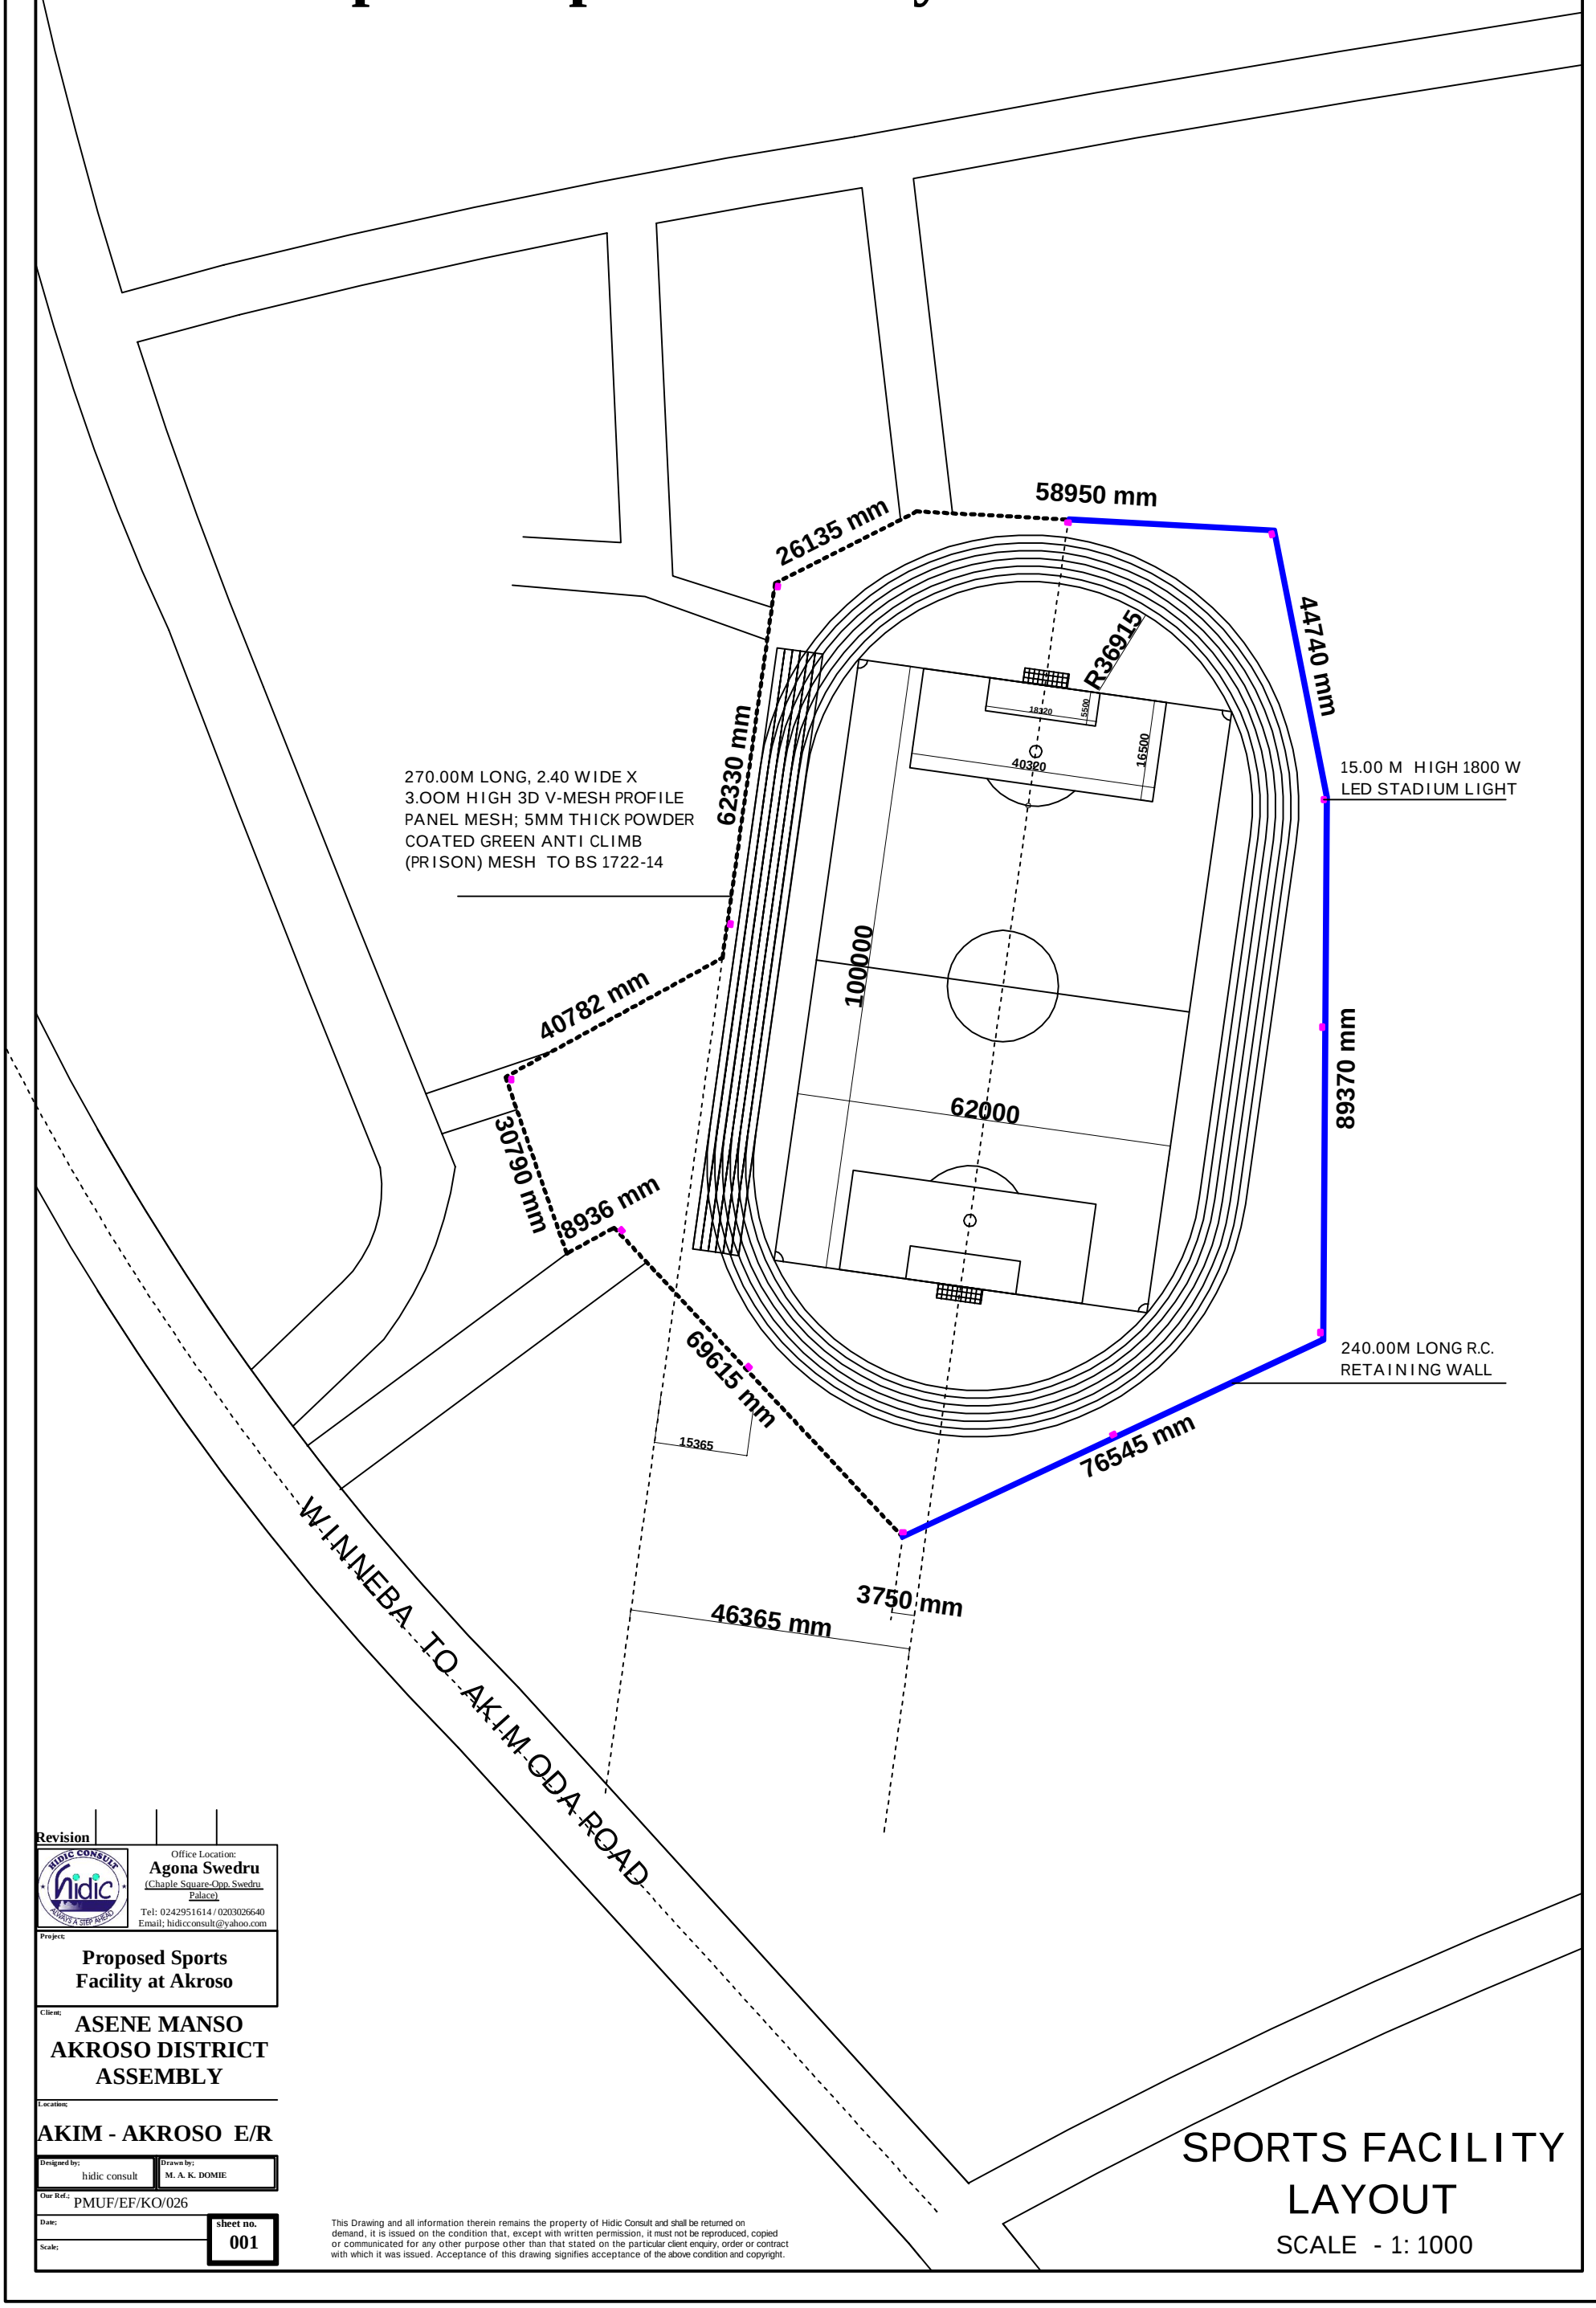

Revision

Office Location:
Agona Swedru
(Chaple Square-Opp. Swedru Palace)
Tel: 0242951614 / 0203026640
Email; hidicconsult@yahoo.com

Project;
Proposed Sports Facility at Akroso

Client;
ASENE MANSO AKROSO DISTRICT ASSEMBLY

Location;
AKIM - AKROSO E/R

Designed by;	Drawn by;
hidic consult	M. A. K. DOMIE

Our Ref.; PMUF/EF/KO/026

Date;

Scale;

sheet no. **001**

This Drawing and all information therein remains the property of Hidic Consult and shall be returned on demand, it is issued on the condition that, except with written permission, it must not be reproduced, copied or communicated for any other purpose other than that stated on the particular client enquiry, order or contract with which it was issued. Acceptance of this drawing signifies acceptance of the above condition and copyright.

SPORTS FACILITY LAYOUT

SCALE - 1: 1000

Proposed Sports Facility at Akroso





SPORTS FACILITY
LAYOUT SUPERIMPOSED
ON LOCATION MAP

SCALE - 1: 1000






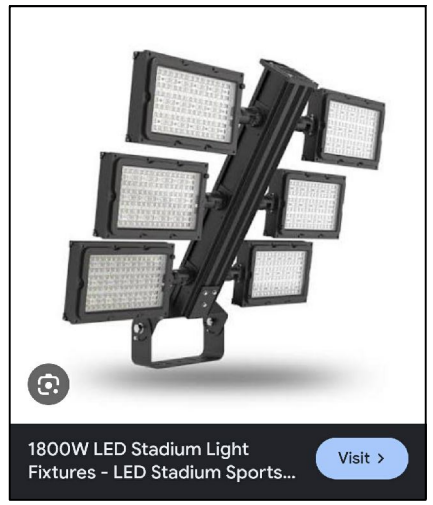


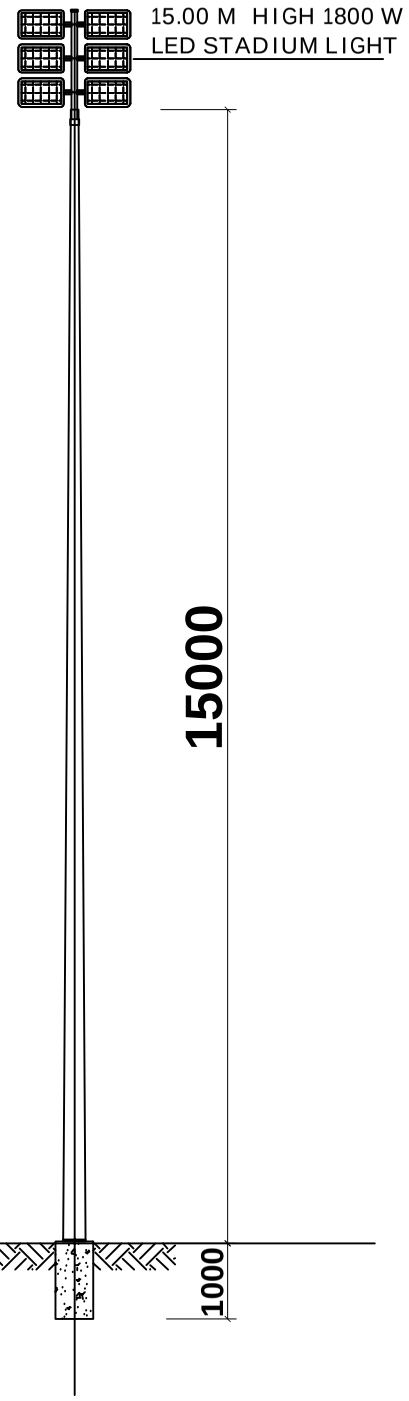


TYPICAL STADIUM
LIGHT 12 NO. IN ALL

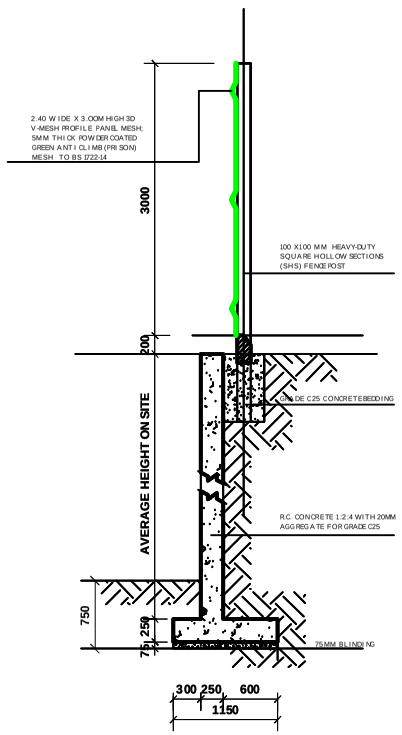

SECTION : NORMAL
INSTALLATION BY
RETAINING WALL

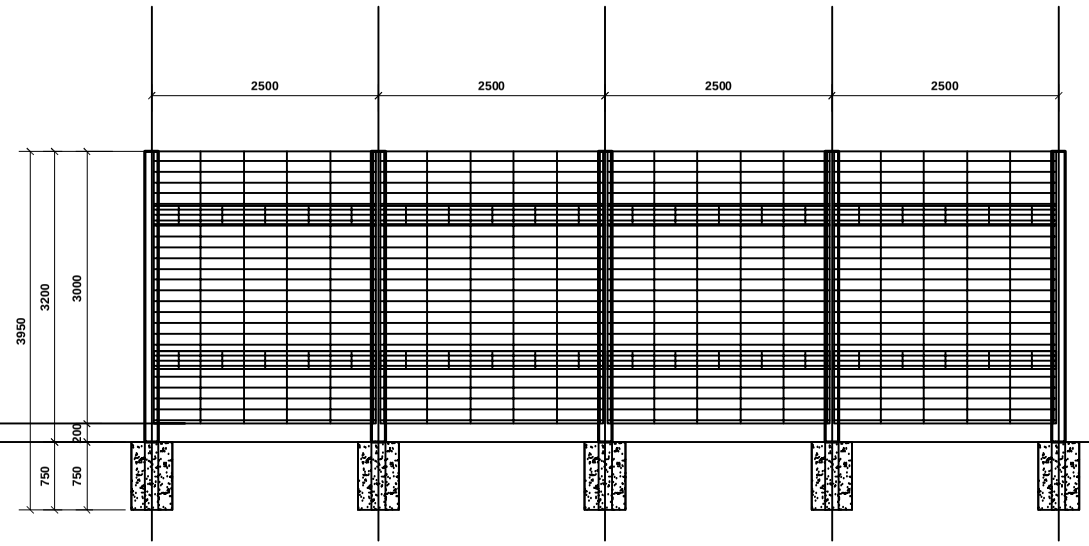

TYPICAL PANEL MESH DETAILS

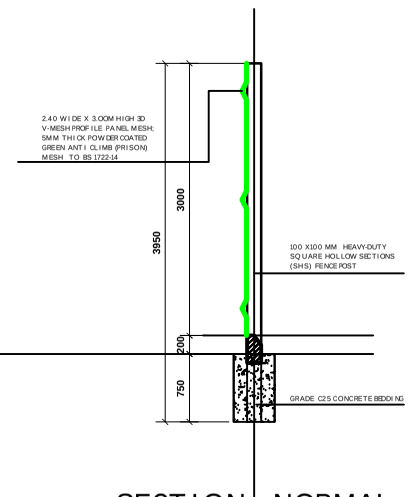

SECTION : NORMAL
INSTALLATION

PROPOSED SPORTS FACILITY AT AKROSO

CONSULTANT; HIDIC CONSULT, AGONA SWEDRU
TEL; 024 2951614

Notes:

Foundations: ordinary strip 750mm and a Pad Foundation 900mm deep from ground level.
Walls:150mm thick sandcrete block (1;4) cement sand mortar
Concrete: reinforced- (1:2:4/19mm agg.) cast insitu in columns, beams and lintels mass/plain- (1:3:6/19mm agg.)cast insitu in fdns and slab or
Doors and Windows: all in soft wood, window in glazed casement
Plasters: internal and external rende finish (1:4) cement sand mortar to walls
Roof: timber purlins -50x75mm with 50x50mm hangers and 100x50 sprocket pieces on hardwood howe trussses
Floor: insitu conc. ground floor ditt
Joinery: skirting and shelving all in soft wood
Services: electric lights to each roo with lavatory installation

Revision

Office Location:
Agona Swedru
(Chaple Square-Opp. Swedru Palace)
Tel: 0242951614 / 0203026640
Email; hidicconsult@yahoo.com

Project:
Proposed Sports Facility at Akroso

Client;
ASENE MANSO AKROSO DISTRICT ASSEMBLY

Location;
AKIM - AKROSO E/R

Designed by:	Drawn by:
hidic consult	M. A. K. DOMIE


Our Ref.; PMUF/EF/KO/026

Date;


Scale;

sheet no. **003**


This Drawing and all information therein remains the property of Hidic Consult and shall be returned on demand, it is issued on the condition that, except with written permission, it must not be reproduced, copied or communicated for any other purpose other than that stated on the particular client enquiry, order or contract with which it was issued. Acceptance of this drawing signifies acceptance of the above condition and copyright.

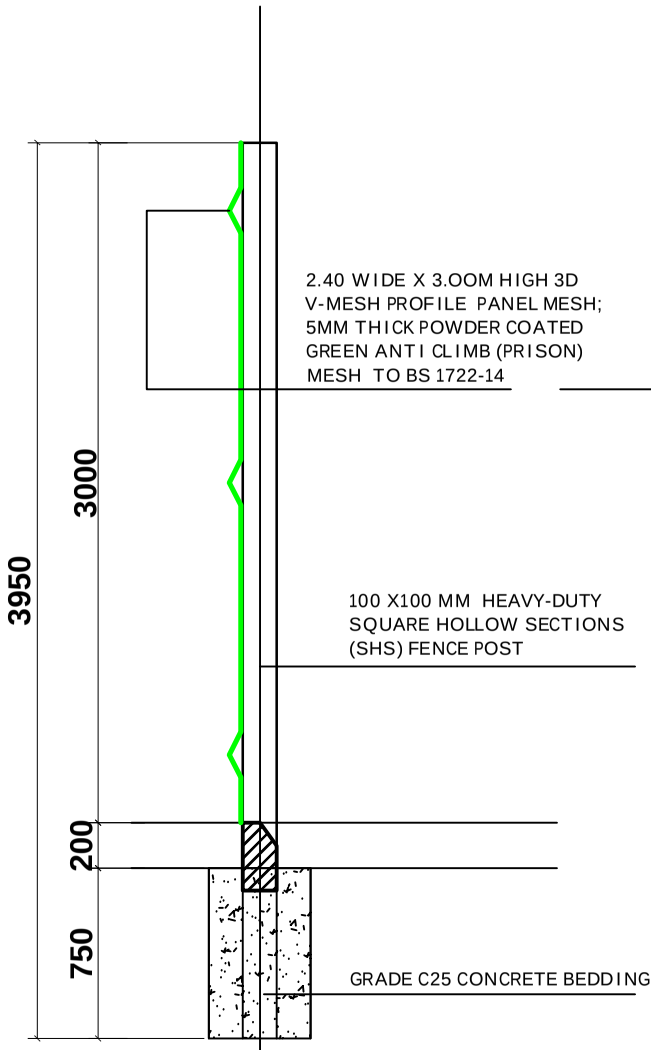

DETAILS OF SECTION :
NORMAL INSTALLATION
BY RETAINING WALL

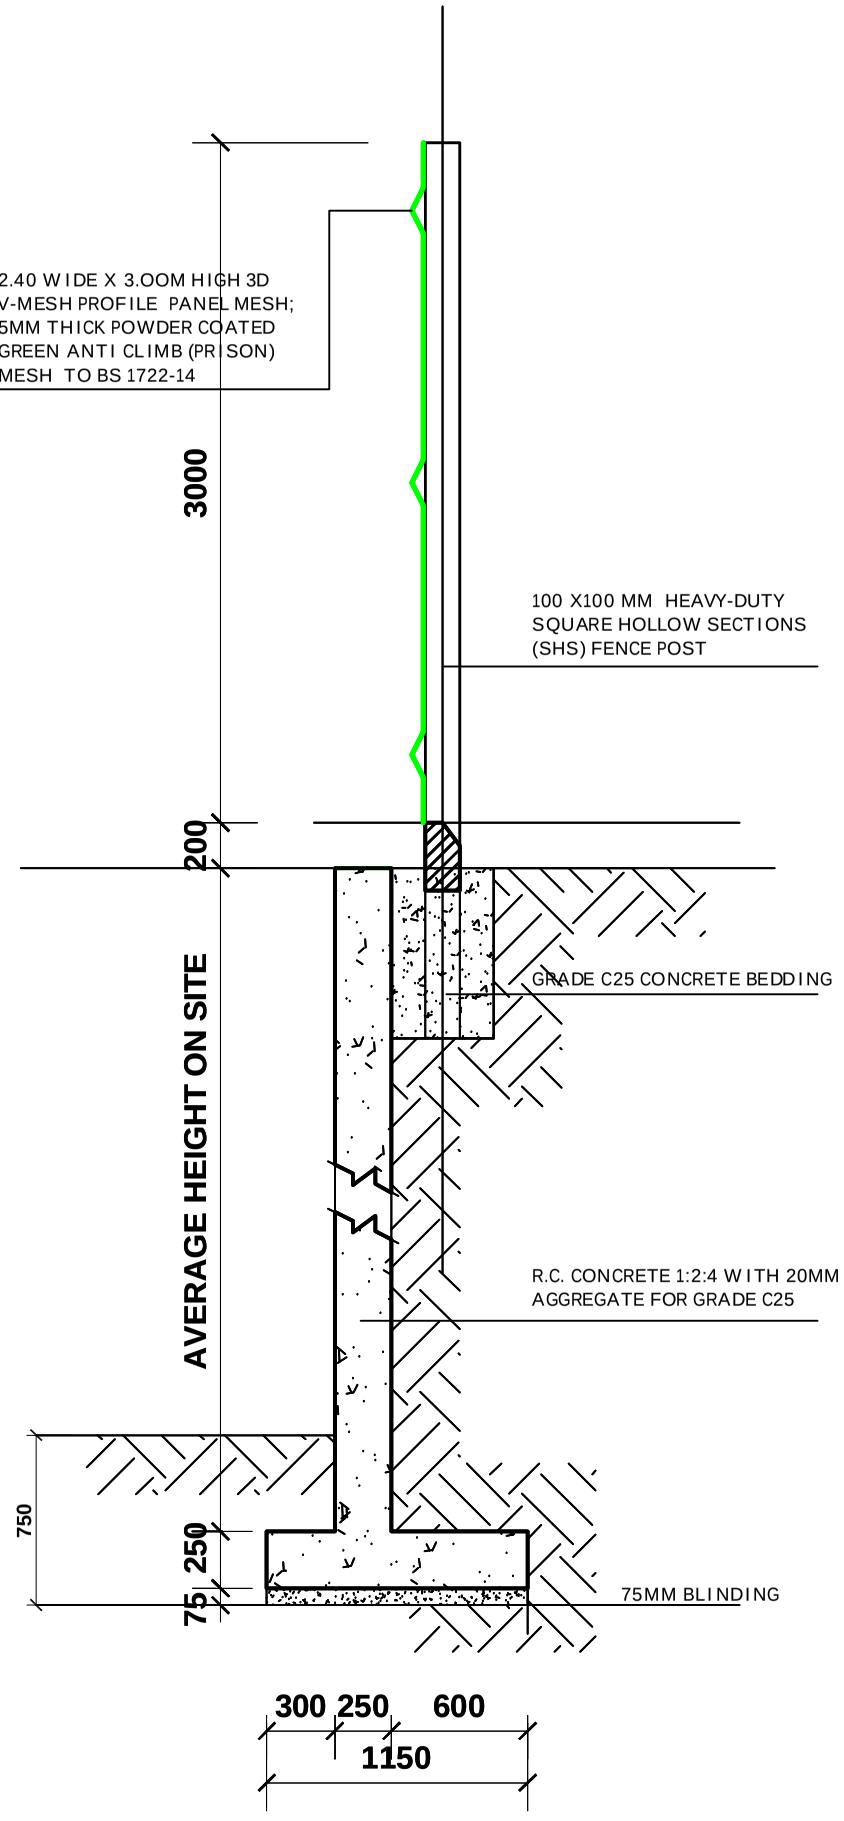

DETAILS OF SECTION : NORMAL
INSTALLATION BY RETAINING WALL

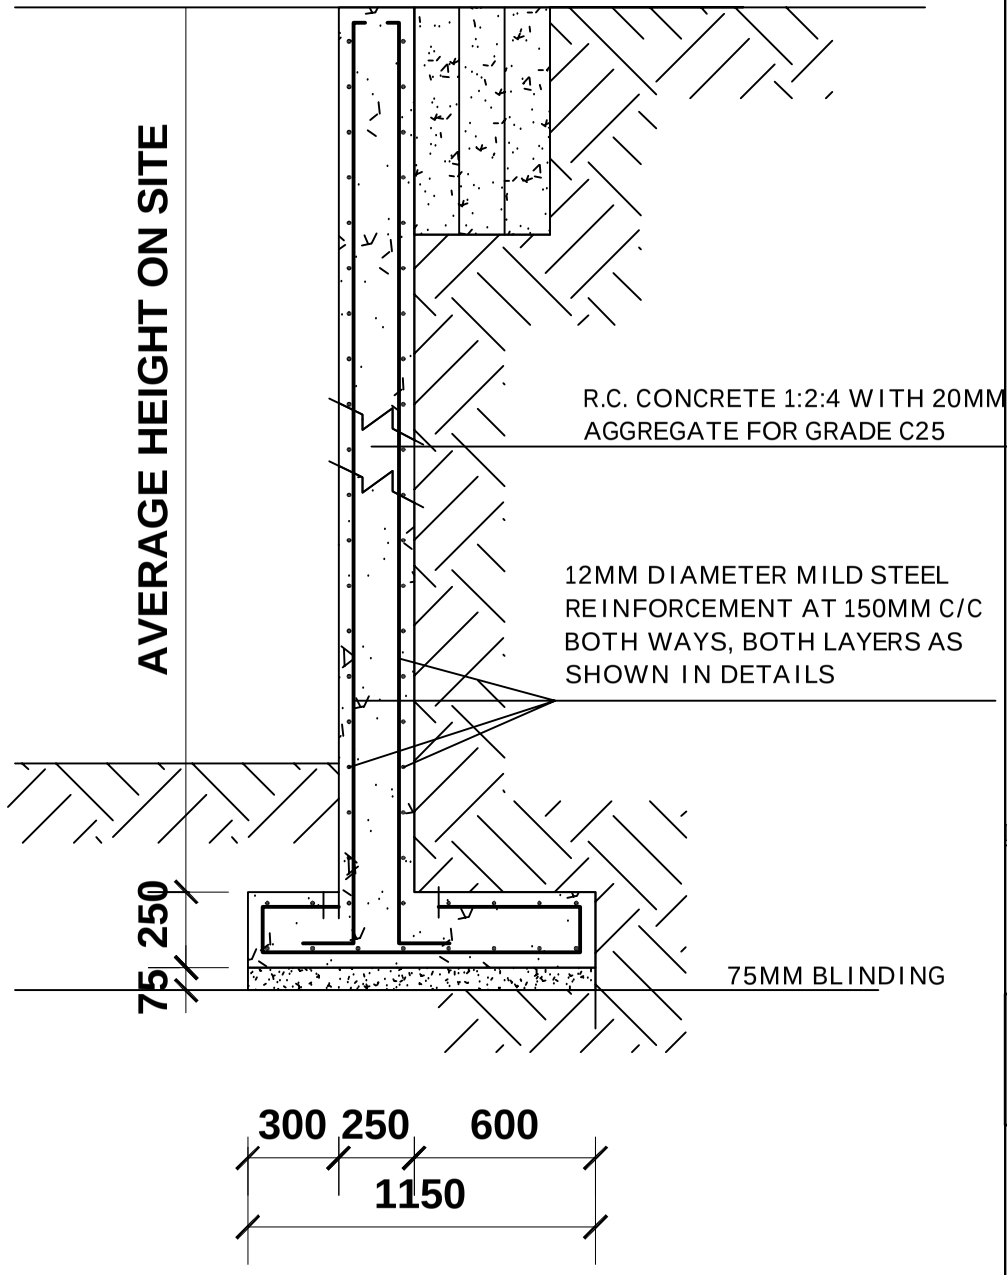

REINFORCEMENT DETAILS OF
RETAINING WALL

PROPOSED SPORTS FACILITY AT AKROSO

CONSULTANT; HIDIC CONSULT, AGONA SWEDRU
TEL; 024 2951614

Notes:
Foundations: ordinary strip 750mm and a Pad Foundation 900mm deep from ground level.
Walls:150mm thick sandcrete block (1;4) cement sand mortar
Concrete: reinforced- (1:2:4/19mm agg.) cast insitu in columns, beams and lintels mass/plain- (1:3:6/19mm agg.)cast insitu in fdns and slab or
Doors and Windows: all in soft wood, window in glazed casement
Plasters: internal and external rende finish (1:4) cement sand mortar to walls
Roof: timber purlins -50x75mm with 50x50mm hangers and 100x50 sprocket pieces on hardwood howe trussses
Floor: insitu conc. ground floor ditt
Joinery: skirting and shelving all in soft wood
Services: electric lights to each roo with lavatory installation

Revision

Office Location:
Agona Swedru
(Chaple Square-Opp. Swedru Palace)
Tel: 0242951614 / 0203026640
Email; hidicconsult@yahoo.com

Project;
Proposed Sports Facility at Akroso

Client;
ASENE MANSO AKROSO DISTRICT ASSEMBLY

Location;
AKIM - AKROSO E/R

Designed by;	Drawn by;
hidic consult	M. A. K. DOMIE

Our Ref.; PMUF/EF/KO/026

Date;

Scale;

sheet no. 004

This Drawing and all information therein remains the property of Hidic Consult and shall be returned on demand, it is issued on the condition that, except with written permission, it must not be reproduced, copied or communicated for any other purpose other than that stated on the particular client enquiry, order or contract with which it was issued. Acceptance of this drawing signifies acceptance of the above condition and copyright.