CLIENT


OLD TAFO MUNICIPAL ASSEMBLY

PROJECT


CONSTRUCTION OF 1NO. 2-STOREY OFFICE COMPLEX FOR FIRE SERVICE , AMBULANCE SERVICE, LEGAL AID & OTHERS

DATE

2026

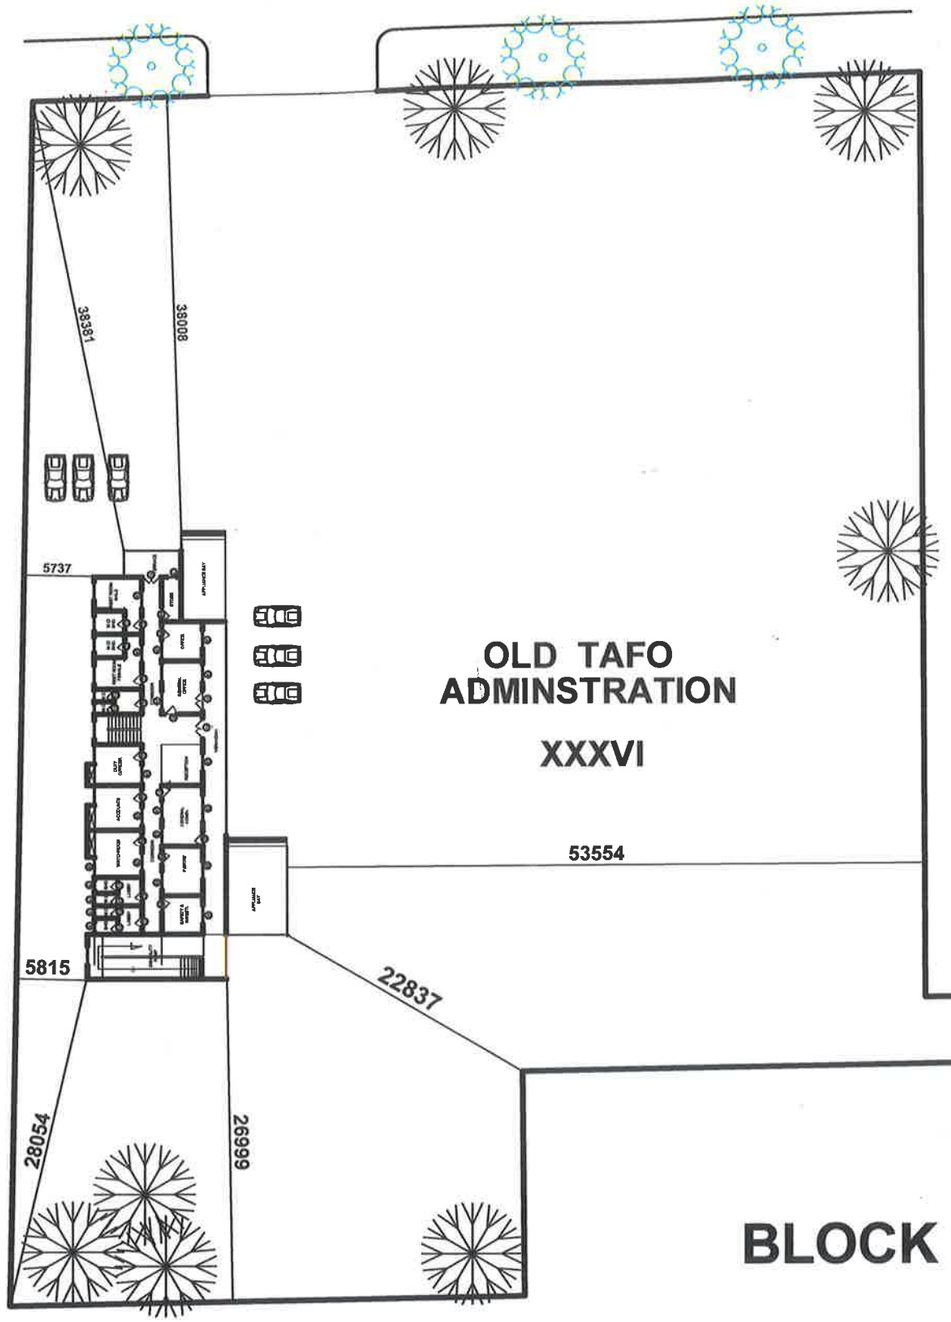


BLOCK PLAN

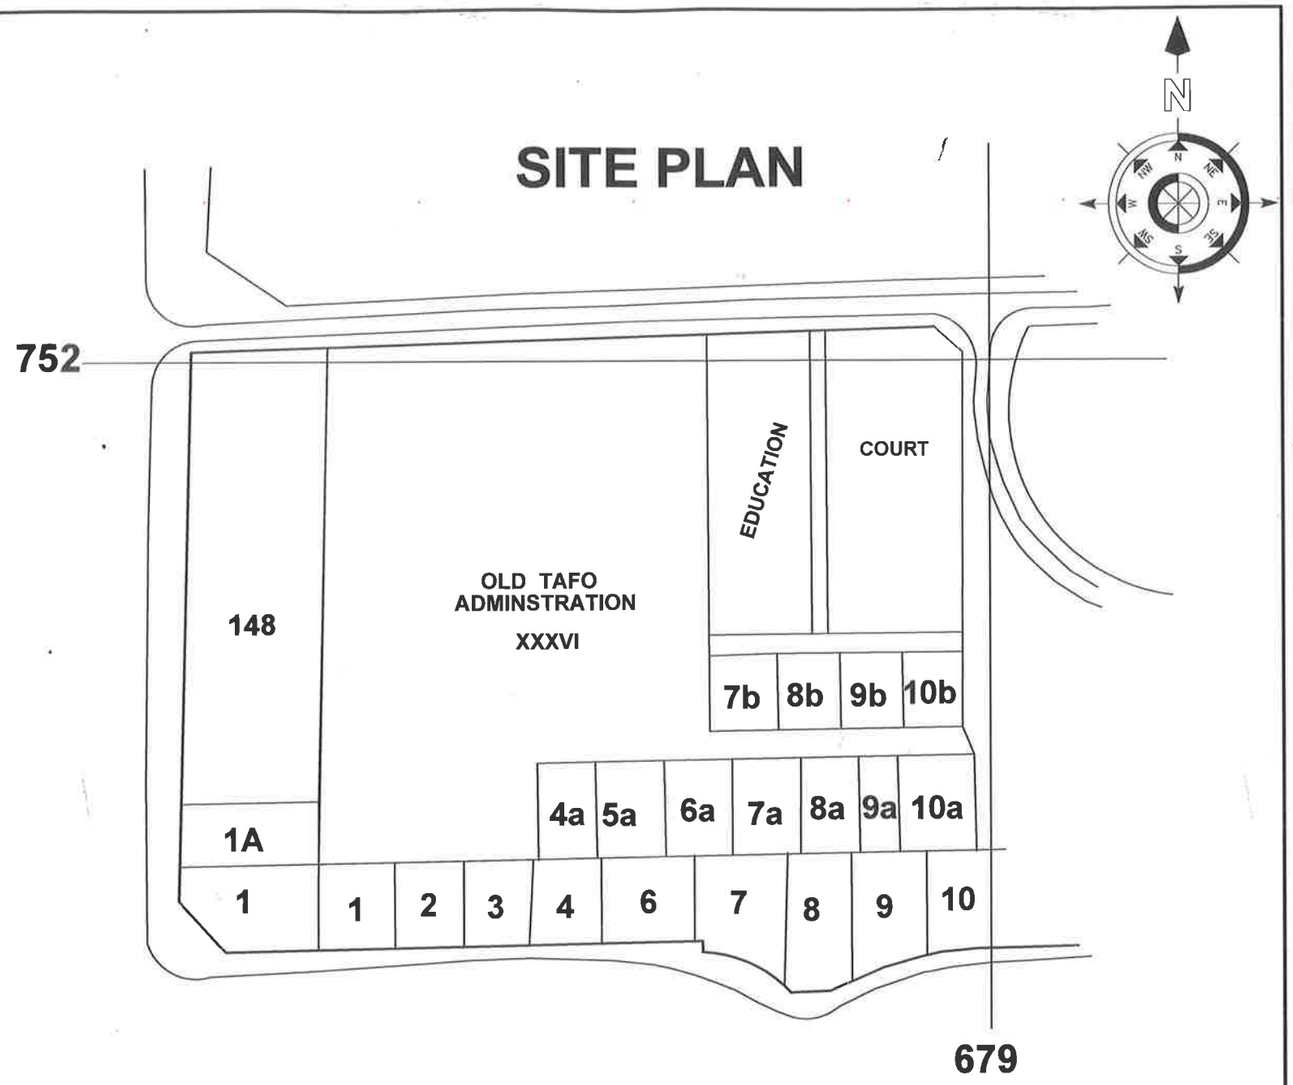

GHANA INSTITUTE OF ARCHITECTS
Reg. No. 917
Date: 01/2026
POLYCARPA BLANKSON, ACIA


Project : CONSTRUCTION OF 1NO. 2-STOREY OFFICE COMPLEX FOR FIRE SERVICE , AMBULANCE SERVICE, LEGAL AID & OTHERS.	**Client:** OLD TAFO MUNICIPAL ASSEMBLY	**Scale:** 1:100	
Drawing Title: SECOND FLOOR PLAN	**Location :** OLD TAFO	**Designed by:** WORKS DEPARTMENT(O.T.M.A)	**SHEET No.** 00
	Date: 2026	**Drawn:** MR. TUFFOUR	

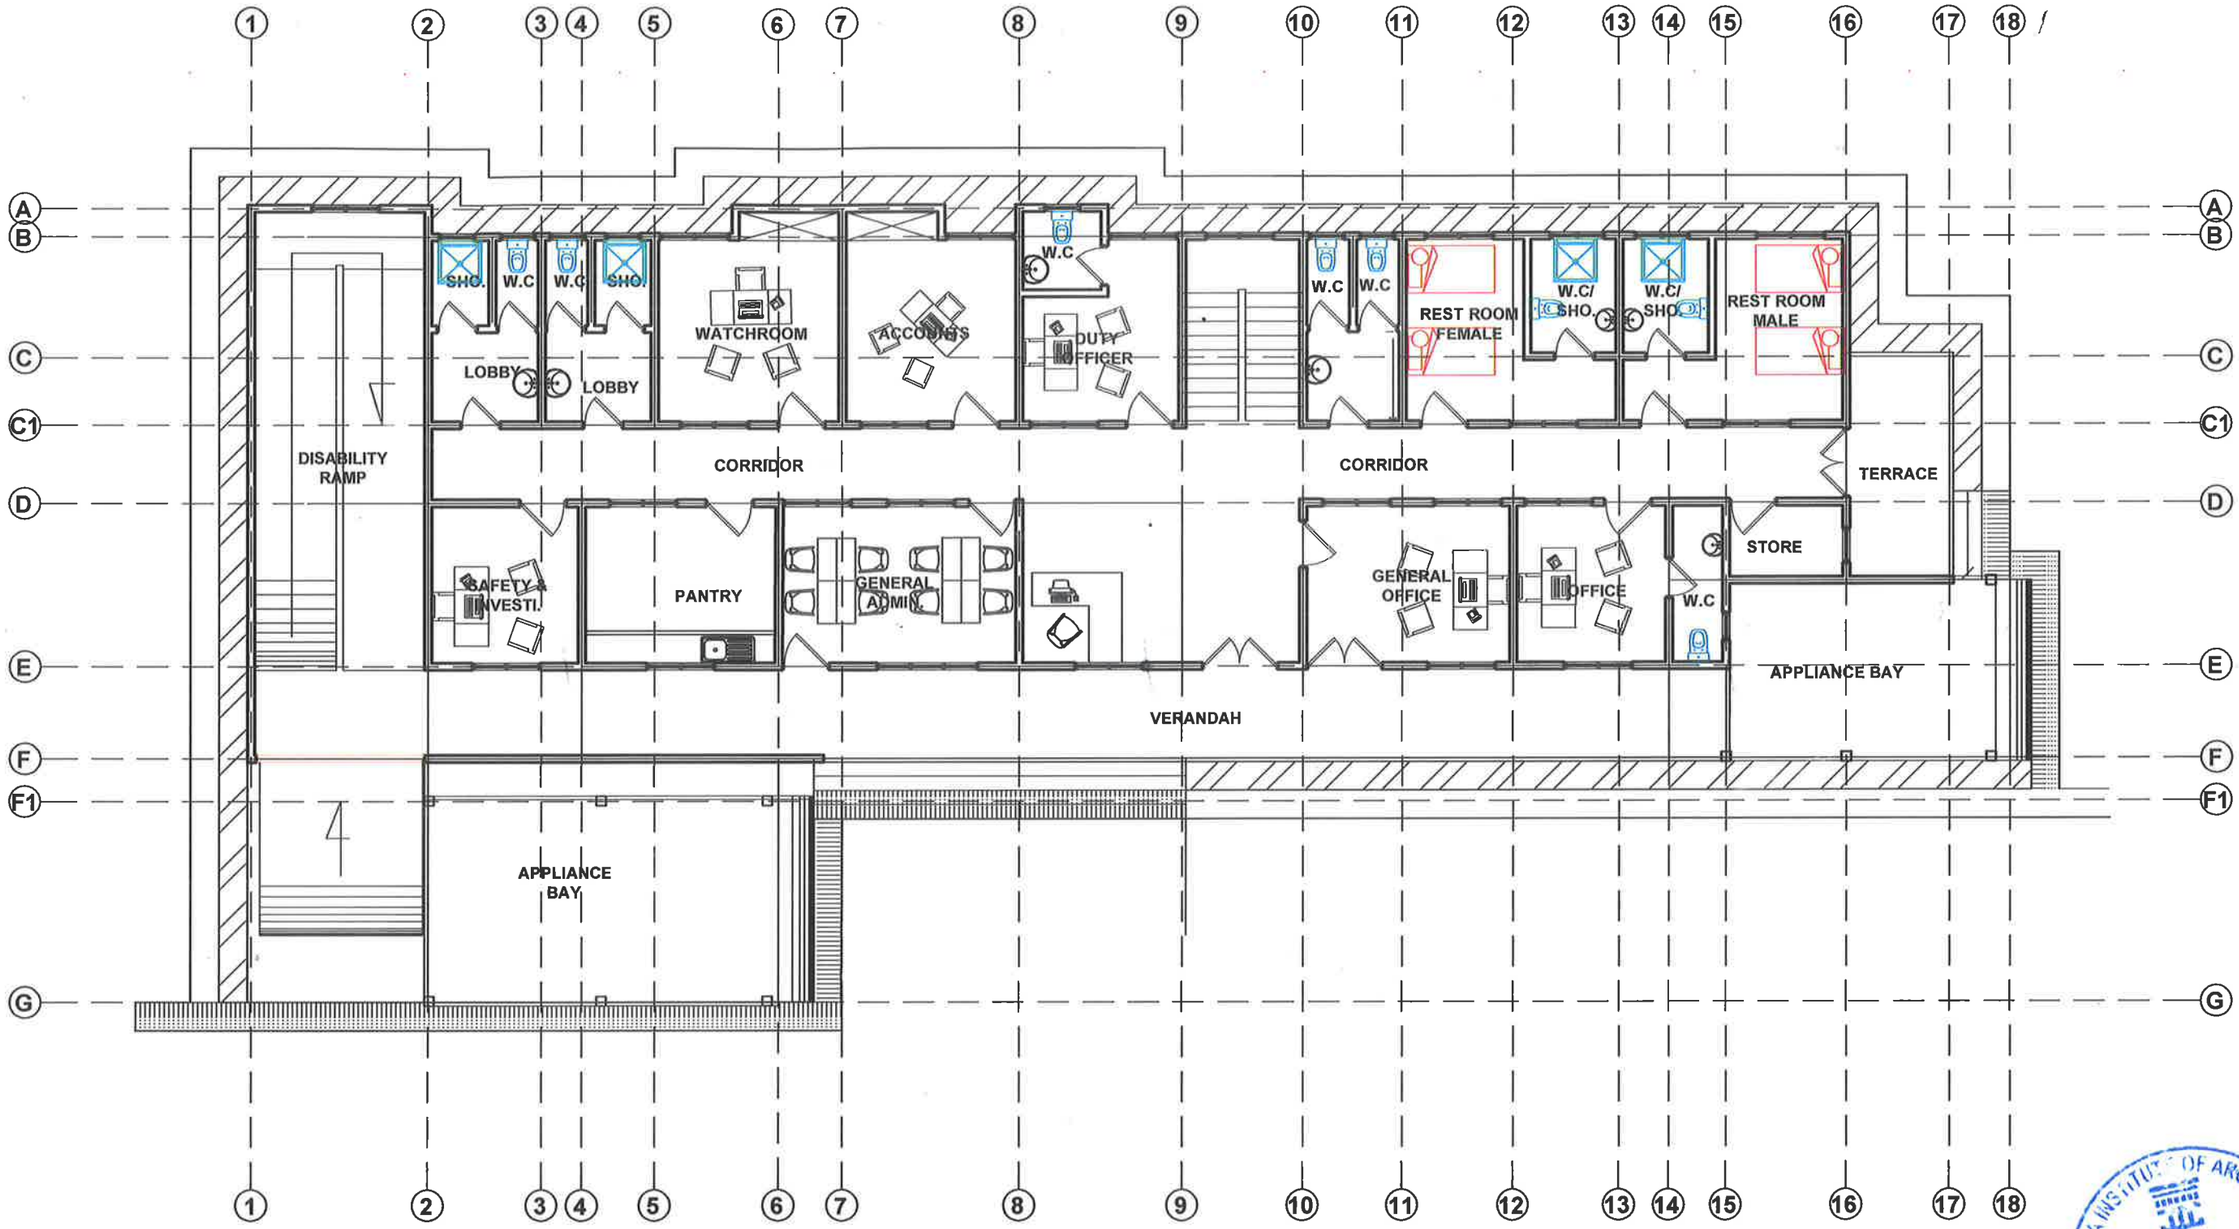

GROUND FLOOR PLAN

GHANA INSTITUTE OF ARCHITECTS
Reg. No. 917 GIA Founded 1961 Date: 27/01/26
POLYCARPIA BLAIKSON, AGIA


Project : CONSTRUCTION OF 1NO. 2-STOREY OFFICE COMPLEX FOR FIRE SERVICE , AMBULANCE SERVICE, LEGAL AID & OTHERS.	**Client:** OLD TAFO MUNICIPAL ASSEMBLY	**Scale:** 1:100
	Location : OLD TAFO	**Designed by:** WORKS DEPARTMENT(O.T.M.A)
Drawing Title: GROUND FLOOR PLAN	**Date:** 2026	**Drawn:** MR. TUFFOUR
		SHEET No. 01

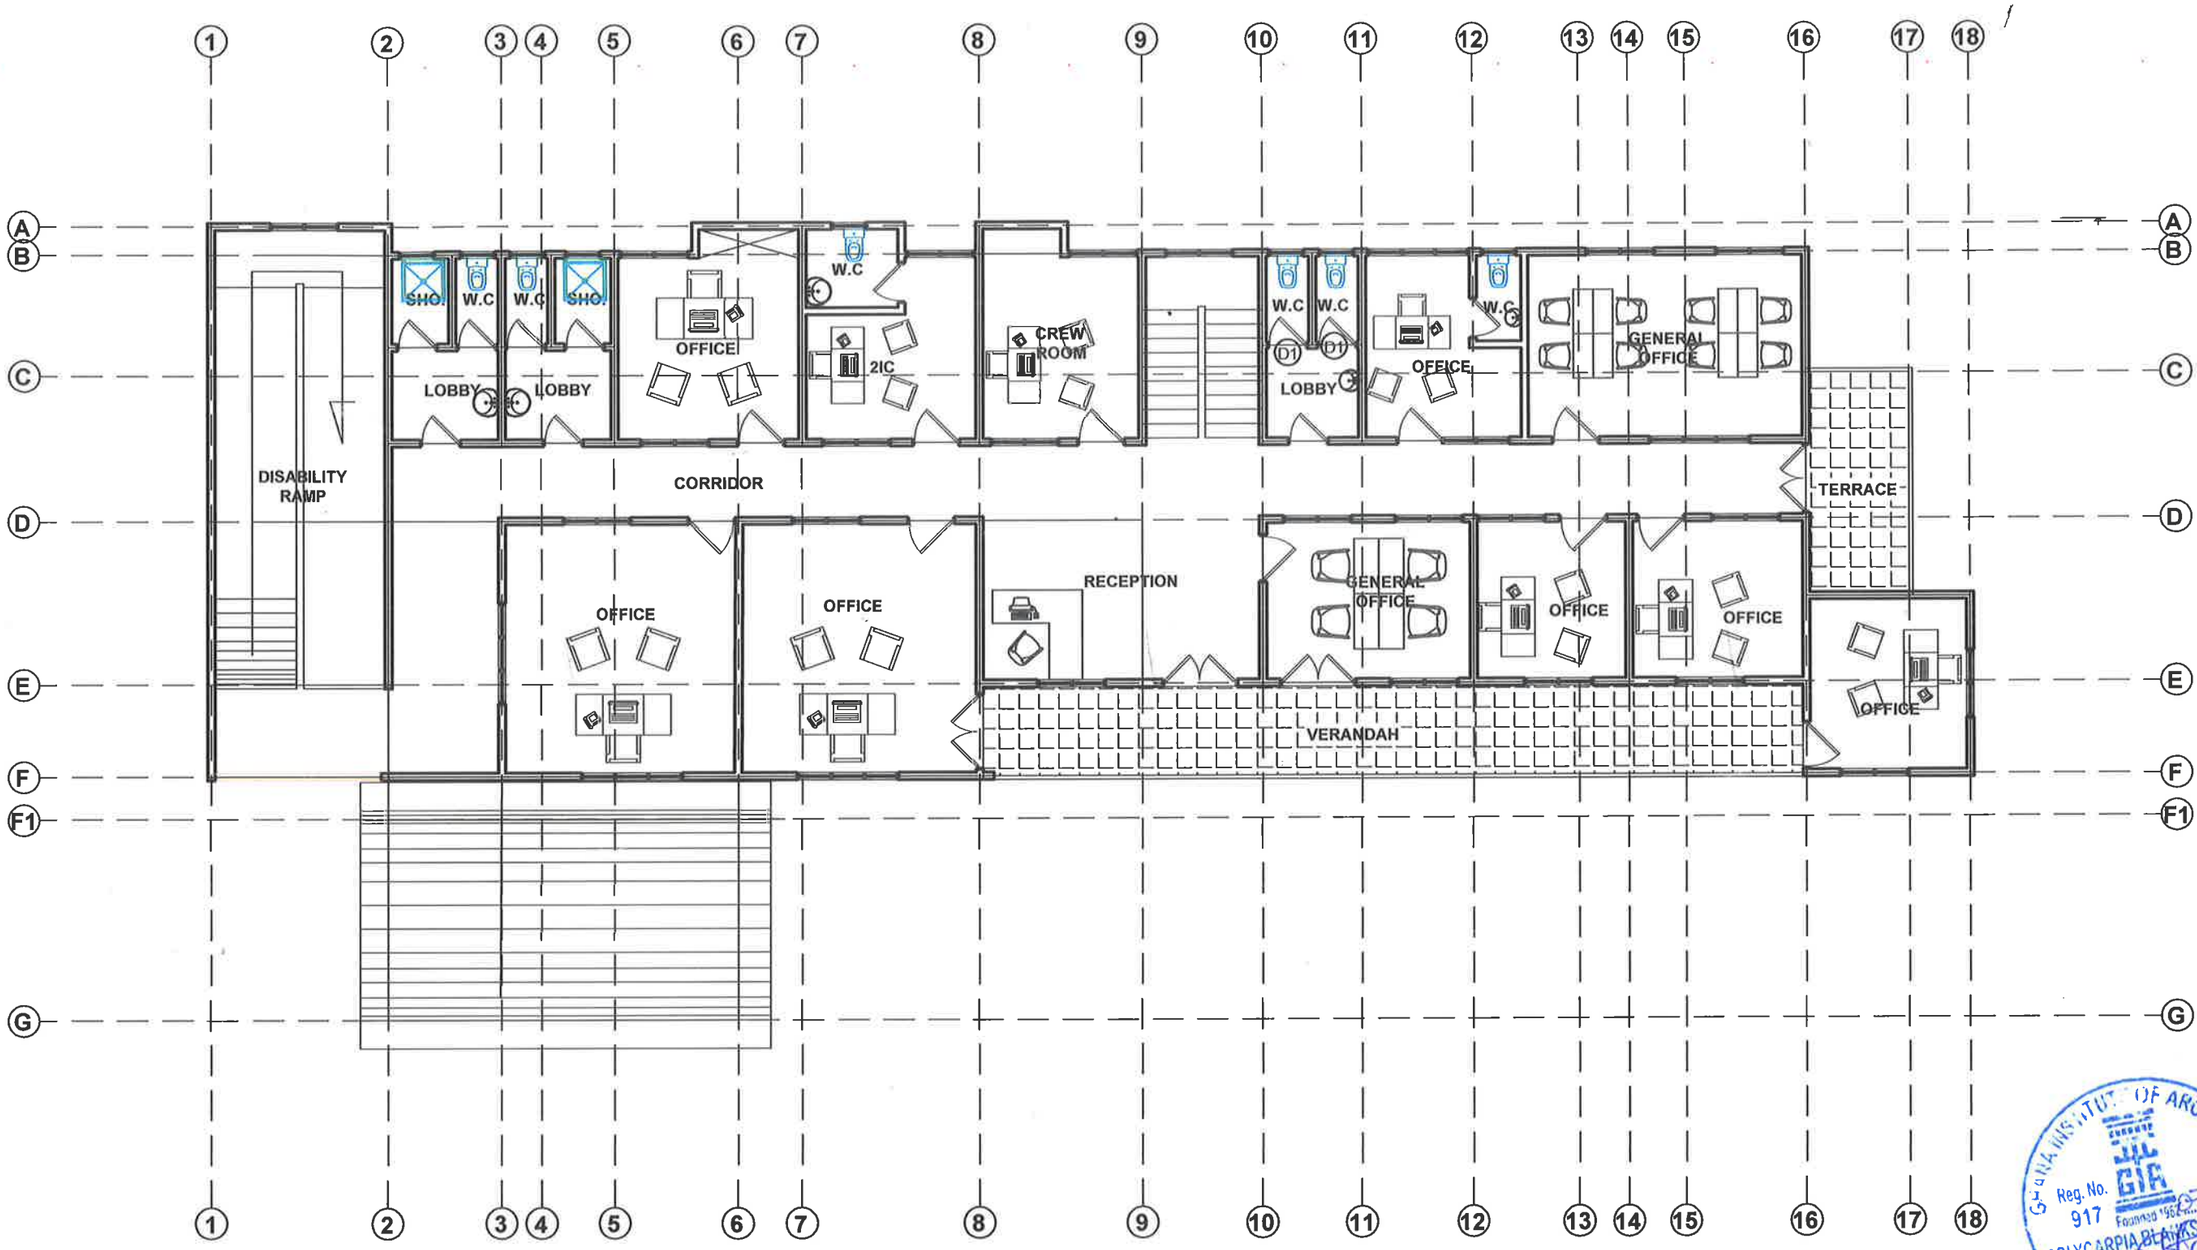

FIRST FLOOR PLAN

GHANA INSTITUTE OF ARCHITECTS
Reg. No. 917 GIA Date: 2026
POLYCARPIA BLAKESON, AGIA


Project : CONSTRUCTION OF 1NO. 2-STOREY OFFICE COMPLEX FOR FIRE SERVICE , AMBULANCE SERVICE, LEGAL AID & OTHERS.	**Client:** OLD TAFO MUNICIPAL ASSEMBLY	**Scale:** 1:100
	Location : OLD TAFO	**Designed by:** WORKS DEPARTMENT(O.T.M.A)
Drawing Title: FIRST FLOOR PLAN	**Date:** 2026	**Drawn:** MR. TUFFOUR
		SHEET No. 03

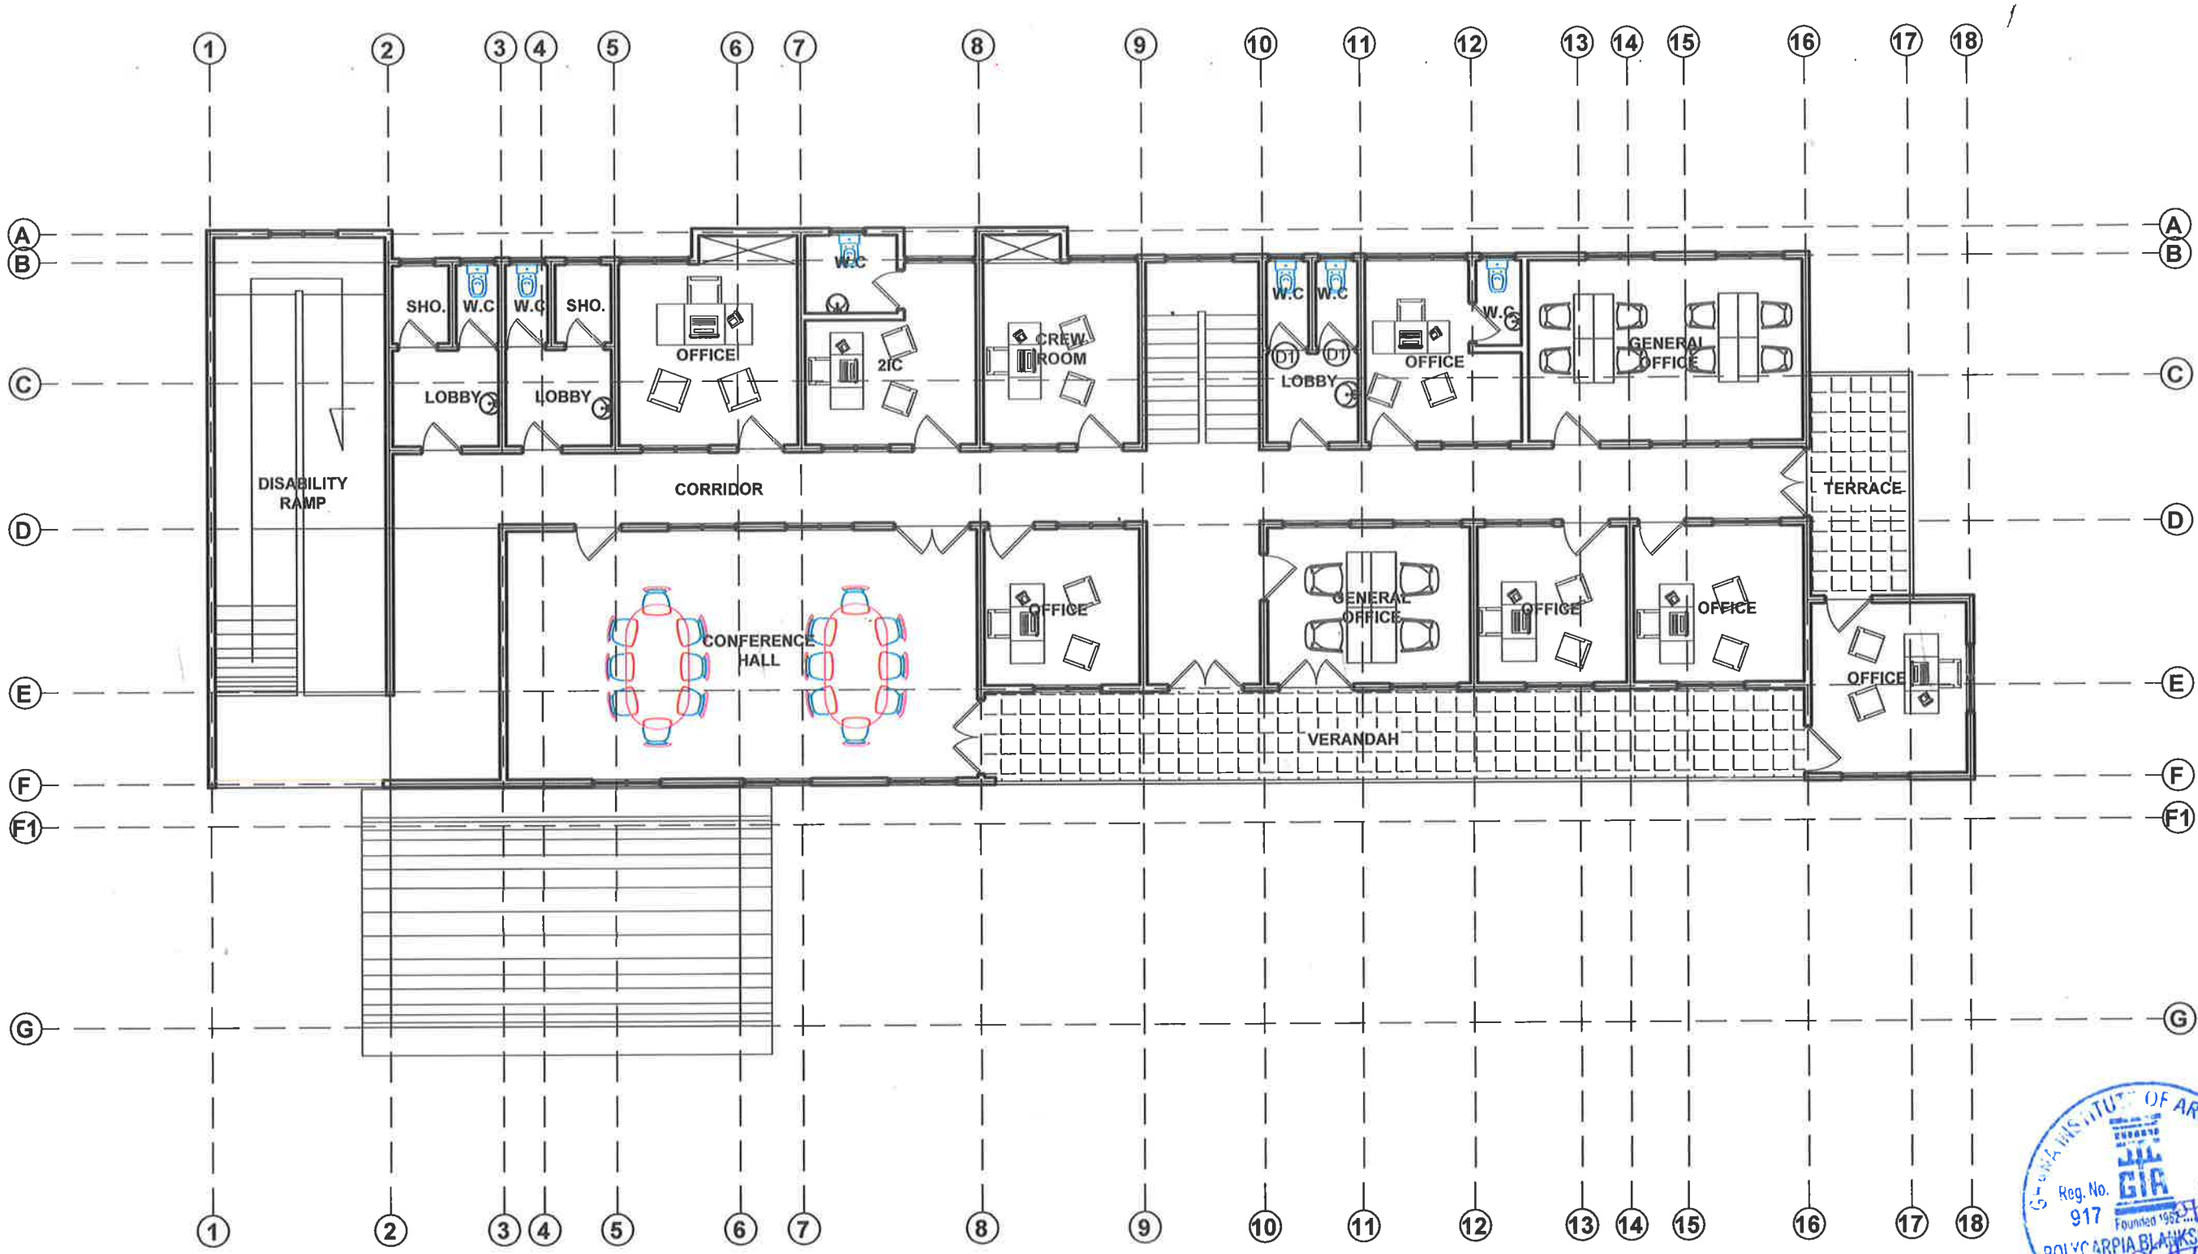

SECOND FLOOR PLAN


GHANA INSTITUTE OF ARCHITECTS
Reg. No. 917
Founded 1952
GIA
Date: 31/12/26
POLYCARPIA BLANKSON, AGIA

Project : CONSTRUCTION OF 1NO. 2-STOREY OFFICE COMPLEX FOR FIRE SERVICE , AMBULANCE SERVICE, LEGAL AID & OTHERS.	**Client:** OLD TAFO MUNICIPAL ASSEMBLY	**Scale:** 1:100	
Drawing Title: SECOND FLOOR PLAN	**Location :** OLD TAFO	**Designed by:** WORKS DEPARTMENT(O.T.M.A)	**SHEET No.** 05
	Date: 2026	**Drawn:** MR. TUFFOUR	

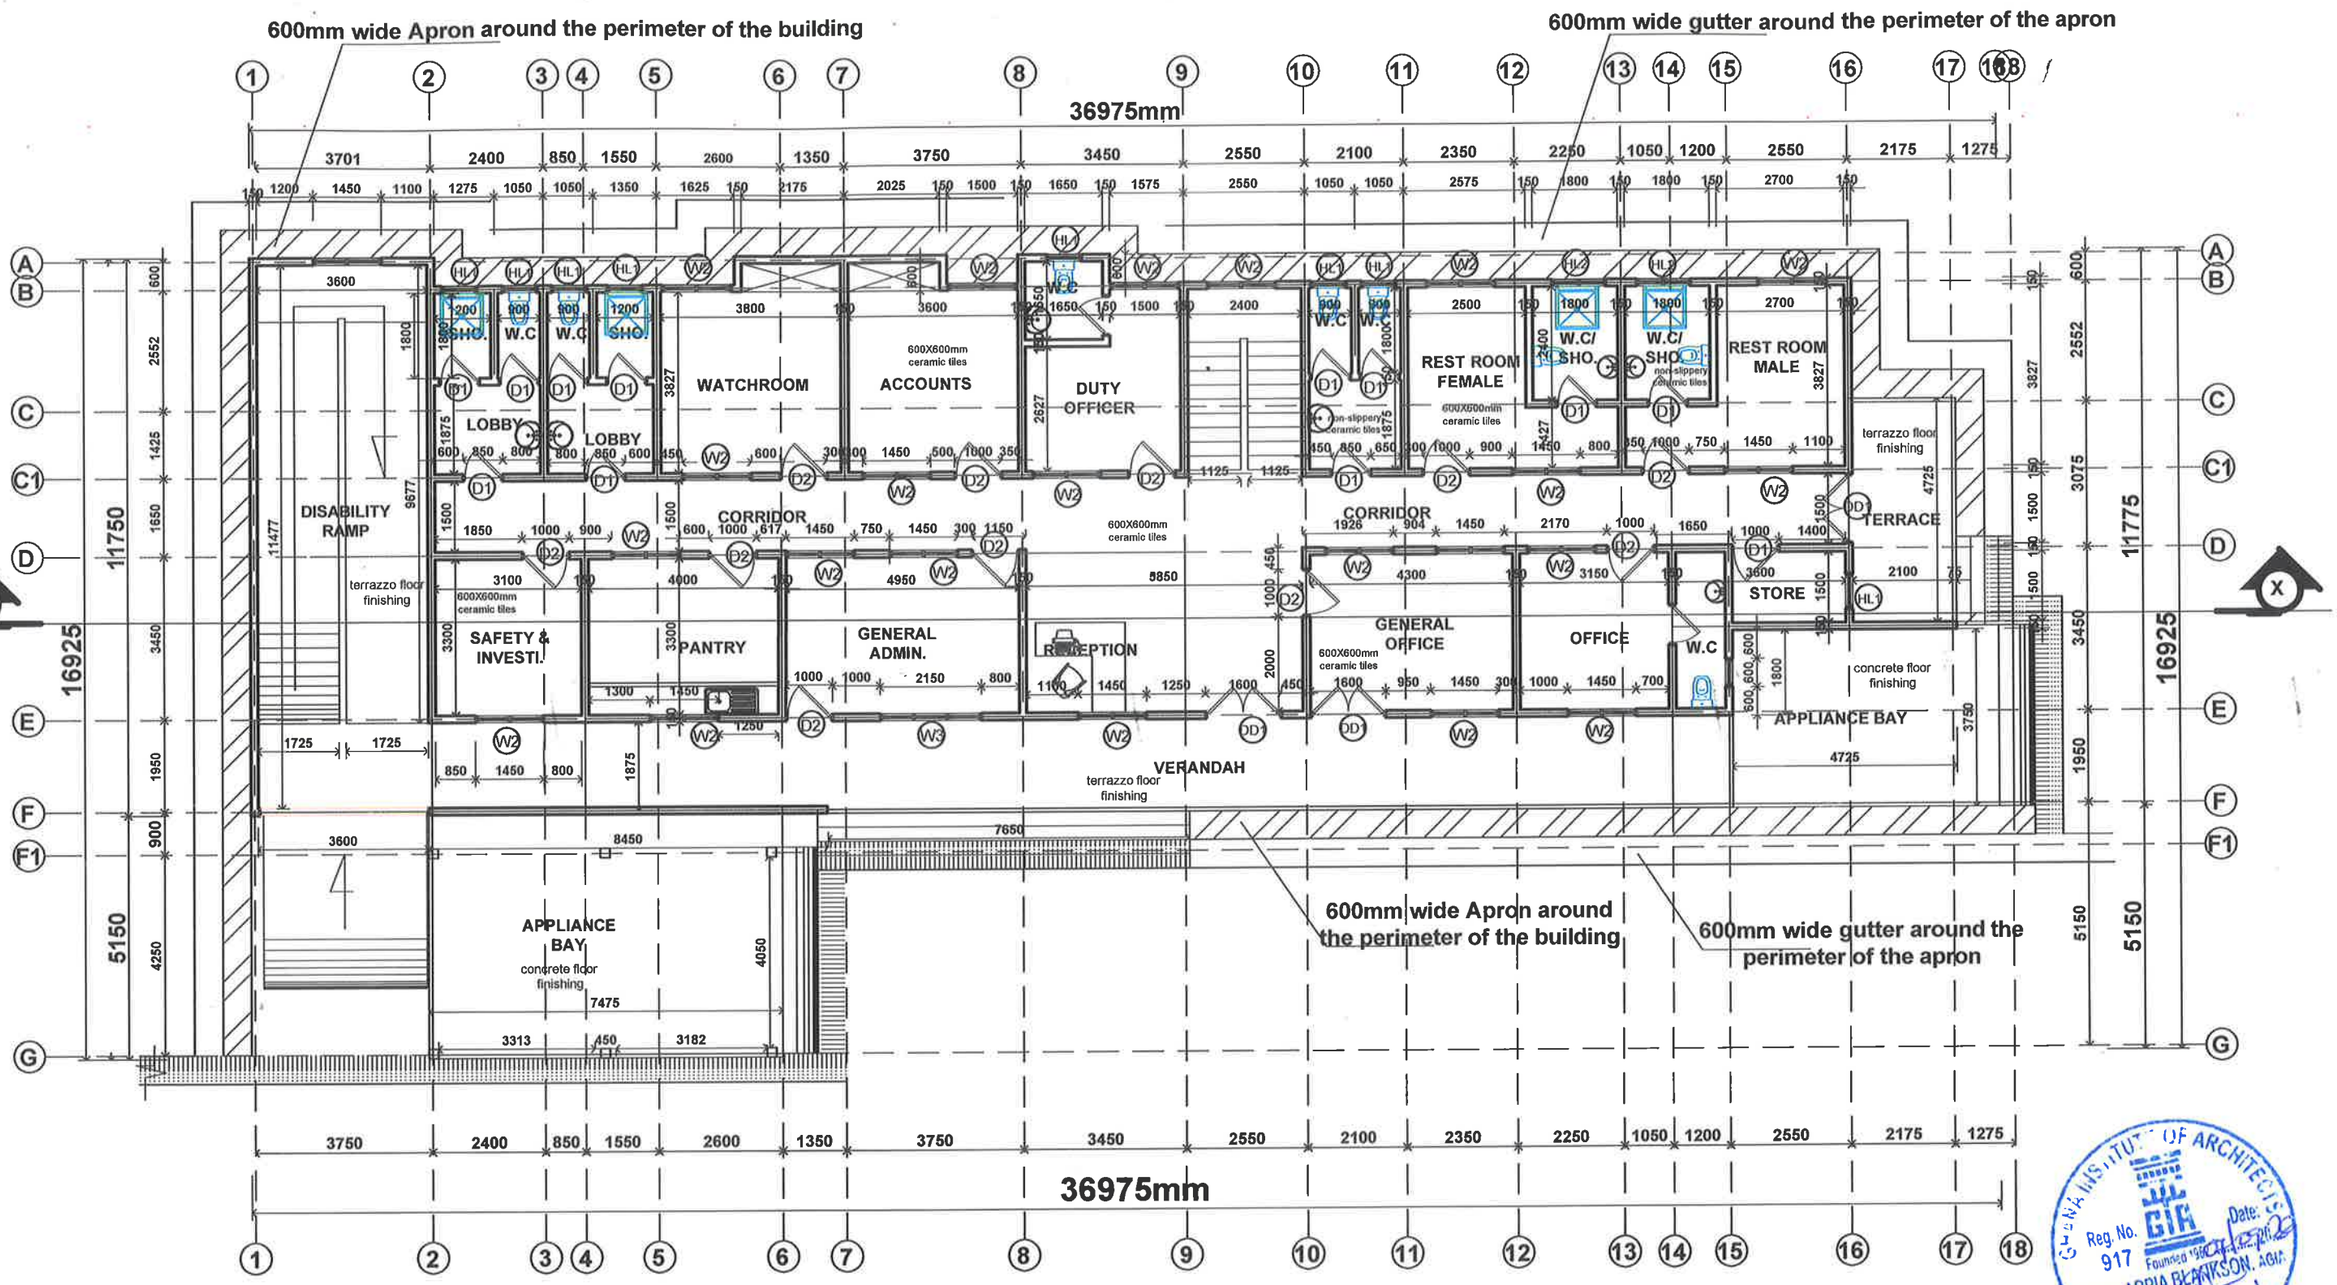

GROUND FLOOR PLAN


Project : CONSTRUCTION OF 1NO. 2-STOREY OFFICE COMPLEX FOR FIRE SERVICE , AMBULANCE SERVICE, LEGAL AID & OTHERS.	**Client:** OLD TAFO MUNICIPAL ASSEMBLY	**Scale:** 1:100
Drawing Title: GROUND FLOOR PLAN	**Location :** OLD TAFO	**Designed by:** WORKS DEPARTMENT(O.T.M.A)
	Date: 2026	**Drawn:** MR. TUFFOUR
		SHEET No. 02

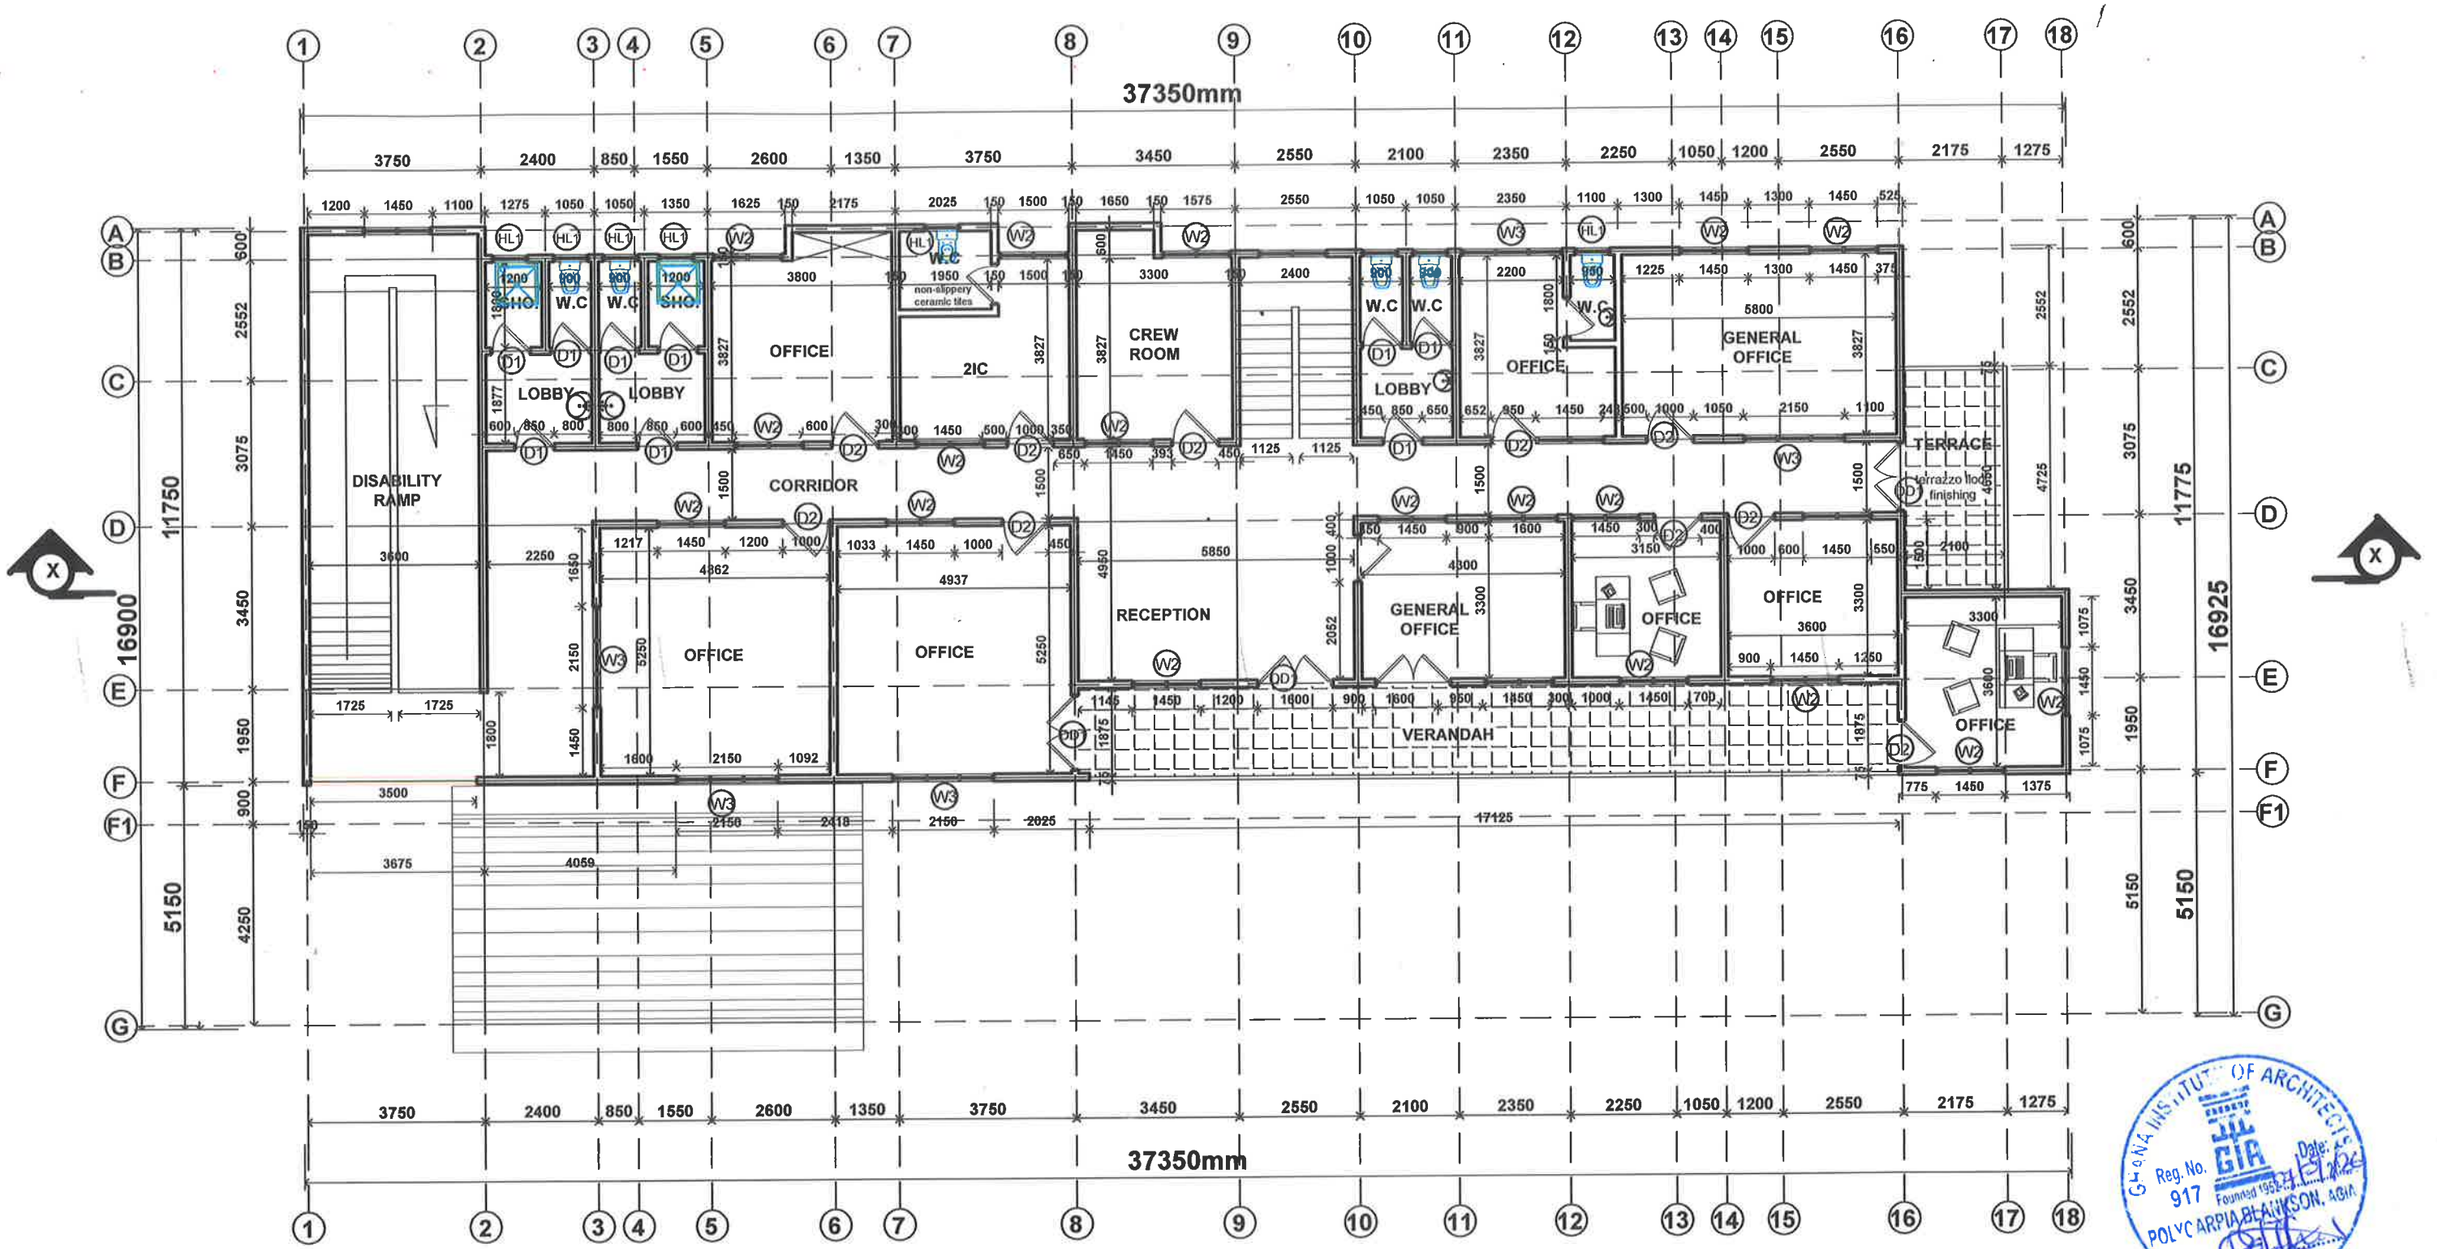

FIRST FLOOR PLAN

Project : CONSTRUCTION OF 1NO. 2-STOREY OFFICE COMPLEX FOR FIRE SERVICE , AMBULANCE SERVICE, LEGAL AID & OTHERS.	**Client:** OLD TAFO MUNICIPAL ASSEMBLY	**Scale:** 1:100
Drawing Title: FIRST FLOOR PLAN	**Location :** OLD TAFO **Date:** 2026	**Designed by:** WORKS DEPARTMENT(O.T.M.A) **Drawn:** MR. TUFFOUR
		SHEET No. 04


GHANA INSTITUTE OF ARCHITECTS Reg. No. 917 GIA Founding 1952 Date: 12/1/26 POLYCARPIA BEAMSON. 4GIA

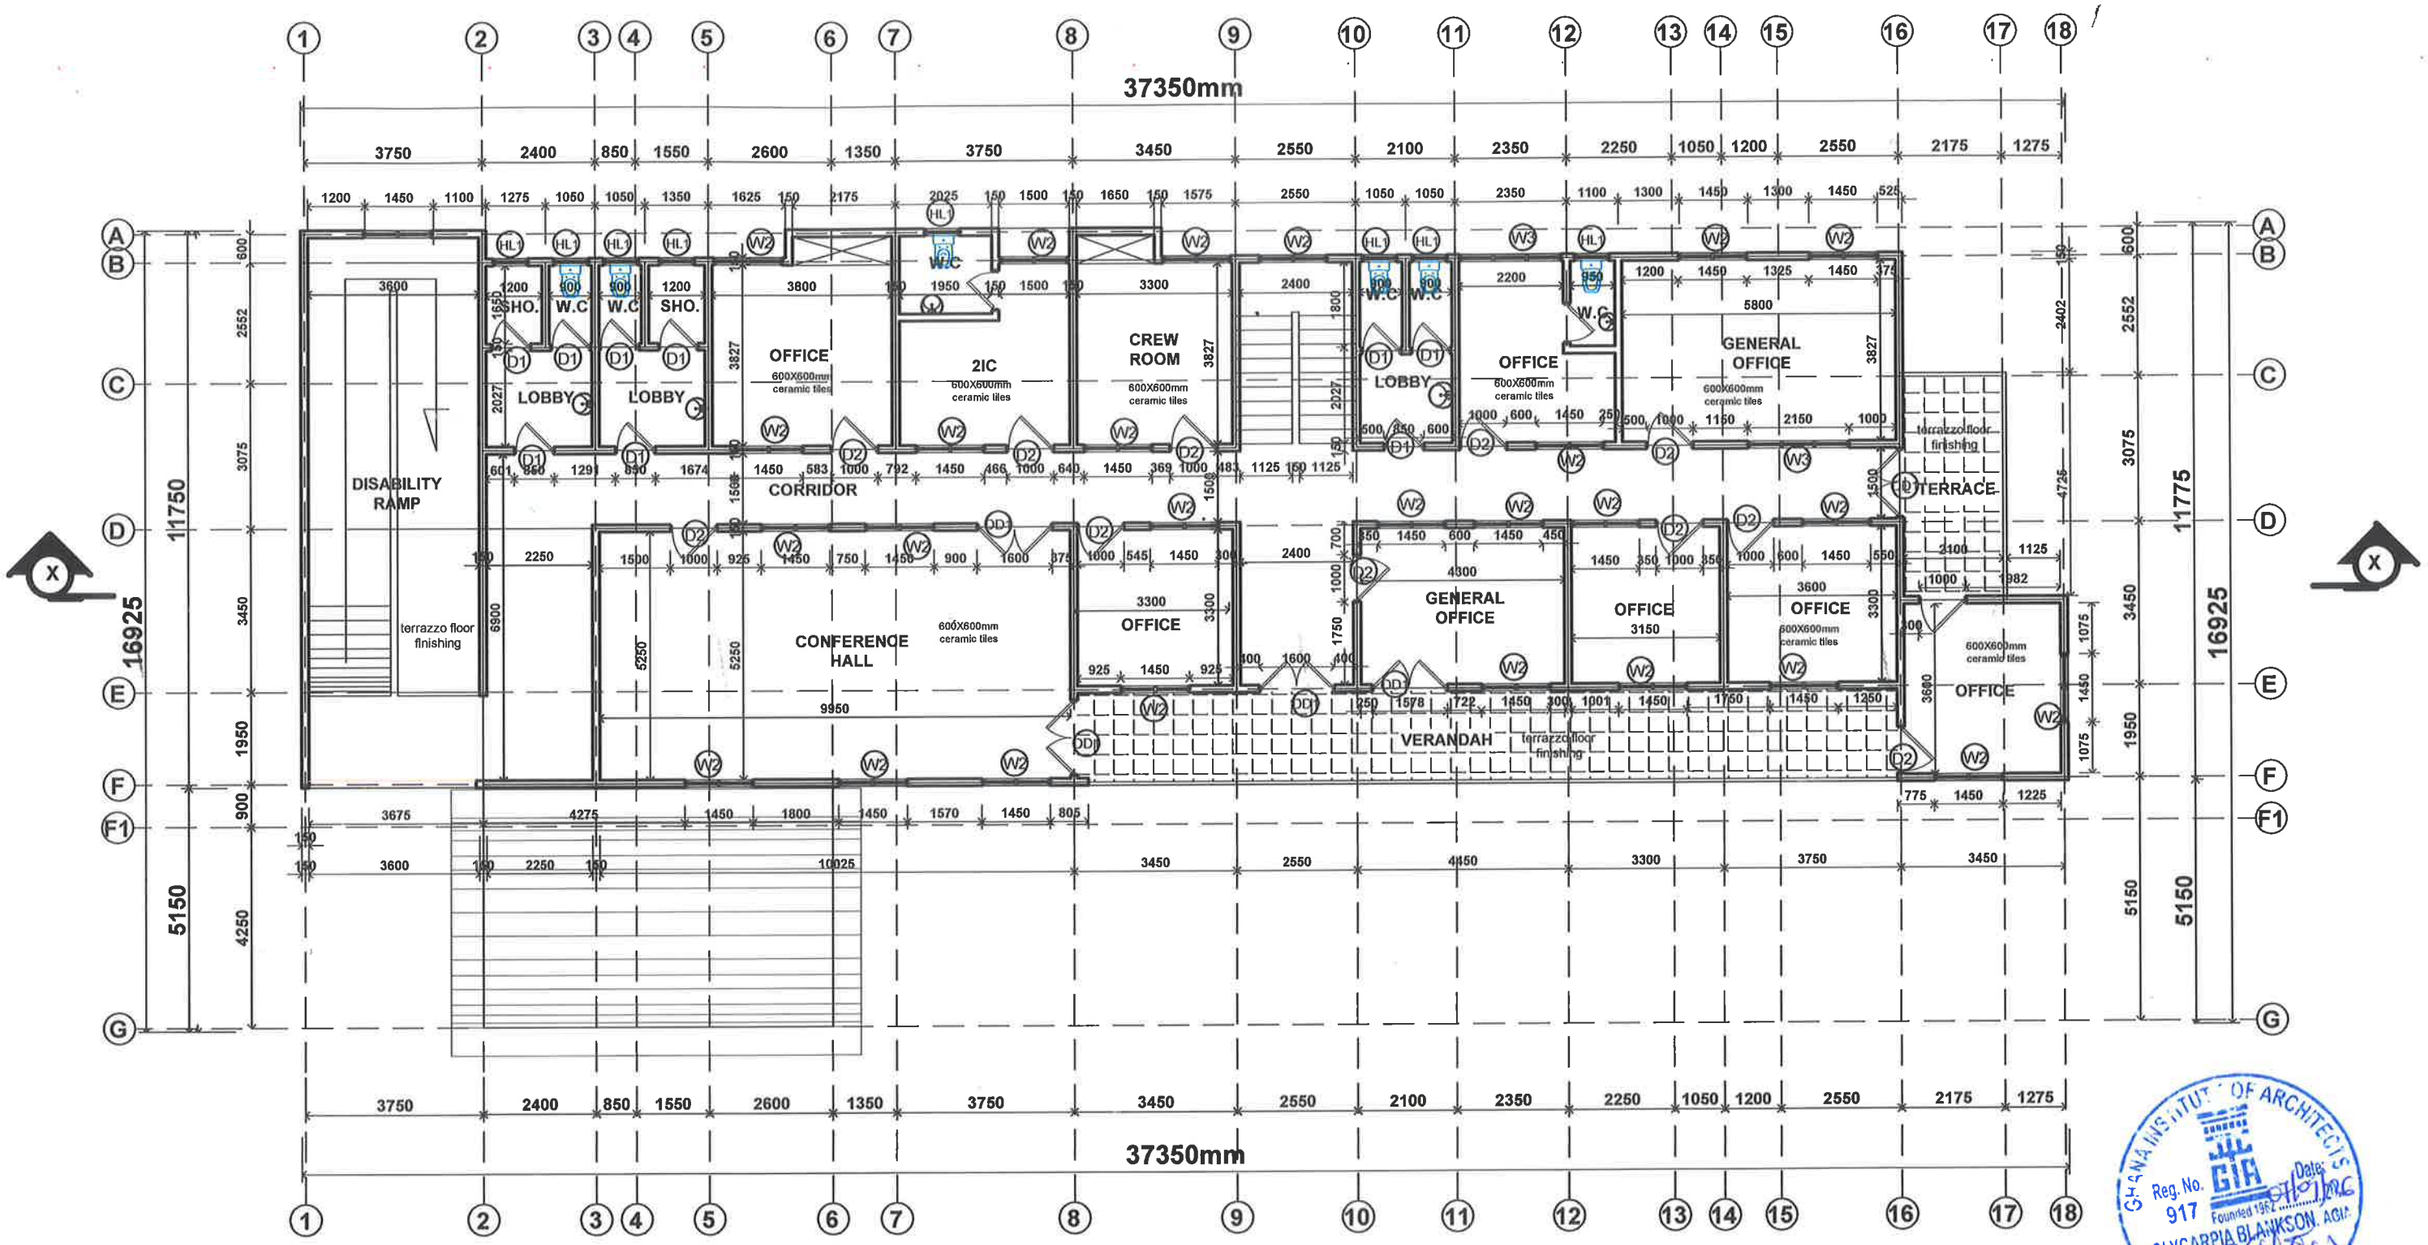

SECOND FLOOR PLAN

GHANA INSTITUTE OF ARCHITECTS
Reg. No. 917 GIA Founded 1962
POLYCARPIA BLANKSON, AGIA
Date: 31/01/26


Project : CONSTRUCTION OF 1NO. 2-STOREY OFFICE COMPLEX FOR FIRE SERVICE , AMBULANCE SERVICE, LEGAL AID & OTHERS.	**Client:** OLD TAFO MUNICIPAL ASSEMBLY	**Scale:** 1:100
Drawing Title: SECOND FLOOR PLAN	**Location :** OLD TAFO **Date:** 2026	**Designed by:** WORKS DEPARTMENT(O.T.M.A) **Drawn:** MR. TUFFOUR
		SHEET No. 06

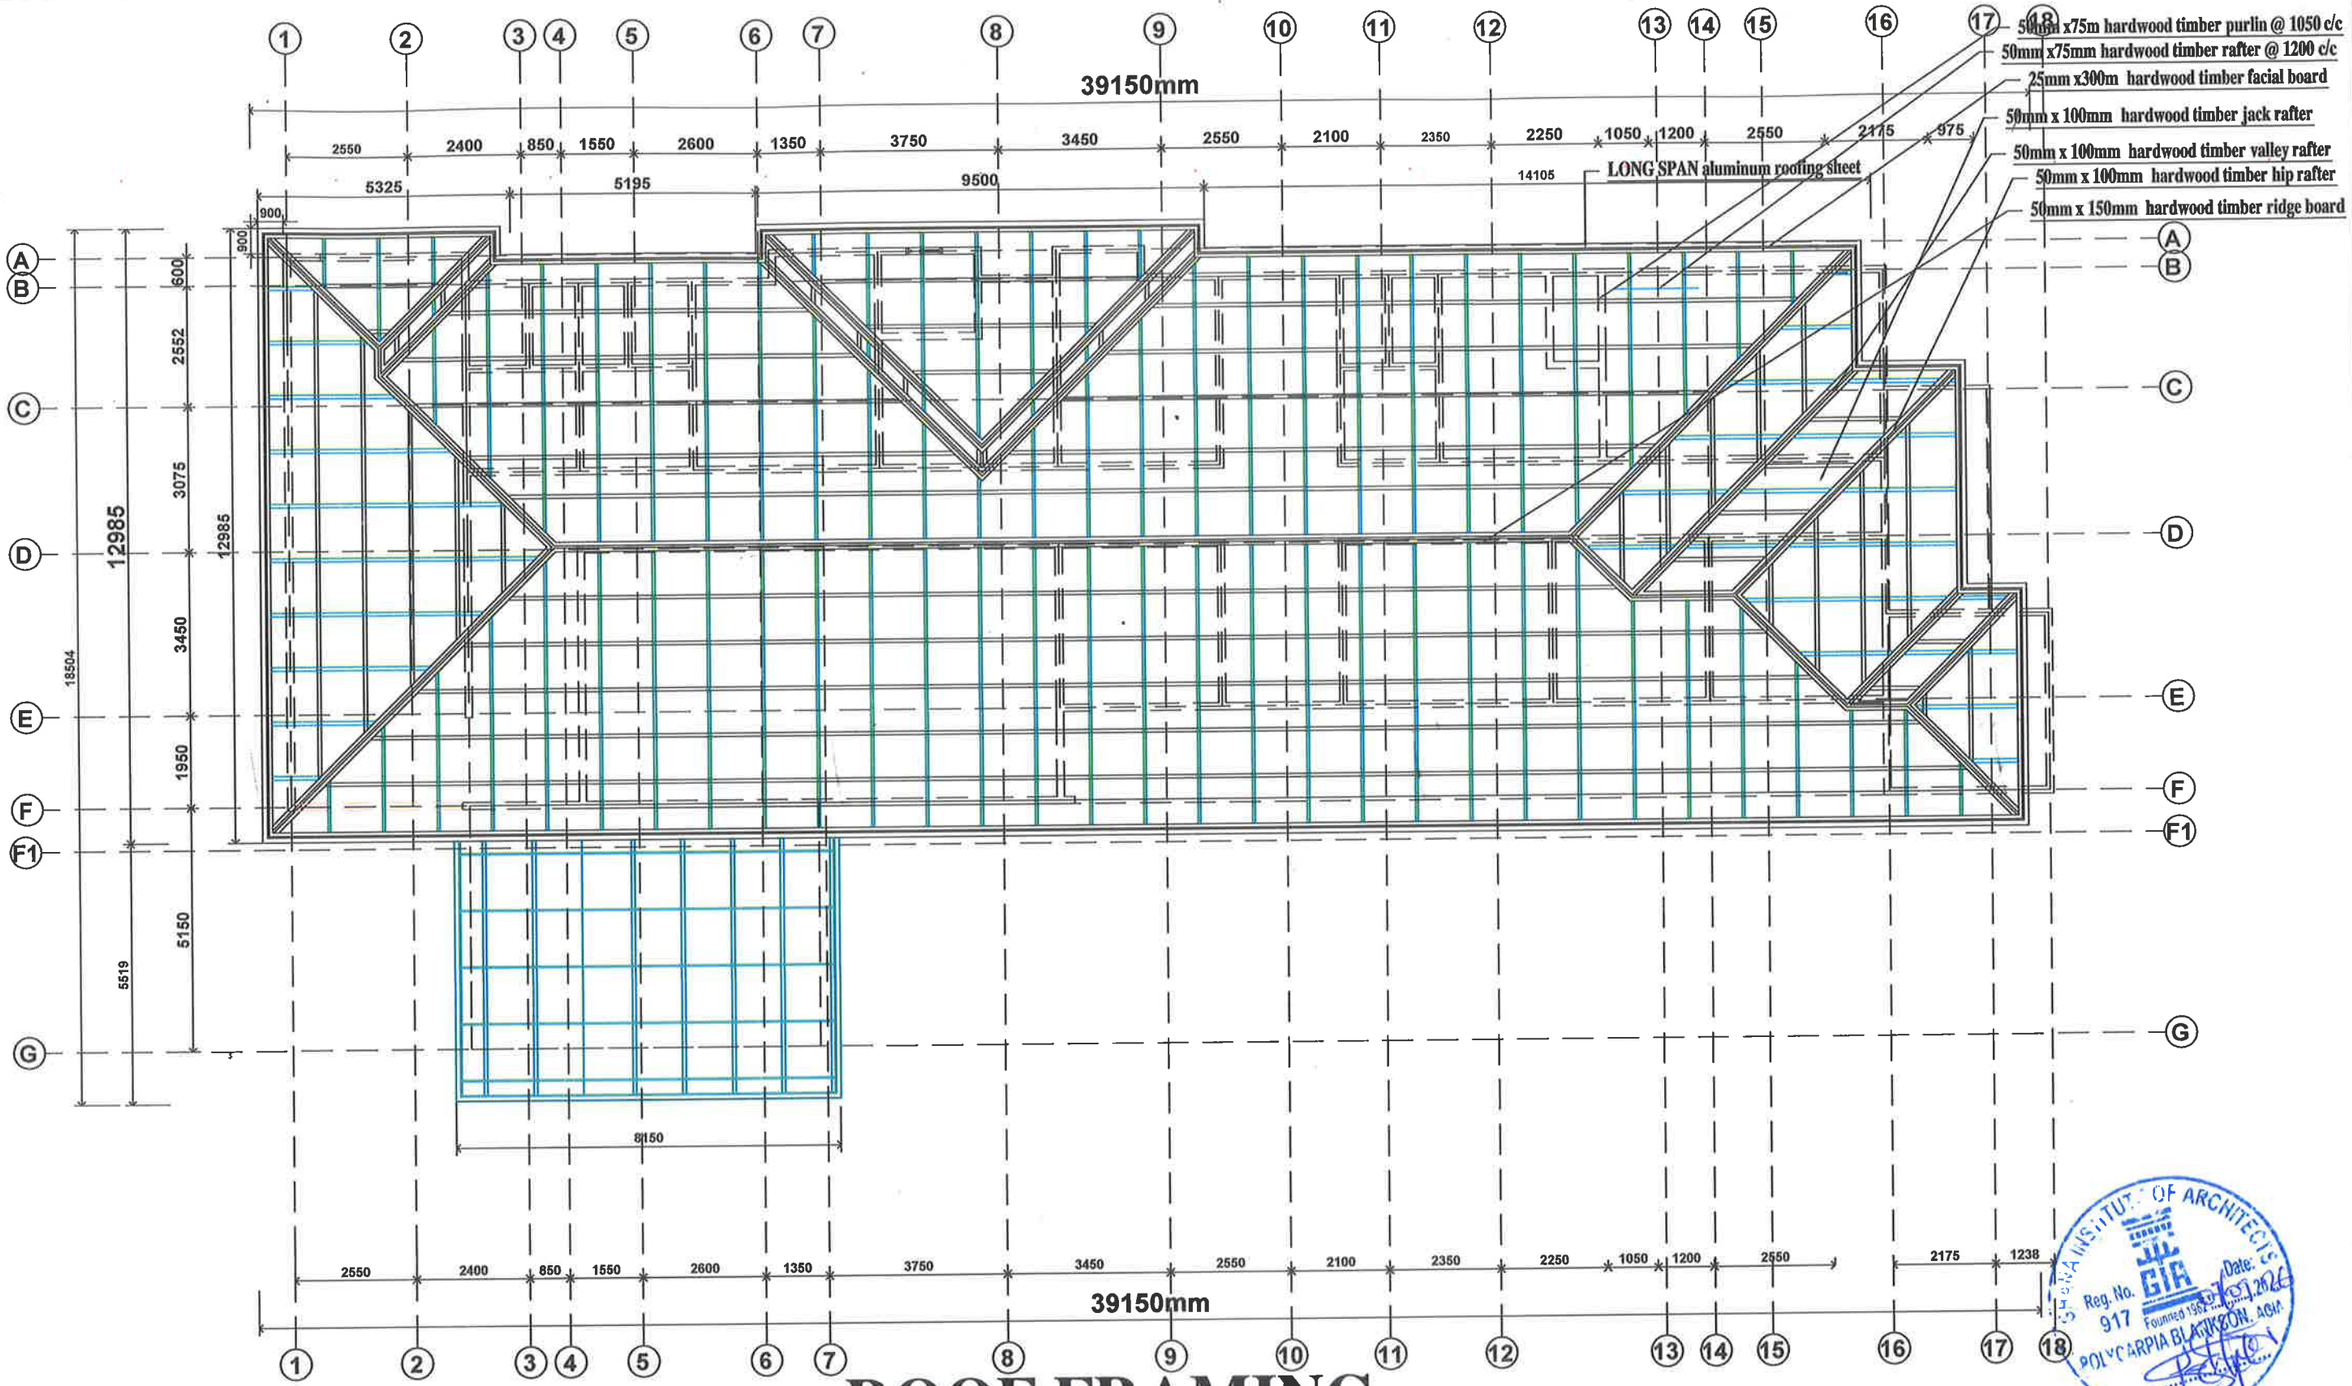

ROOF FRAMING

Project : CONSTRUCTION OF 1NO. 2-STOREY OFFICE COMPLEX FOR FIRE SERVICE , AMBULANCE SERVICE, LEGAL AID & OTHERS.	**Client:** OLD TAFO MUNICIPAL ASSEMBLY	**Scale:** 1:100
Drawing Title: ROOF FRAMIMG	**Location :** OLD TAFO **Date:** 2026	**Designed by:** WORKS DEPARTMENT(O.T.M.A) **Drawn:** MR. TUFFOUR
		SHEET No. 07


GHANA INSTITUTE OF ARCHITECTS
Reg. No. 917 GIA
Founded 1962
POLYCARPIA BLANKSON, AGM
Date: 27.01.2026

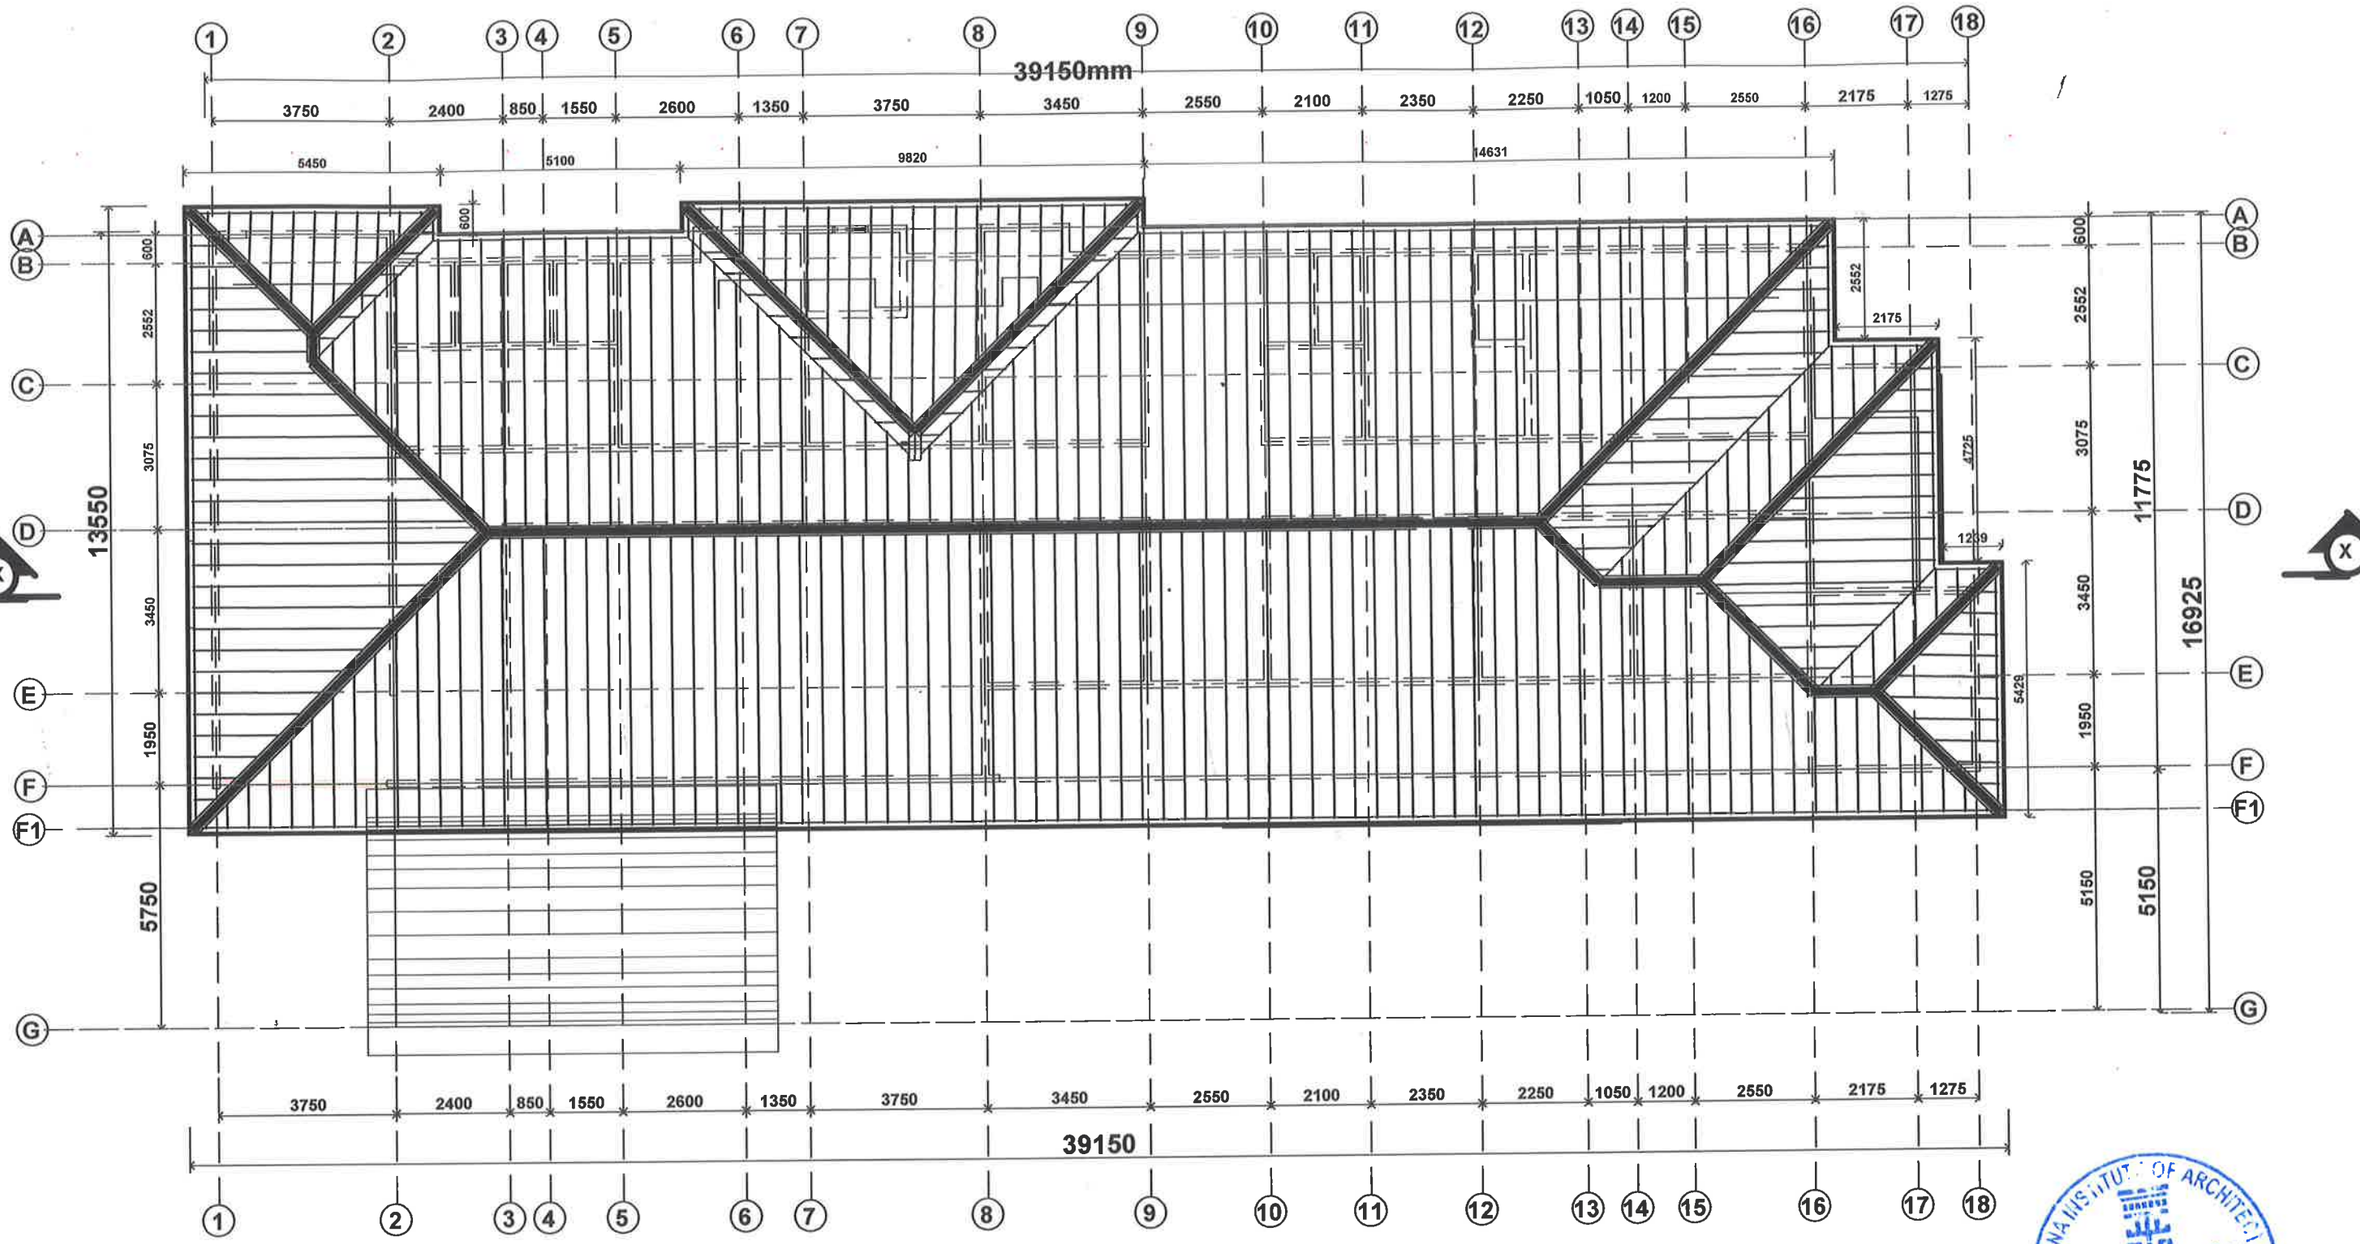

GHANA INSTITUTE OF ARCHITECTS
Reg. No. 917 GIA Founded 1962
POLYCARPIA BLANKSON. AGIA

ROOF PLAN


Project : CONSTRUCTION OF 1NO. 2-STOREY OFFICE COMPLEX FOR FIRE SERVICE , AMBULANCE SERVICE, LEGAL AID & OTHERS.	**Client:** OLD TAFO MUNICIPAL ASSEMBLY	**Scale:** 1:100
	Location : OLD TAFO	**Designed by:** WORKS DEPARTMENT(O.T.M.A)
Drawing Title: ROOF PLAN	**Date:** 2026	**Drawn:** MR. TUFFOUR
		SHEET No. 08

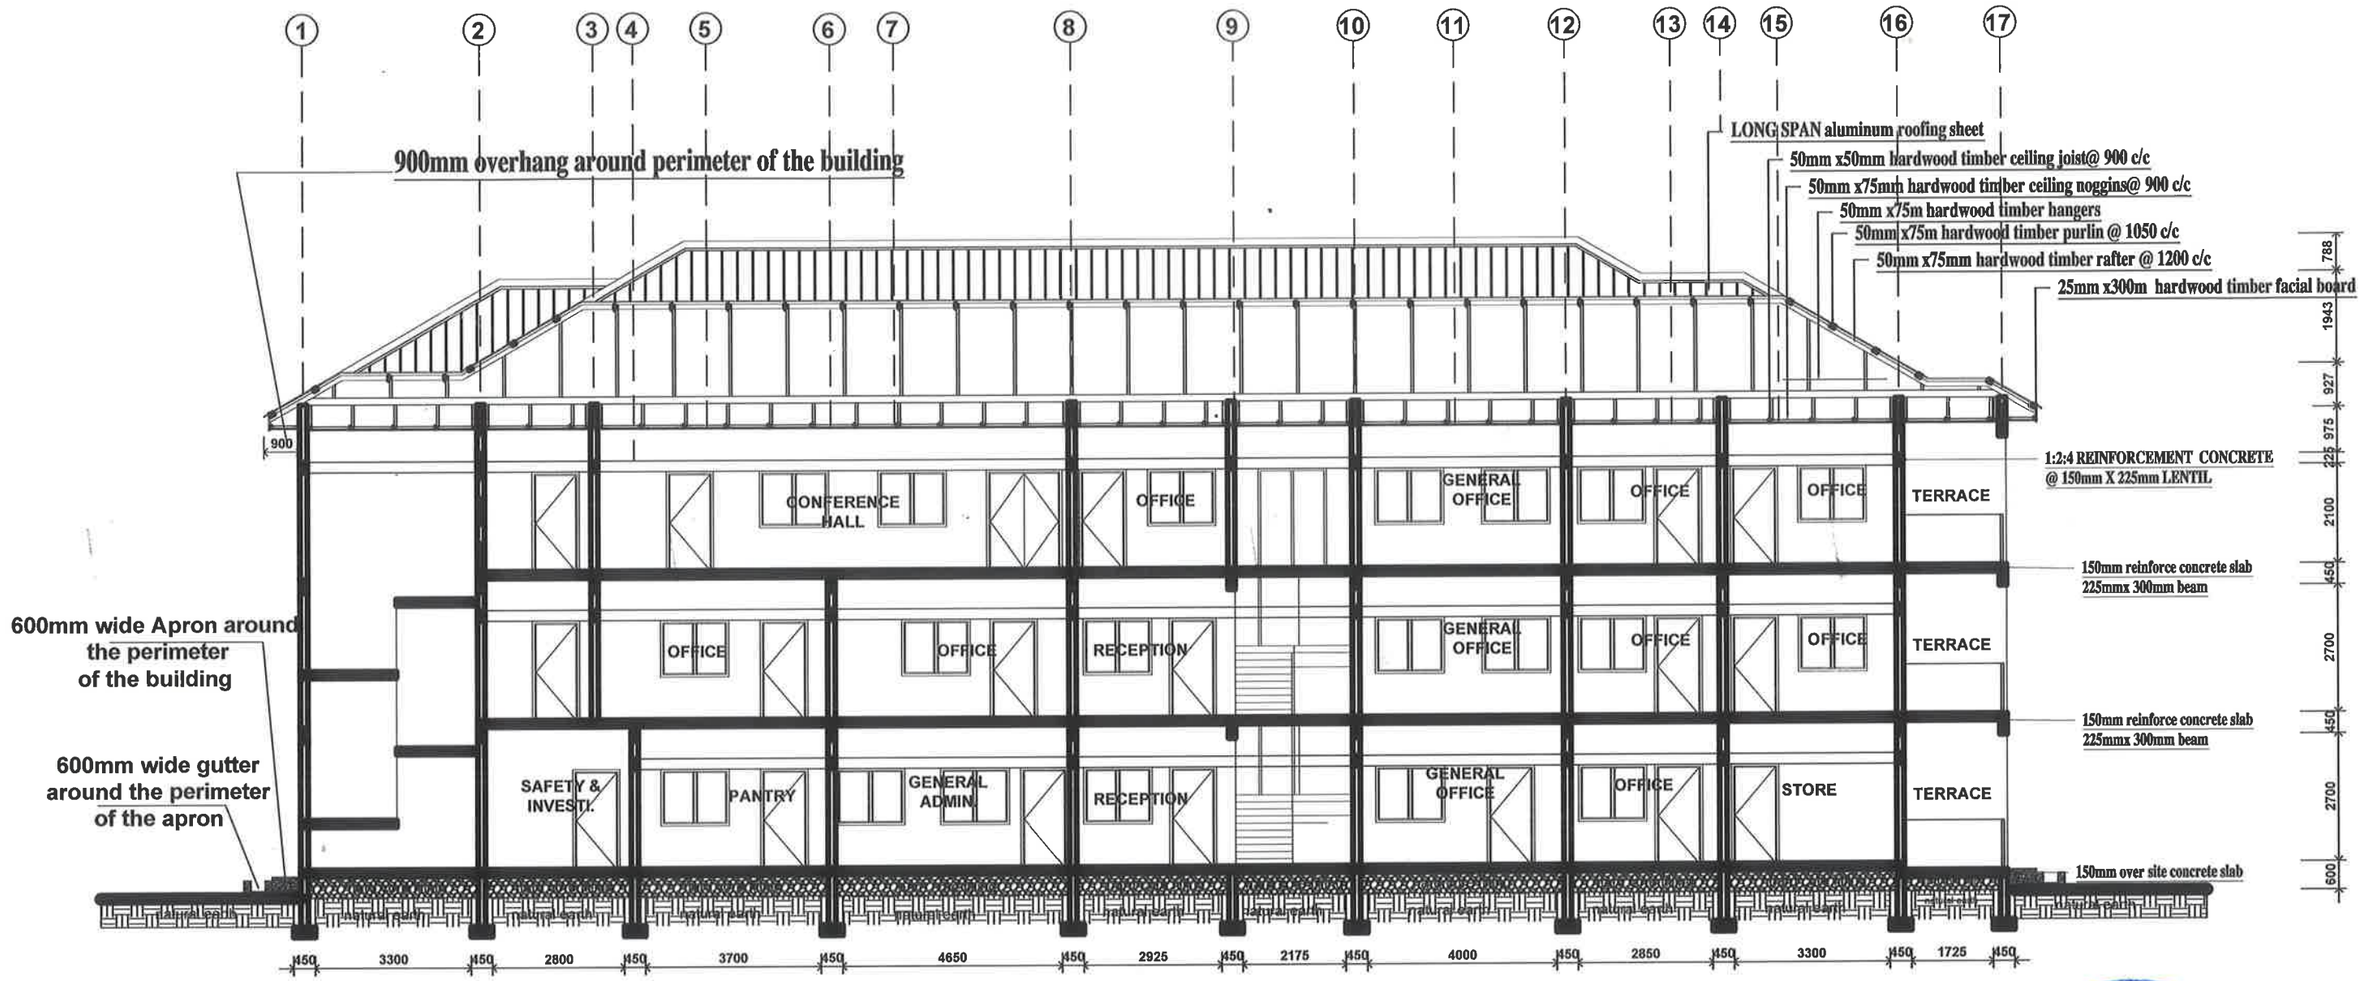

SECTION X-X

GHANA INSTITUTE OF ARCHITECTS
Reg. No. 917 GIA Founded 1962 Date: 10/02
POLYCARPIA BLANKSON. AGIA


Project : CONSTRUCTION OF 1NO. 2-STOREY OFFICE COMPLEX FOR FIRE SERVICE , AMBULANCE SERVICE, LEGAL AID & OTHERS.	**Client:** OLD TAFO MUNICIPAL ASSEMBLY	**Scale:** 1:100
	Location : OLD TAFO	**Designed by:** WORKS DEPARTMENT(O.T.M.A)
Drawing Title: ELEVATION	**Date:** 2026	**Drawn:** MR. TUFFOUR
		SHEET No. 09

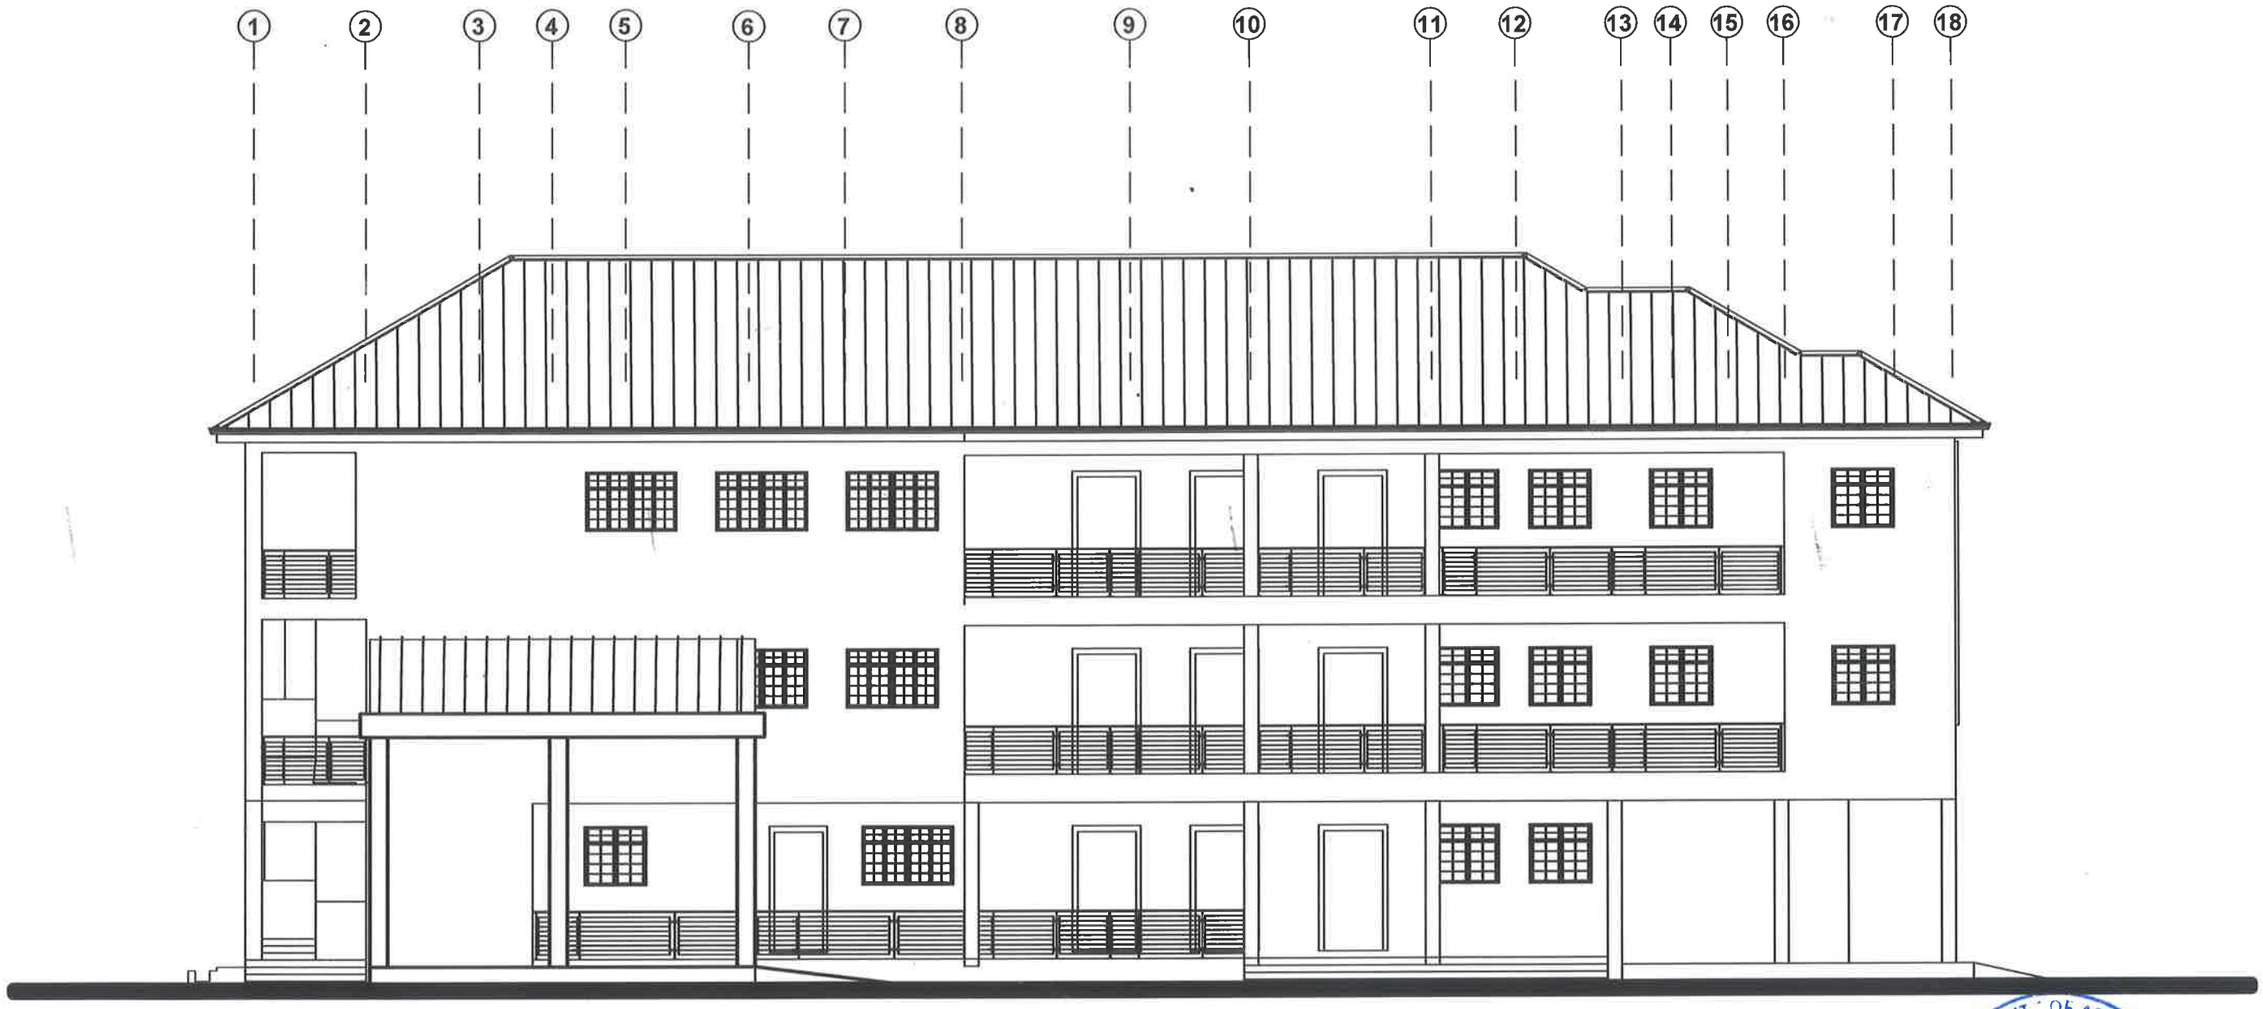

FRONT ELEVATION

GHANA INSTITUTE OF ARCHITECTS
Reg. No. 917 GIA Founded 1963
Date: 17/2/2026
POLYCARPIA BLANKSON. AGIA


Project : CONSTRUCTION OF 1NO. 2-STOREY OFFICE COMPLEX FOR FIRE SERVICE , AMBULANCE SERVICE, LEGAL AID & OTHERS.	**Client:** OLD TAFO MUNICIPAL ASSEMBLY	**Scale:** 1:100
	Location : OLD TAFO	**Designed by:** WORKS DEPARTMENT(O.T.M.A)
Drawing Title: ELEVATION	**Date:** 2026	**Drawn:** MR. TUFFOUR
		SHEET No. 10

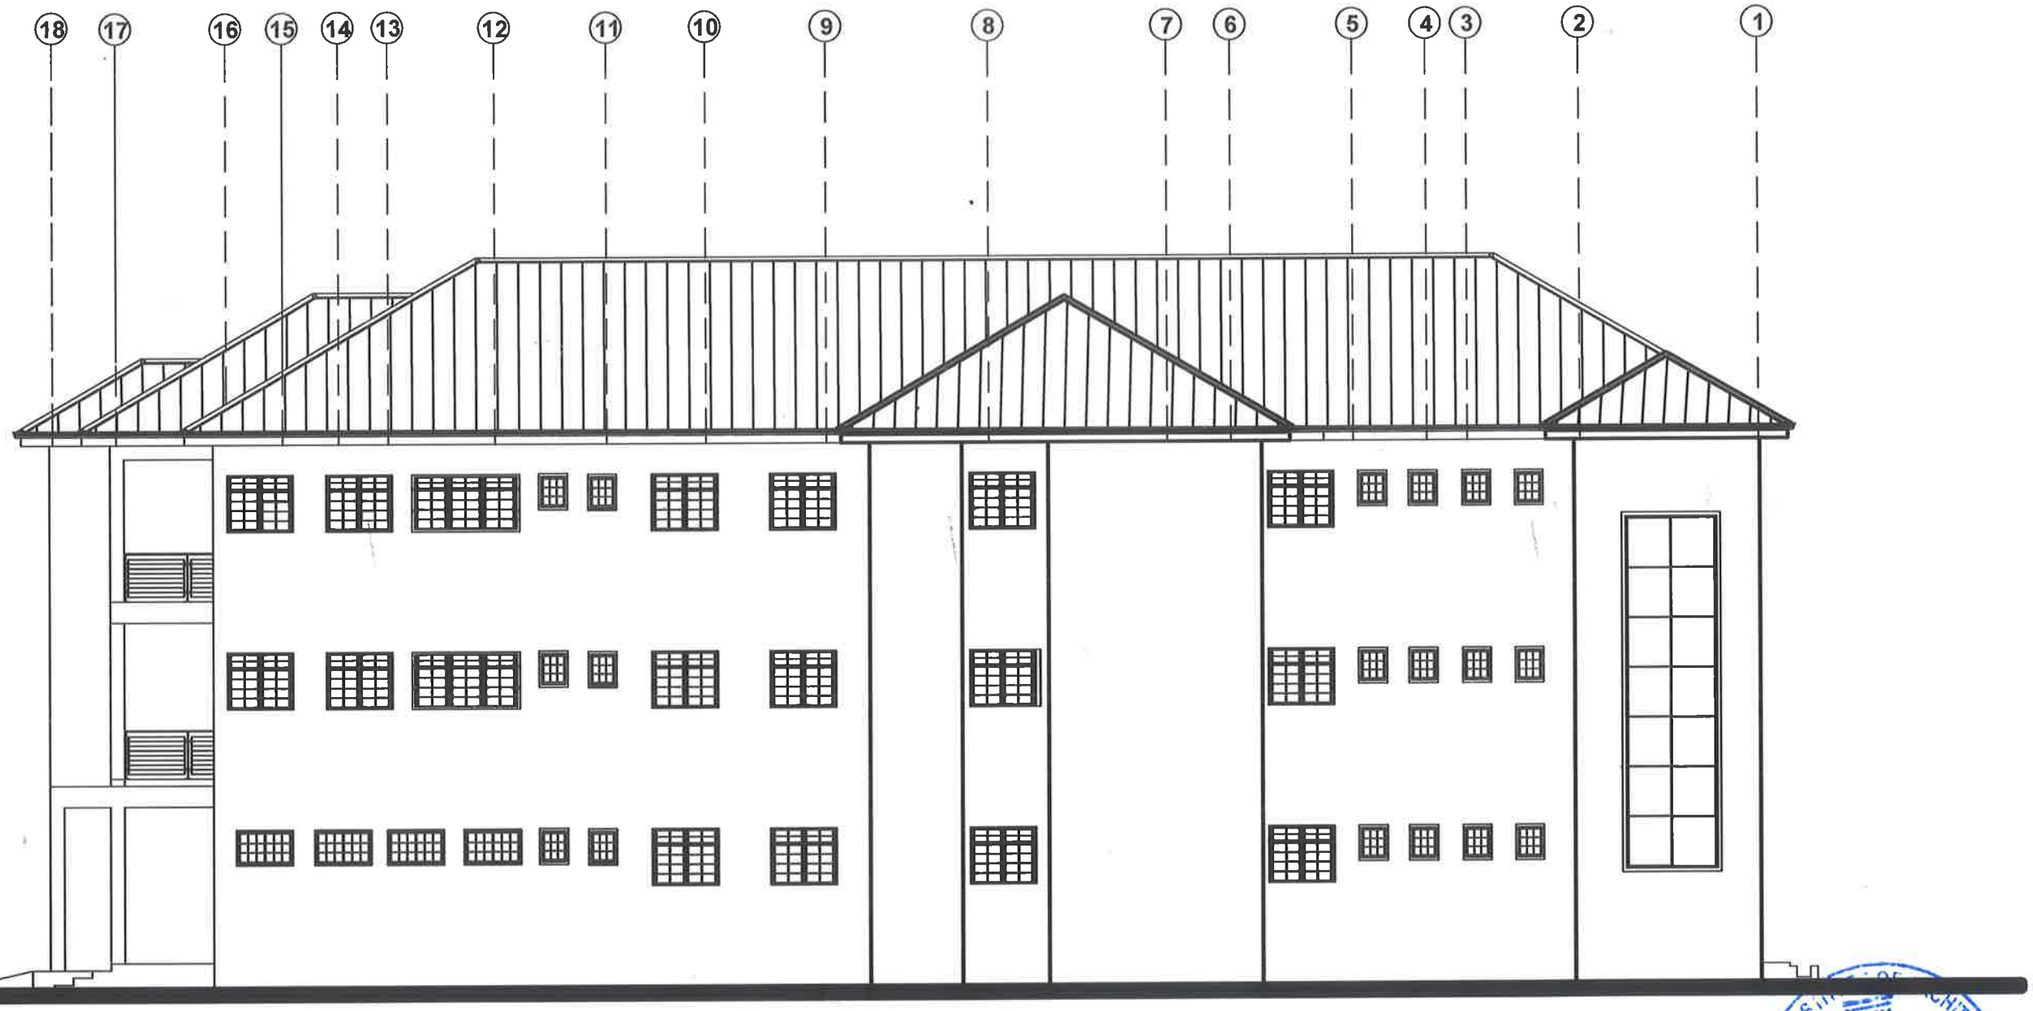

BACK ELEVATION

Reg. No. 917 GIA Founded 1961 Date: 21.10.26 POLYCARPIA BLANKSON, ARCH.


Project : CONSTRUCTION OF 1NO. 2-STOREY OFFICE COMPLEX FOR FIRE SERVICE , AMBULANCE SERVICE, LEGAL AID & OTHERS.	**Client:** OLD TAFO MUNICIPAL ASSEMBLY	**Scale:** 1:100
	Location : OLD TAFO	**Designed by:** WORKS DEPARTMENT(O.T.M.A)
Drawing Title: ELEVATION	**Date:** 2026	**Drawn:** MR. TUFFOUR
		SHEET No. 11

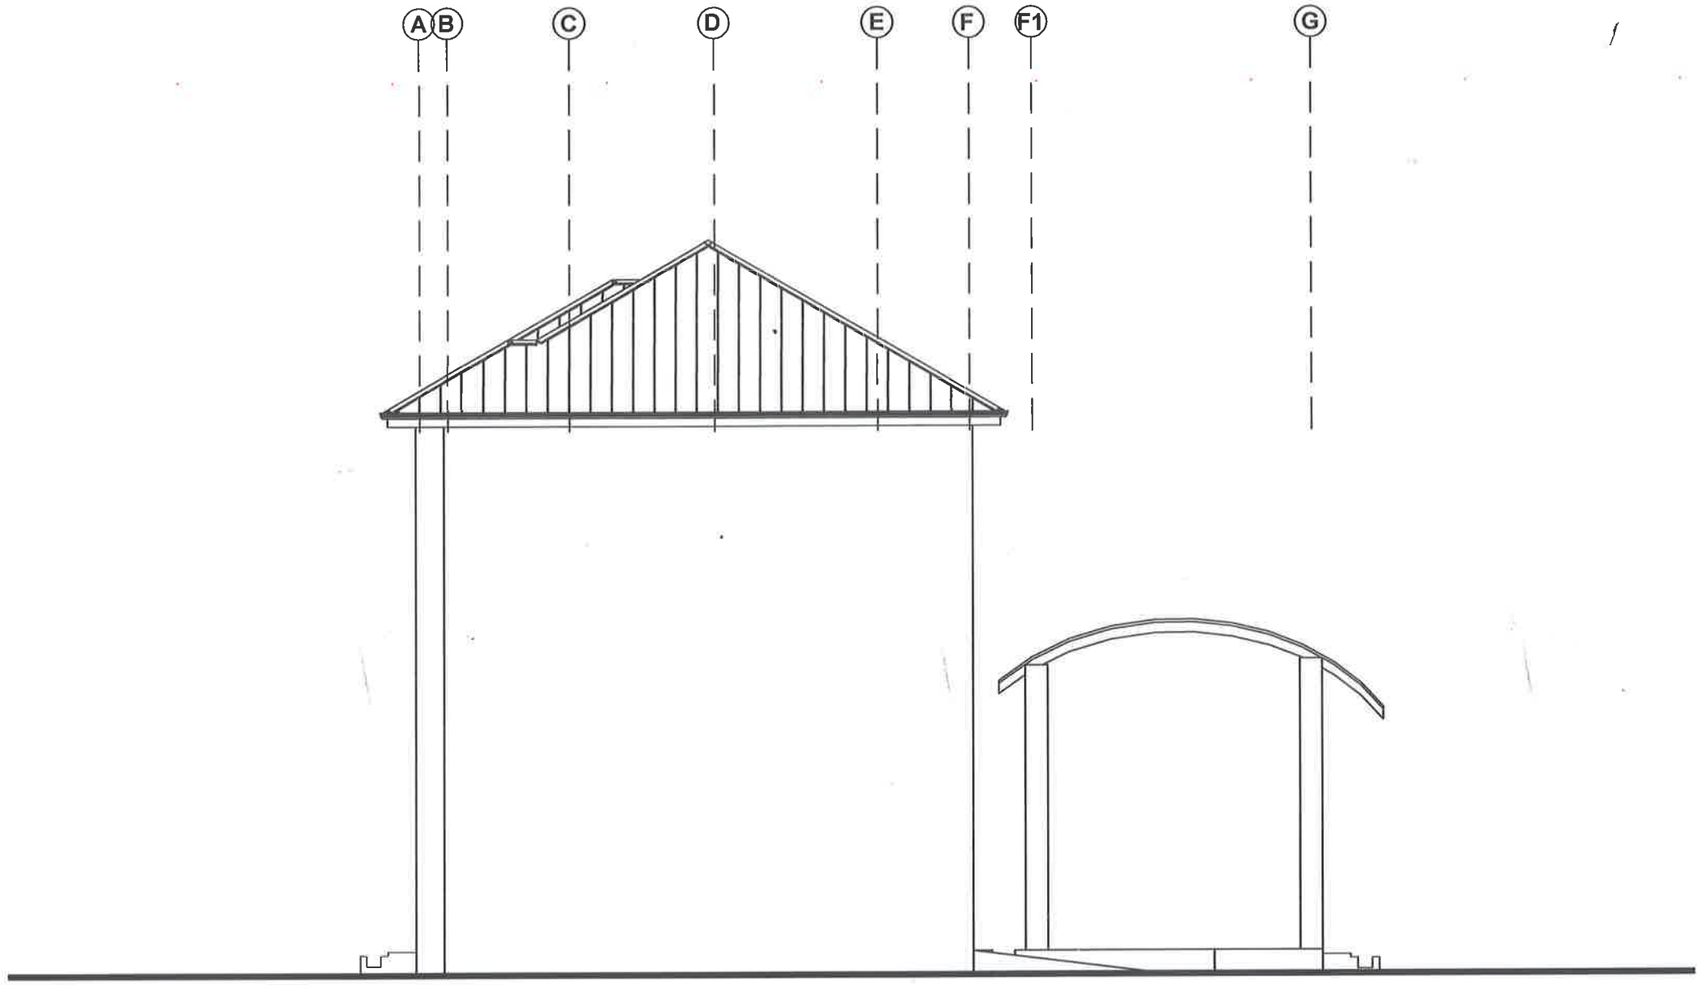


LEFT ELEVATION

GHANA INSTITUTE OF ARCHITECTS
Reg. No. 917 GIA Date: 7/9/26
Founded 1962
POLYCARPIA BLANKSON AGIA


Project : CONSTRUCTION OF 1NO. 2-STOREY OFFICE COMPLEX FOR FIRE SERVICE , AMBULANCE SERVICE, LEGAL AID & OTHERS.	**Client:** OLD TAFO MUNICIPAL ASSEMBLY	**Scale:** 1:100	
Drawing Title: ELEVATION	**Location :** OLD TAFO	**Designed by:** WORKS DEPARTMENT(O.T.M.A)	**SHEET No.** 12
	Date: 2026	**Drawn:** MR. TUFFOUR	

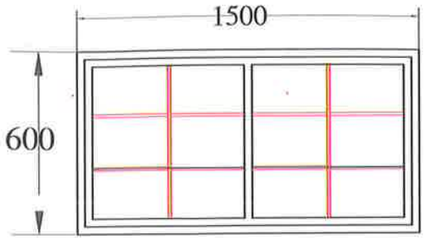


W1 DOUBLE BAY ALUMINIUM FRAME WITH GLASS WINDOW
(QTY 02)

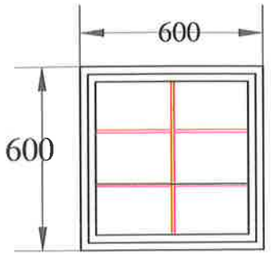


W1 DOUBLE BAY ALUMINIUM FRAME WITH GLASS WINDOW
(QTY 16)

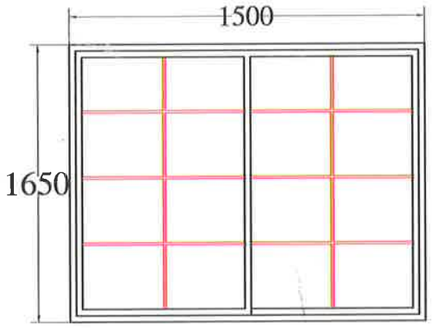


W2 DOUBLE BAY ALUMINIUM FRAME WITH GLASS WINDOW
(QTY 68)

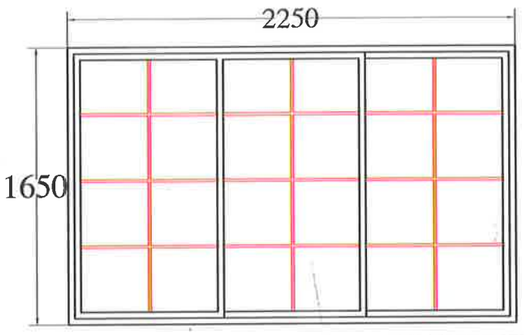


W3 DOUBLE BAY ALUMINIUM FRAME WITH GLASS WINDOW
(QTY 05)

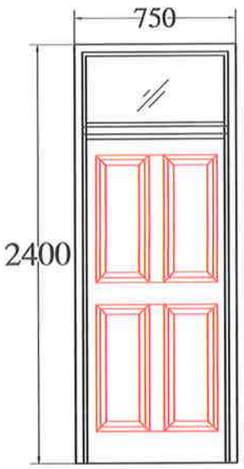

D1 WOOD PANEL DOOR (QTY 34)

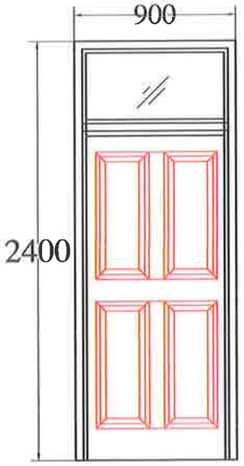


D2 WOOD PANEL DOOR (QTY 34)

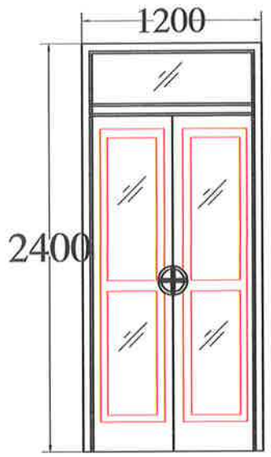


D2 DOUBLE ALUMININIUM & GLASS DOOR
(QTY 09)

GHANA INSTITUTE OF ARCHITECTS
Reg. No. 917 GIA Founded 1961
Date: 01/01/26
POLYCARPIA BLAWKSON AGIA

Project : CONSTRUCTION OF 1NO. 2-STOREY OFFICE COMPLEX FOR FIRE SERVICE , AMBULANCE SERVICE, LEGAL AID & OTHERS.	**Client:** OLD TAFO MUNICIPAL ASSEMBLY	**Scale:** 1:50
	Location : OLD TAFO	**Designed by:** WORKS DEPARTMENT(O.T.M.A)
Drawing Title: DOORS & WINDOWS SCHEDULES	**Date:** 2026	**Drawn:** MR. TUFFOUR
		SHEET No. 13

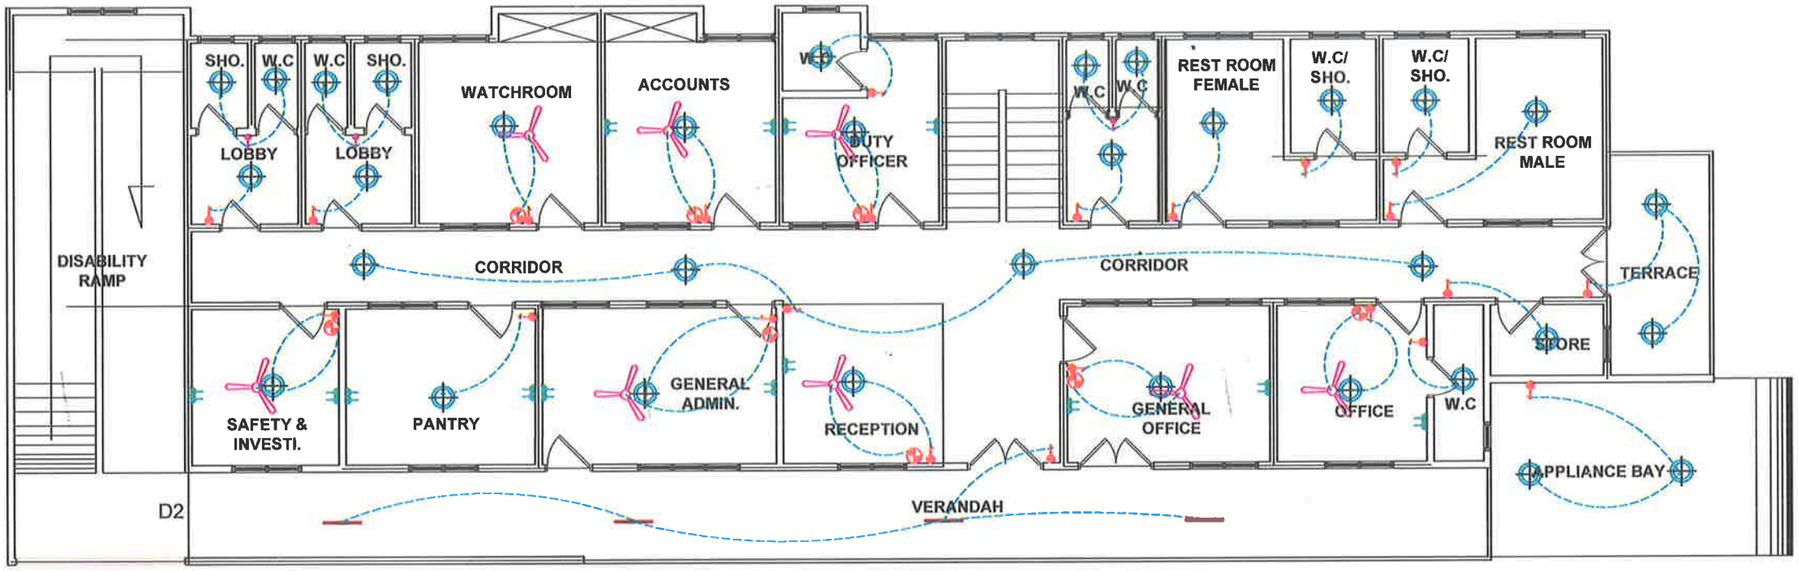

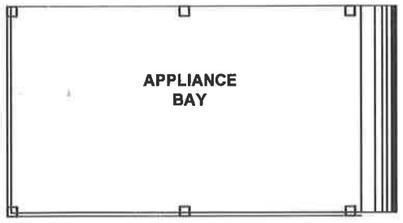


symbol	description
	flourescent tube
	filament light
	1 way 1- gang switch
	1 way 2- gang switch
	13 amp single switch socket outlet
	15 amp twin switch socket outlet
	750mm sweep ceiling fan
AU	Air condition Unit
	sweep ceiling fan regulator
T.V	television antenna outlet
	main distribution board
M	meter board for E.C.G

GROUND FLOOR PLAN
ELECTRICAL LAYOUT

GHANA INSTITUTE OF ARCHITECTS Reg. No. 917 GIA Founded 1962 Date: 07/04/26 POLYCARP ABLANKSON AGIA

Project : CONSTRUCTION OF 1NO. 2-STOREY OFFICE COMPLEX FOR FIRE SERVICE , AMBULANCE SERVICE, LEGAL AID & OTHERS.	**Client:** OLD TAFO MUNICIPAL ASSEMBLY	**Scale:** 1:100
	Location : OLD TAFO	**Designed by:** WORKS DEPARTMENT(O.T.M.A)
Drawing Title: GROUND FLOOR ELECTRICAL LAYOUT	**Date:** 2026	**Drawn:** MR. TUFFOUR
		SHEET No. 14

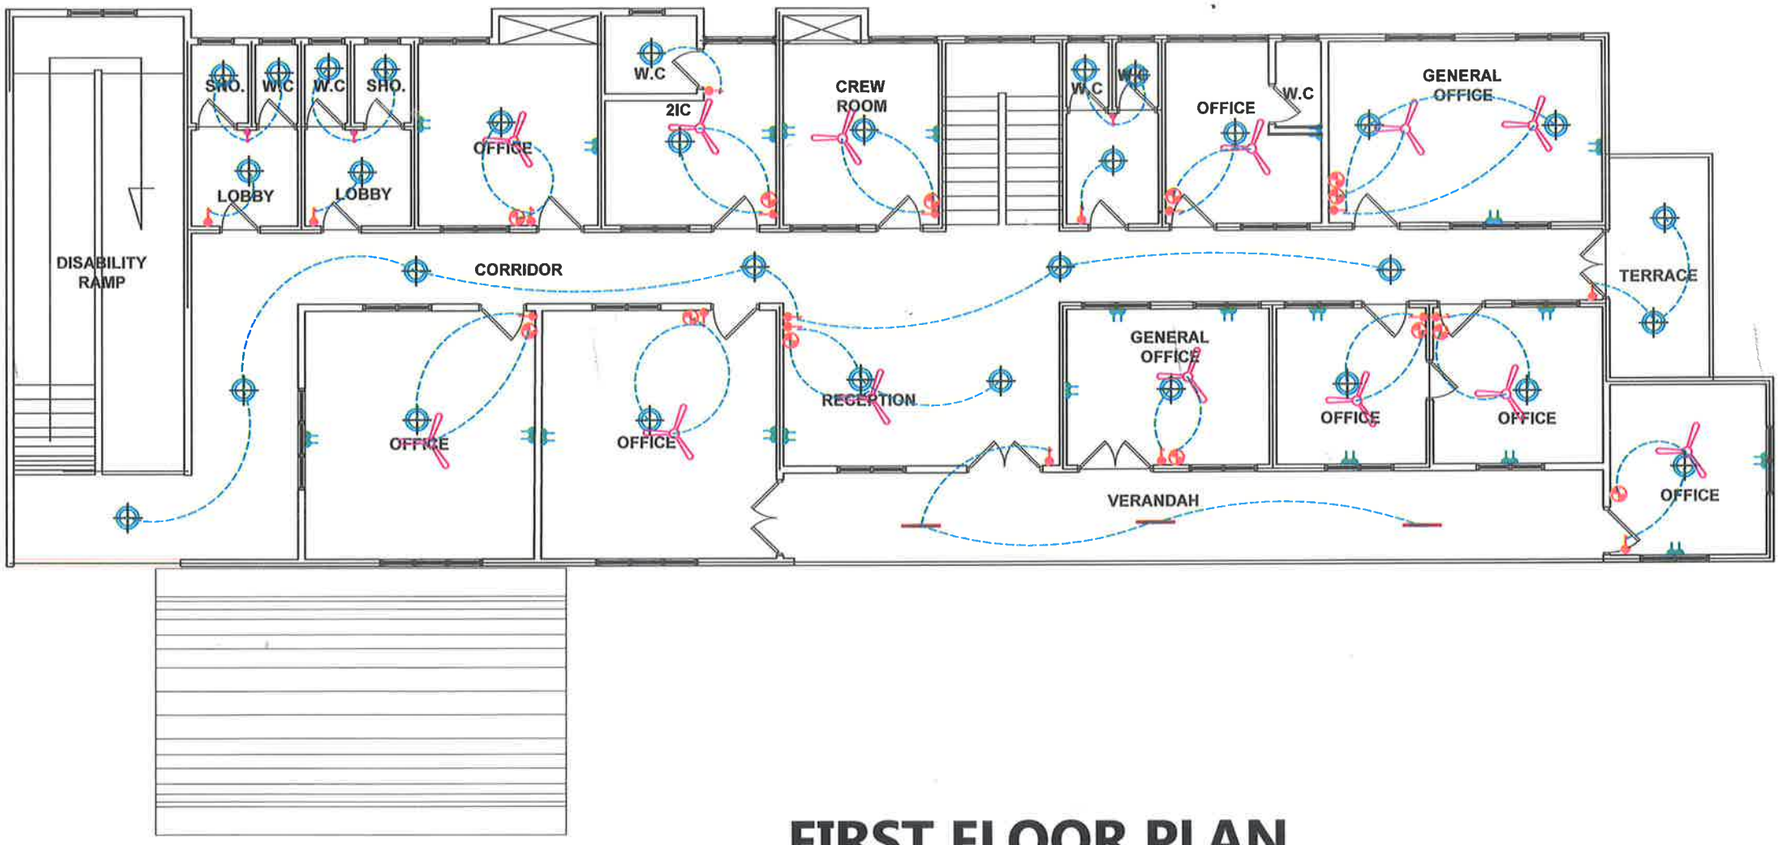


symbol	description
	flourescent tube
	filament light
	1 way 1- gang switch
	1 way 2- gang switch
	13 amp single switch socket outlet
	15 amp twin switch socket outlet
	750mm sweep ceiling fan
AU	Air condition Unit
	sweep ceiling fan regulator
T.V	television antenna outlet
	main distribution board
M	meter board for E.C.G

FIRST FLOOR PLAN
ELECTRICAL LAYOUT

GHANA INSTITUTE OF ARCHITECTS
Reg. No. 917 GIA Date:
Founded 1962
POLYCARPIA BLANKSON, AGIA

Project : CONSTRUCTION OF 1NO. 2-STOREY OFFICE COMPLEX FOR FIRE SERVICE , AMBULANCE SERVICE, LEGAL AID & OTHERS.	**Client:** OLD TAFO MUNICIPAL ASSEMBLY	**Scale:** 1:100
Drawing Title: FIRST FLOOR ELECTRICAL LAYOUT	**Location :** OLD TAFO **Date:** 2026	**Designed by:** WORKS DEPARTMENT(O.T.M.A) **Drawn:** MR. TUFFOUR
		SHEET No. 15

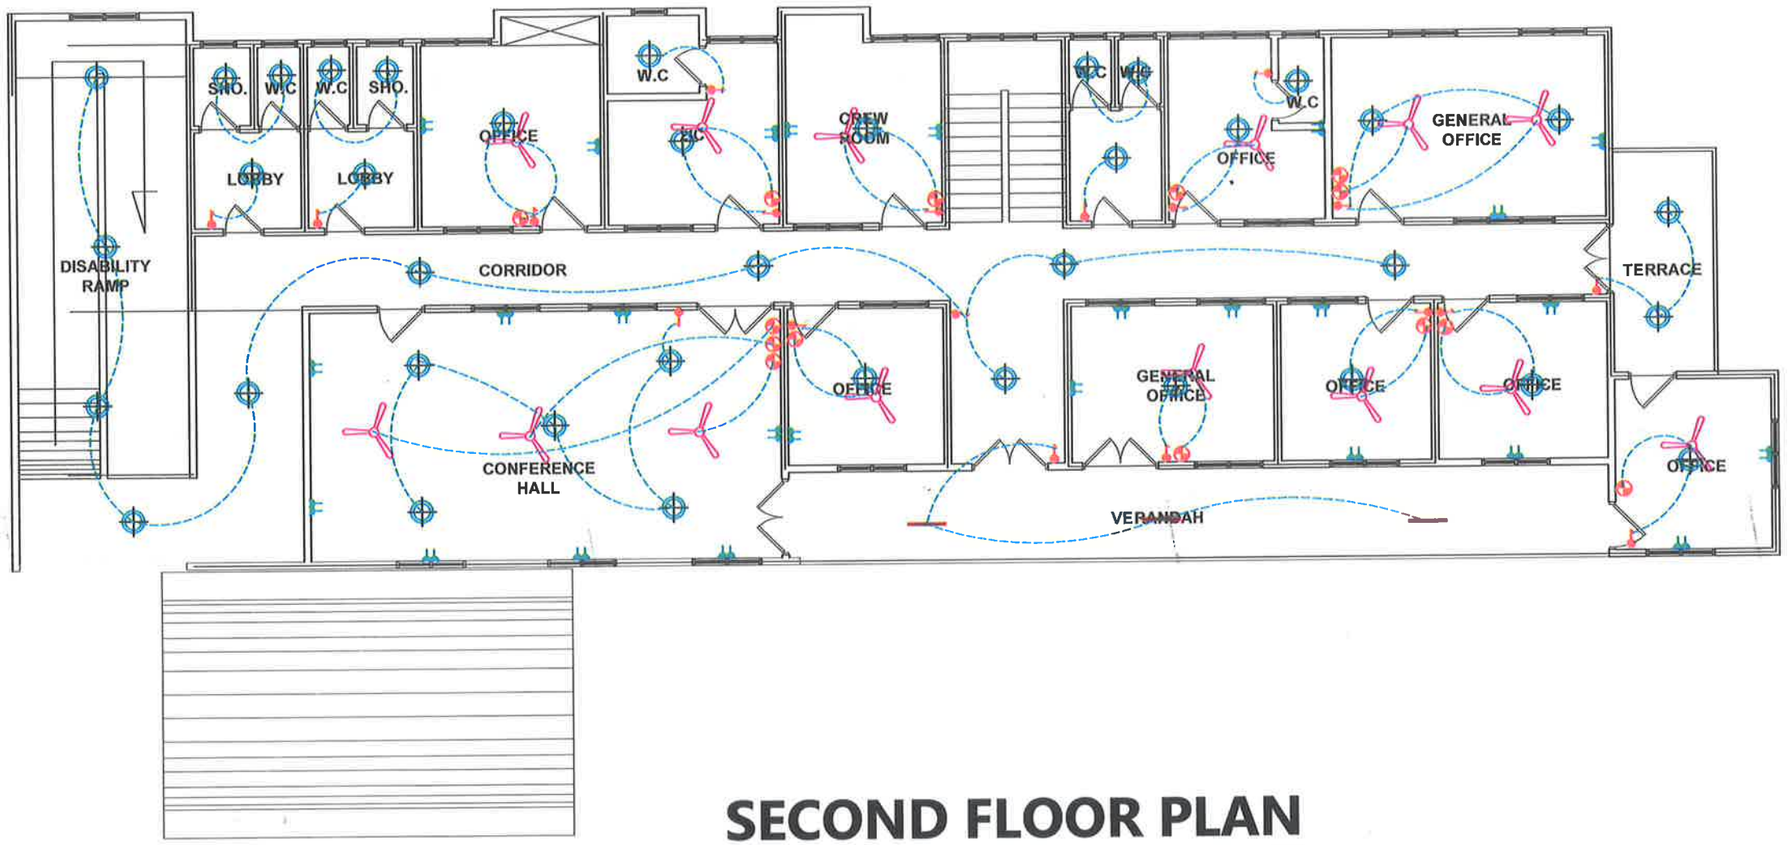



symbol	description
	flourescent tube
	filament light
	1 way 1- gang switch
	1 way 2- gang switch
	13 amp single switch socket outlet
	15 amp twin switch socket outlet
	750mm sweep ceiling fan
AU	Air condition Unit
	sweep ceiling fan regulator
T.V	television antenna outlet
	main distribution board
M	meter board for E.C.G

SECOND FLOOR PLAN
ELECTRICAL LAYOUT

GHANA INSTITUTE OF ARCHITECTS
Reg. No. 917 GIA Founded 1962
Date: 21/1/26
POLYCARPIA BLANKSON. AGIA

Project : CONSTRUCTION OF 1NO. 2-STOREY OFFICE COMPLEX FOR FIRE SERVICE , AMBULANCE SERVICE, LEGAL AID & OTHERS.	**Client:** OLD TAFO MUNICIPAL ASSEMBLY	**Scale:** 1:100
	Location : OLD TAFO	**Designed by:** WORKS DEPARTMENT(O.T.M.A)
Drawing Title: SECOND FLOOR ELECTRICAL LAYOUT	**Date:** 2026	**Drawn:** MR. TUFFOUR
		SHEET No. 16

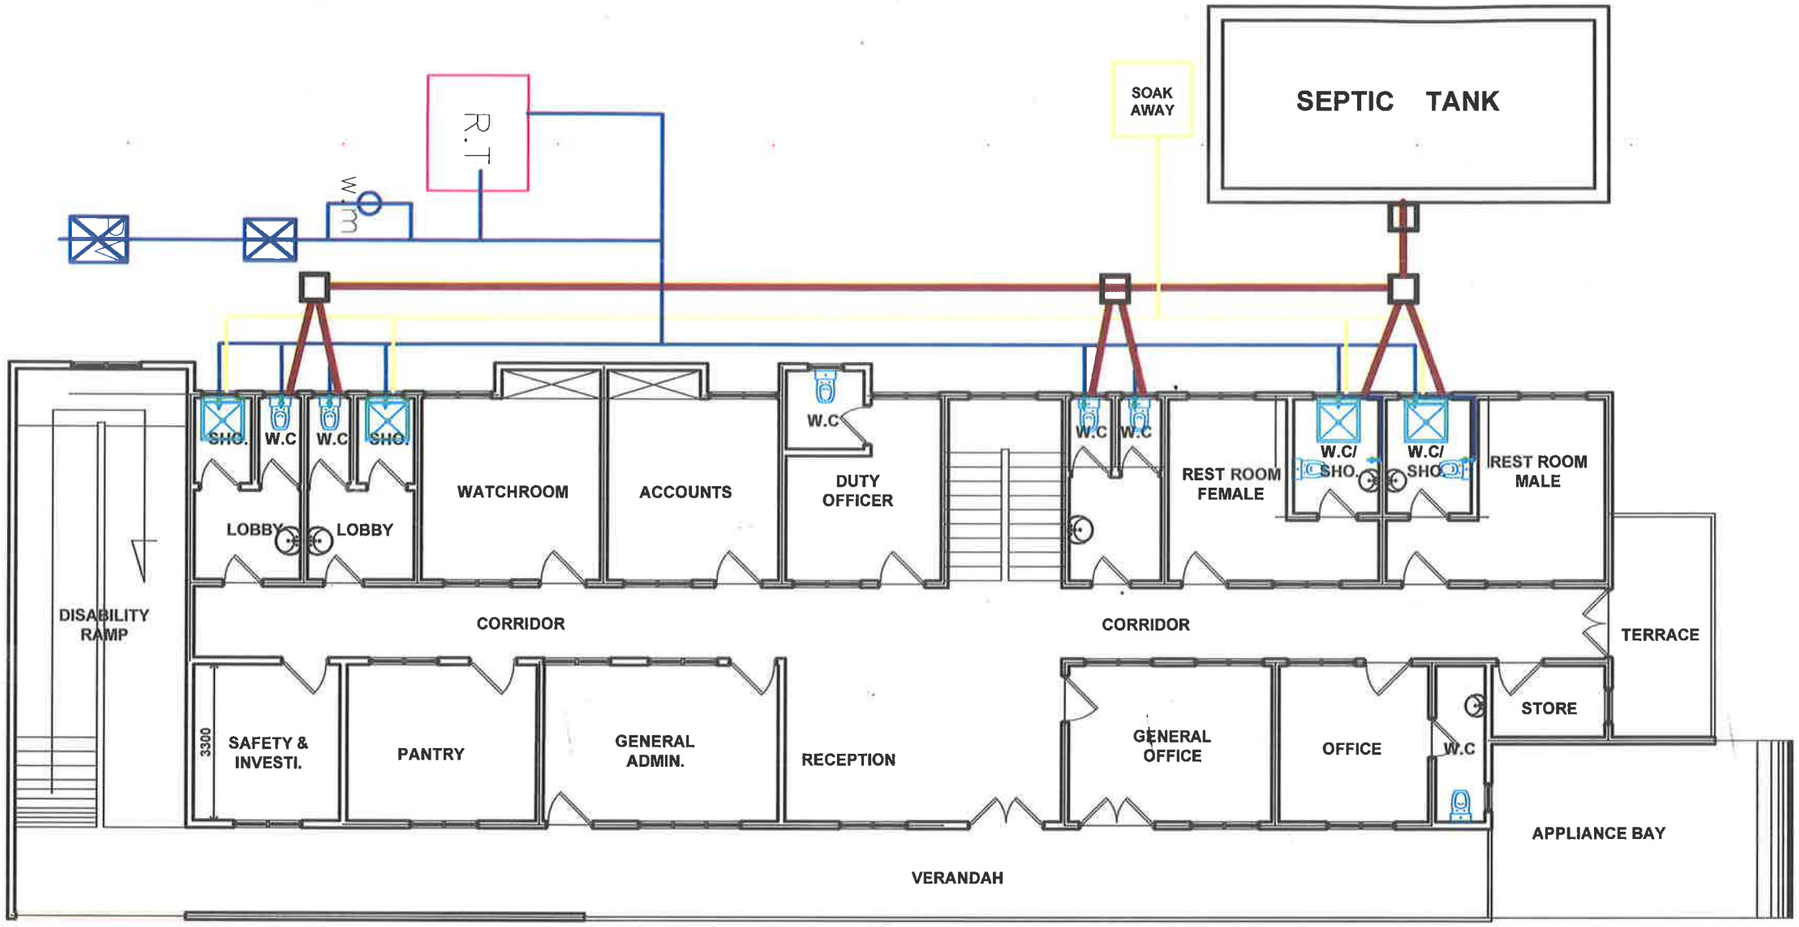

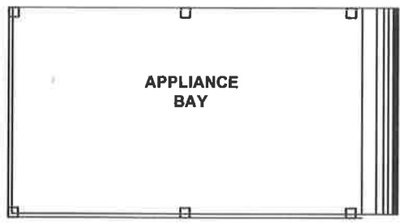


symbol	description
i.c	inspection chamber
r.t	reservior tank
S.C	stop cock
w.m	water meter
c.s.c	consumer stop cock
PV	Plug Valve
	100mm PVC soil pipe
	75mm PVC mains pipe
	75mm PVC waste pipe
nrv	non-return valve
S.T	septic tank
	25mm Service pipe
	kitchen sink
	water closet
	shower

GROUND FLOOR PLAN
PLUMBING LAYOUT

GHANA INSTITUTE OF ARCHITECTS Reg. No. 917 GIA Founded 1962 Date: 21/5/26 FOLVO AKPALU BLAWKSON AGM

Project : CONSTRUCTION OF 1NO. 2-STOREY OFFICE COMPLEX FOR FIRE SERVICE , AMBULANCE SERVICE, LEGAL AID & OTHERS.	**Client:** OLD TAFO MUNICIPAL ASSEMBLY	**Scale:** 1:100	
Drawing Title: GROUND FLOOR PLUMBING LAYOUT	**Location :** OLD TAFO	**Designed by:** WORKS DEPARTMENT(O.T.M.A)	**SHEET No.** 17
	Date: 2026	**Drawn:** MR. TUFFOUR	

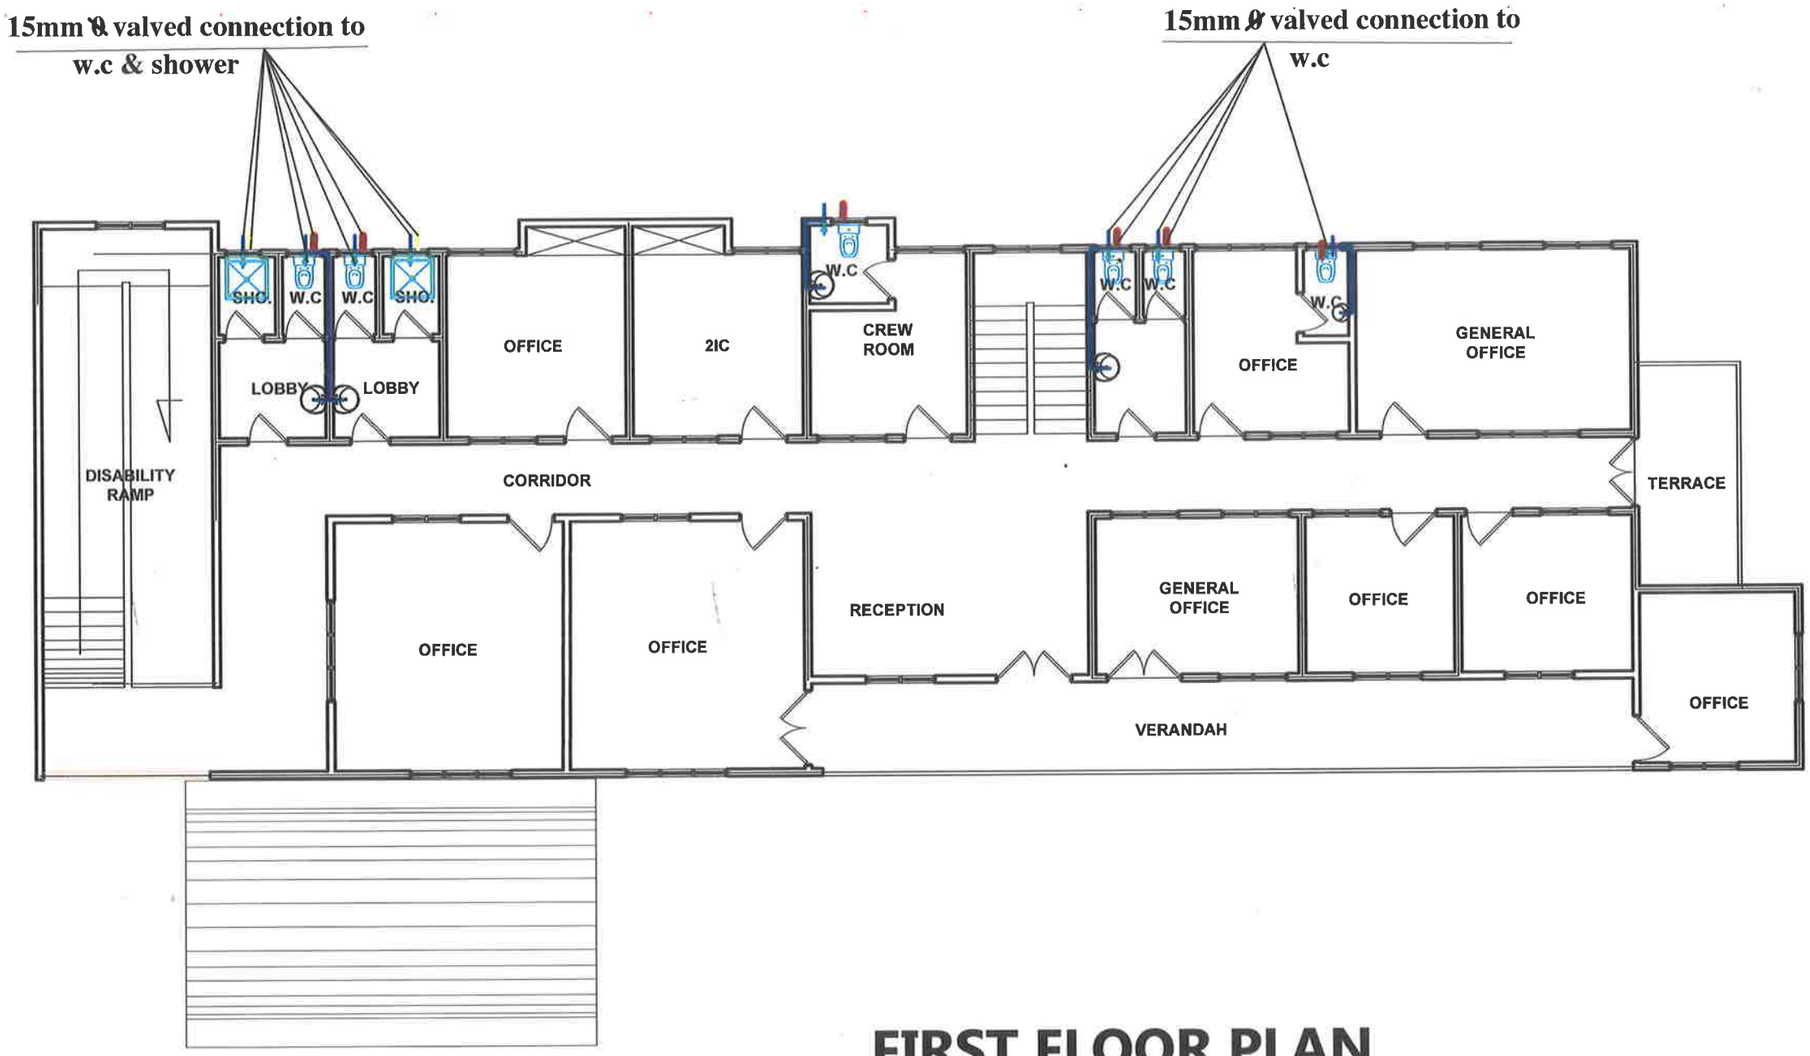


symbol	description
i.c	inspection chamber
r.t	reservior tank
S.C	stop cock
w.m	water meter
c.s.c	consumer stop cock
PV	Plug Valve
	100mm PVC soil pipe
	75mm PVC mains pipe
	75mm PVC waste pipe
nrv	non-return valve
S.T	septic tank
	25mm Service pipe
	kitchen sink
	water closet
	shower

FIRST FLOOR PLAN
PLUMBING LAYOUT

GHANA INSTITUTE OF ARCHITECTS Reg. No. 917 GIA Founded 1952 Date: 7/1/26 FOLYCARPIA BLANKSON (MRS)

Project : CONSTRUCTION OF 1NO. 2-STOREY OFFICE COMPLEX FOR FIRE SERVICE , AMBULANCE SERVICE, LEGAL AID & OTHERS.	**Client:** OLD TAFO MUNICIPAL ASSEMBLY	**Scale:** 1:100
Drawing Title: FIRST FLOOR PLUMBING LAYOUT	**Location :** OLD TAFO	**Designed by:** WORKS DEPARTMENT(O.T.M.A)
	Date: 2026	**Drawn:** MR. TUFFOUR
		SHEET No. 18

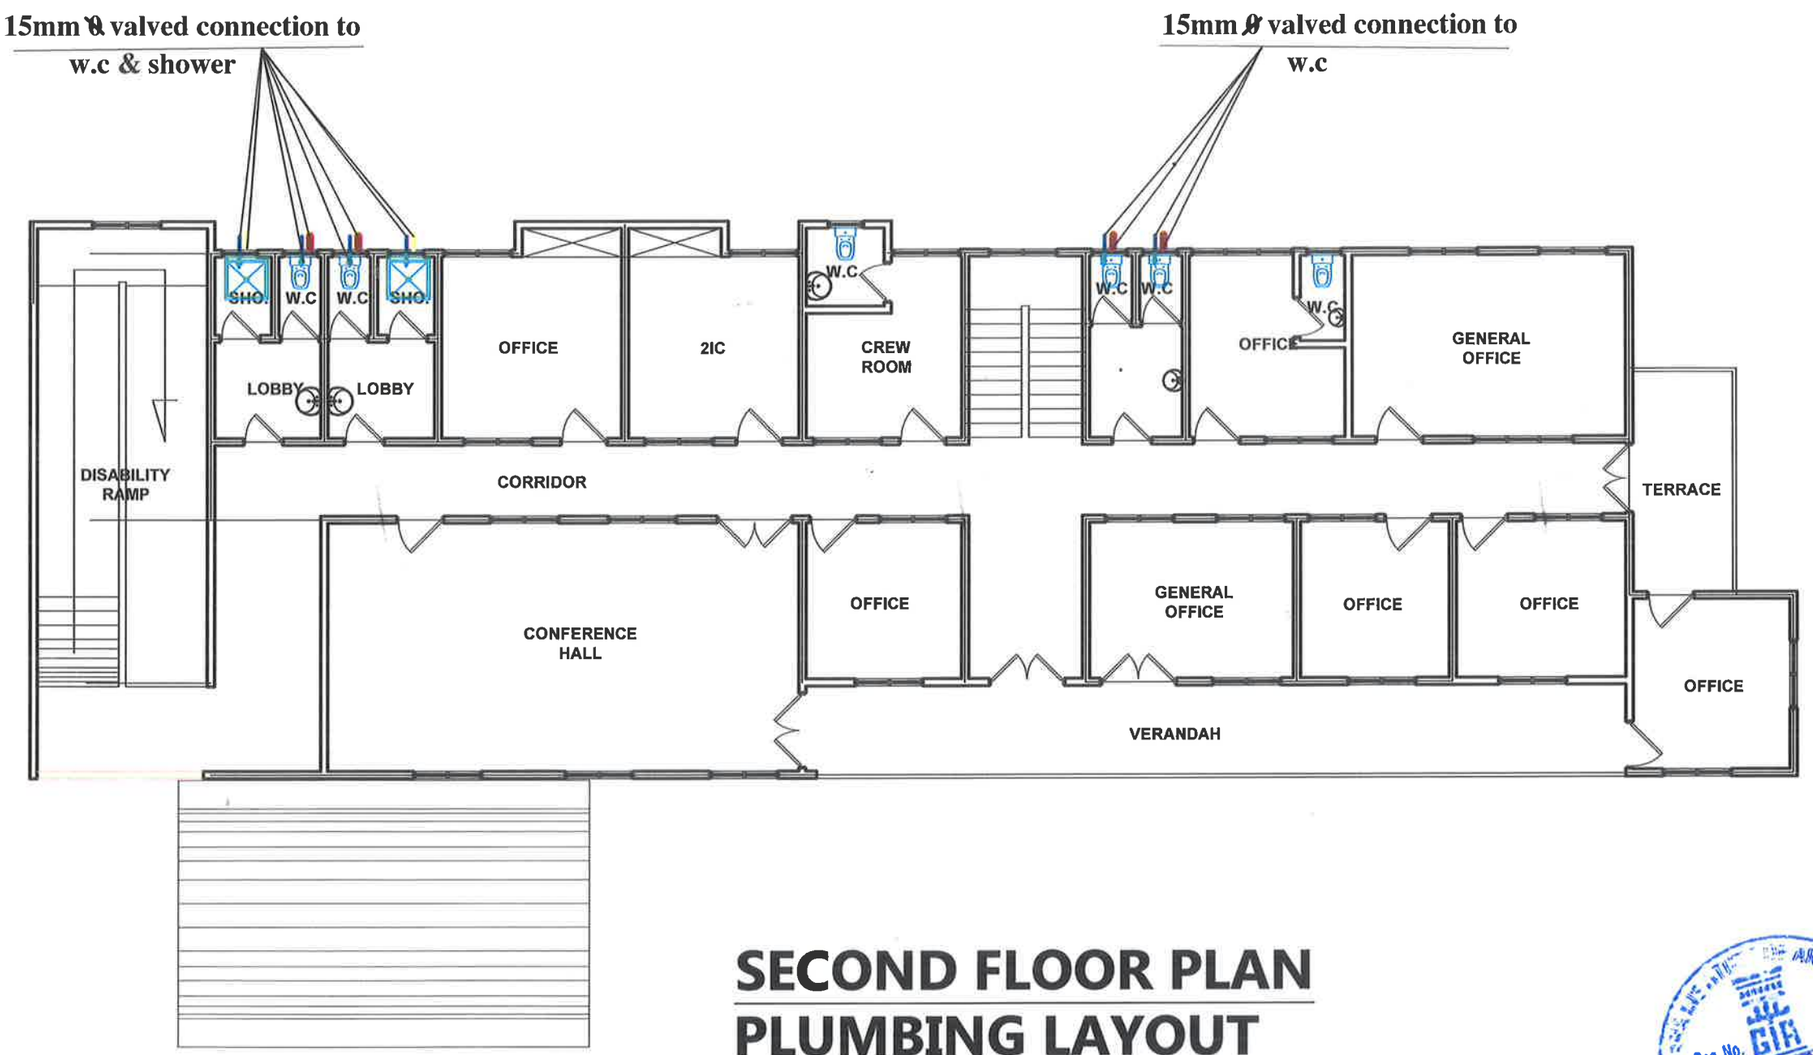


symbol	description
i.c	inspection chamber
r.t	reservior tank
s.c	stop cock
w.m	water meter
c.s.c	consumer stop cock
PV	Plug Valve
	100mm PVC soil pipe
	75mm PVC mains pipe
	75mm PVC waste pipe
nrv	non-return valve
S.T	septic tank
	25mm Service pipe
	kitchen sink
	water closet
	shower


SECOND FLOOR PLAN
PLUMBING LAYOUT

GIA Reg. No. 917 Founded 1962 Date: 01/26 POLYCARPIA BLANKSON AGIA

Project : CONSTRUCTION OF 1NO. 2-STOREY OFFICE COMPLEX FOR FIRE SERVICE , AMBULANCE SERVICE, LEGAL AID & OTHERS.	**Client:** OLD TAFO MUNICIPAL ASSEMBLY	**Scale:** 1:100
	Location : OLD TAFO	**Designed by:** WORKS DEPARTMENT(O.T.M.A)
Drawing Title: SECOND FLOOR PLUMBING LAYOUT	**Date:** 2026	**Drawn:** MR. TUFFOUR
		SHEET No. 19

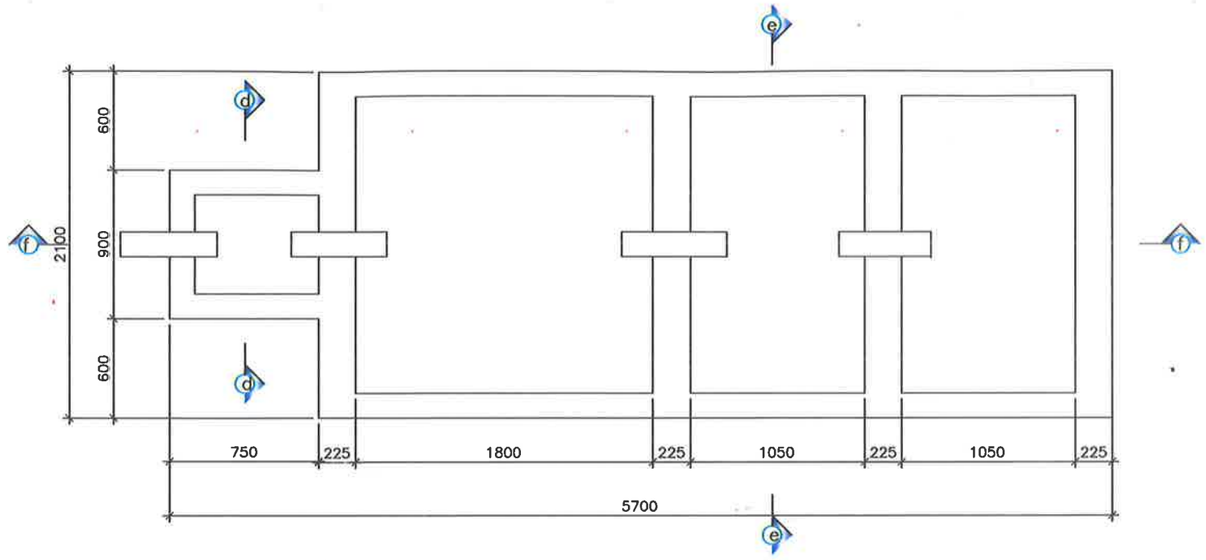


Plan Of Septic Tank

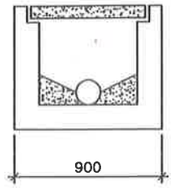


Sec. D - D

hardcore filling

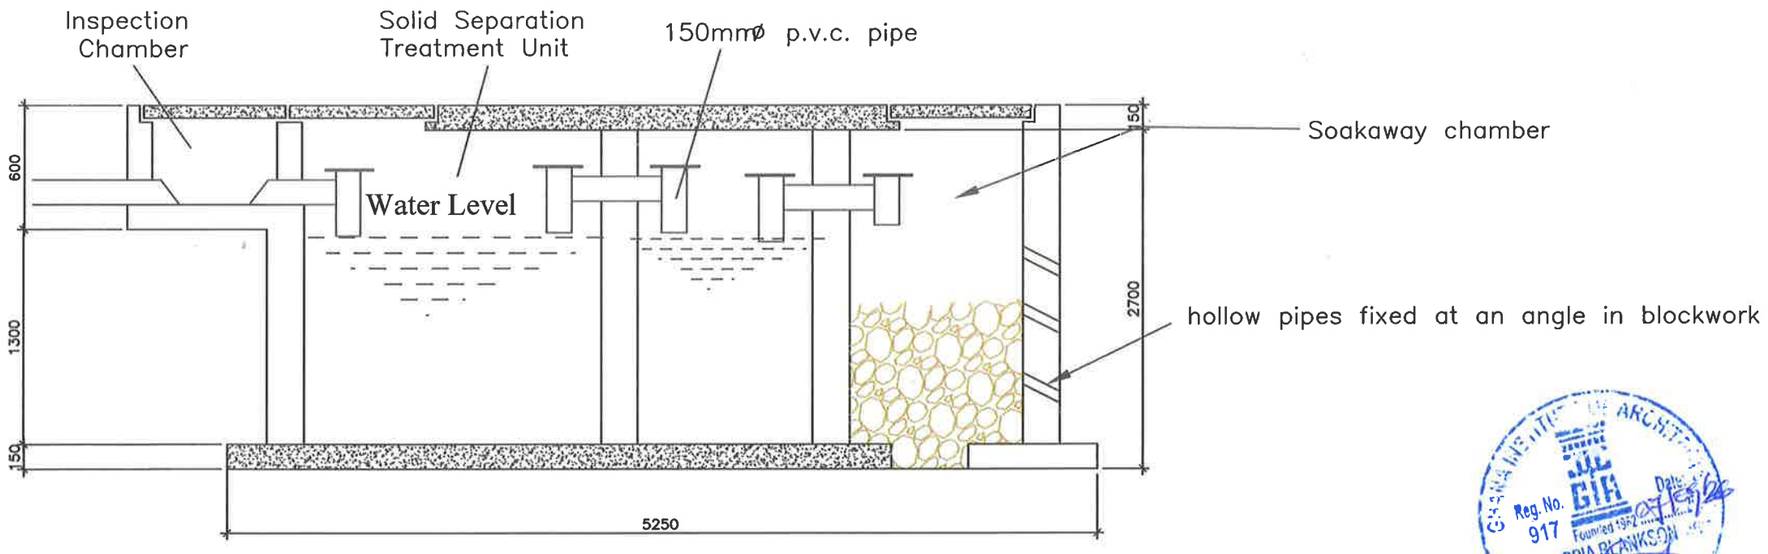

Section F-F

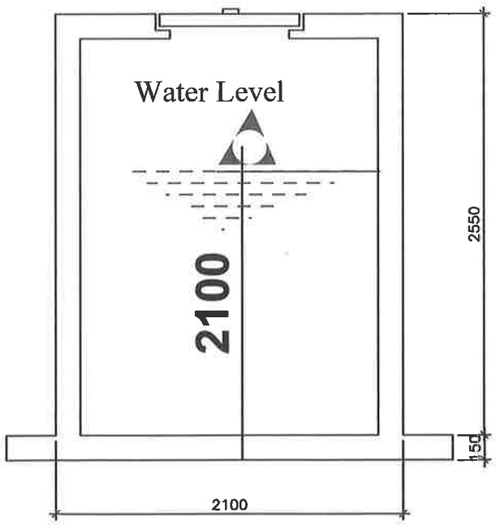

Section E - E

Project : CONSTRUCTION OF 1NO. 2-STOREY OFFICE COMPLEX FOR FIRE SERVICE , AMBULANCE SERVICE, LEGAL AID & OTHERS.	**Client:** OLD TAFO MUNICIPAL ASSEMBLY	**Scale:** 1:100
	Location : OLD TAFO	**Designed by:** WORKS DEPARTMENT(O.T.M.A)
Drawing Title: SEPTIC TANK DETAILS	**Date:** 2026	**Drawn:** MR. TUFFOUR

SHEET No. 20