



FRONT ELEVATION

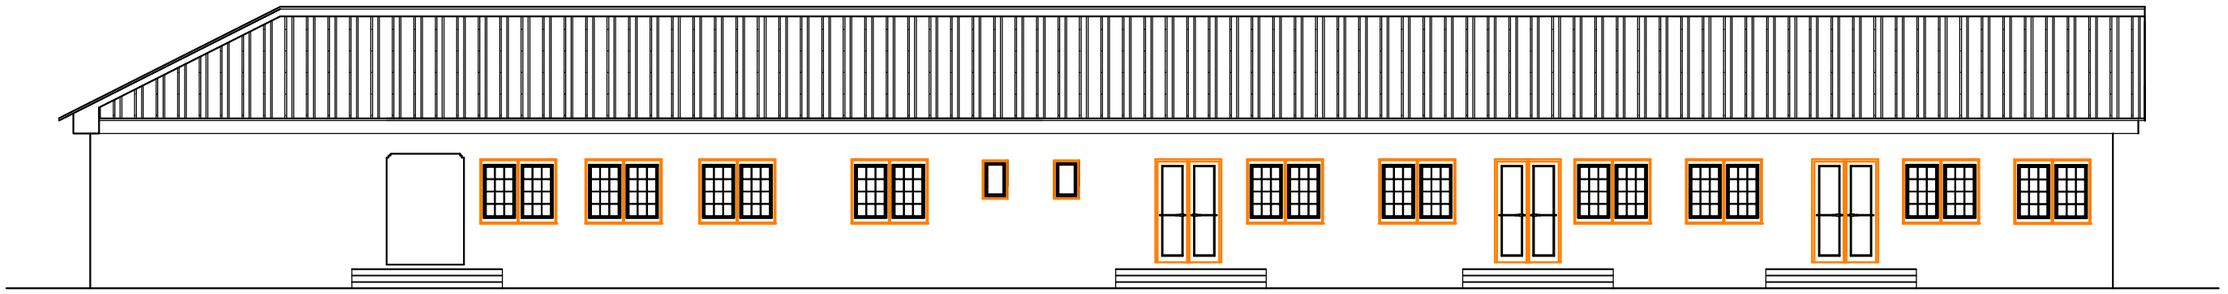

REAR ELEVATION

| NOTE | | Approved By: | Architect: |
|---|---|---|---|
| 1.DO NOT SCALE FROM DRAWING.<br>2.WHEN IN DOUBT CONSULT DESIGNER.<br>3.FIGURED DIMENSIONS TO BE WORKED WITH. |  | | |

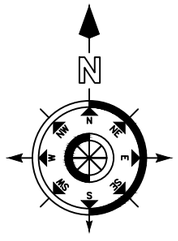

Client:
JOMORO MUNICIPAL ASSEMBLY

**Purpose:**
CIVIC USE

Project:
A PROPOSED 6 UNIT CLASSROOM BLOCK

**DATE :**
OCTOBER 2025

Description:
ELEVATIONS

Scale:
1 : 100

DESIGNED:
ING.WISDOM AHIAWORDZI
CONTACT: 0547666776

DRAWN:
MR.DIVINE ASANTE
CONTACT: 0557828955

Location:
GYEGYEKROM

Sheet No:
07