


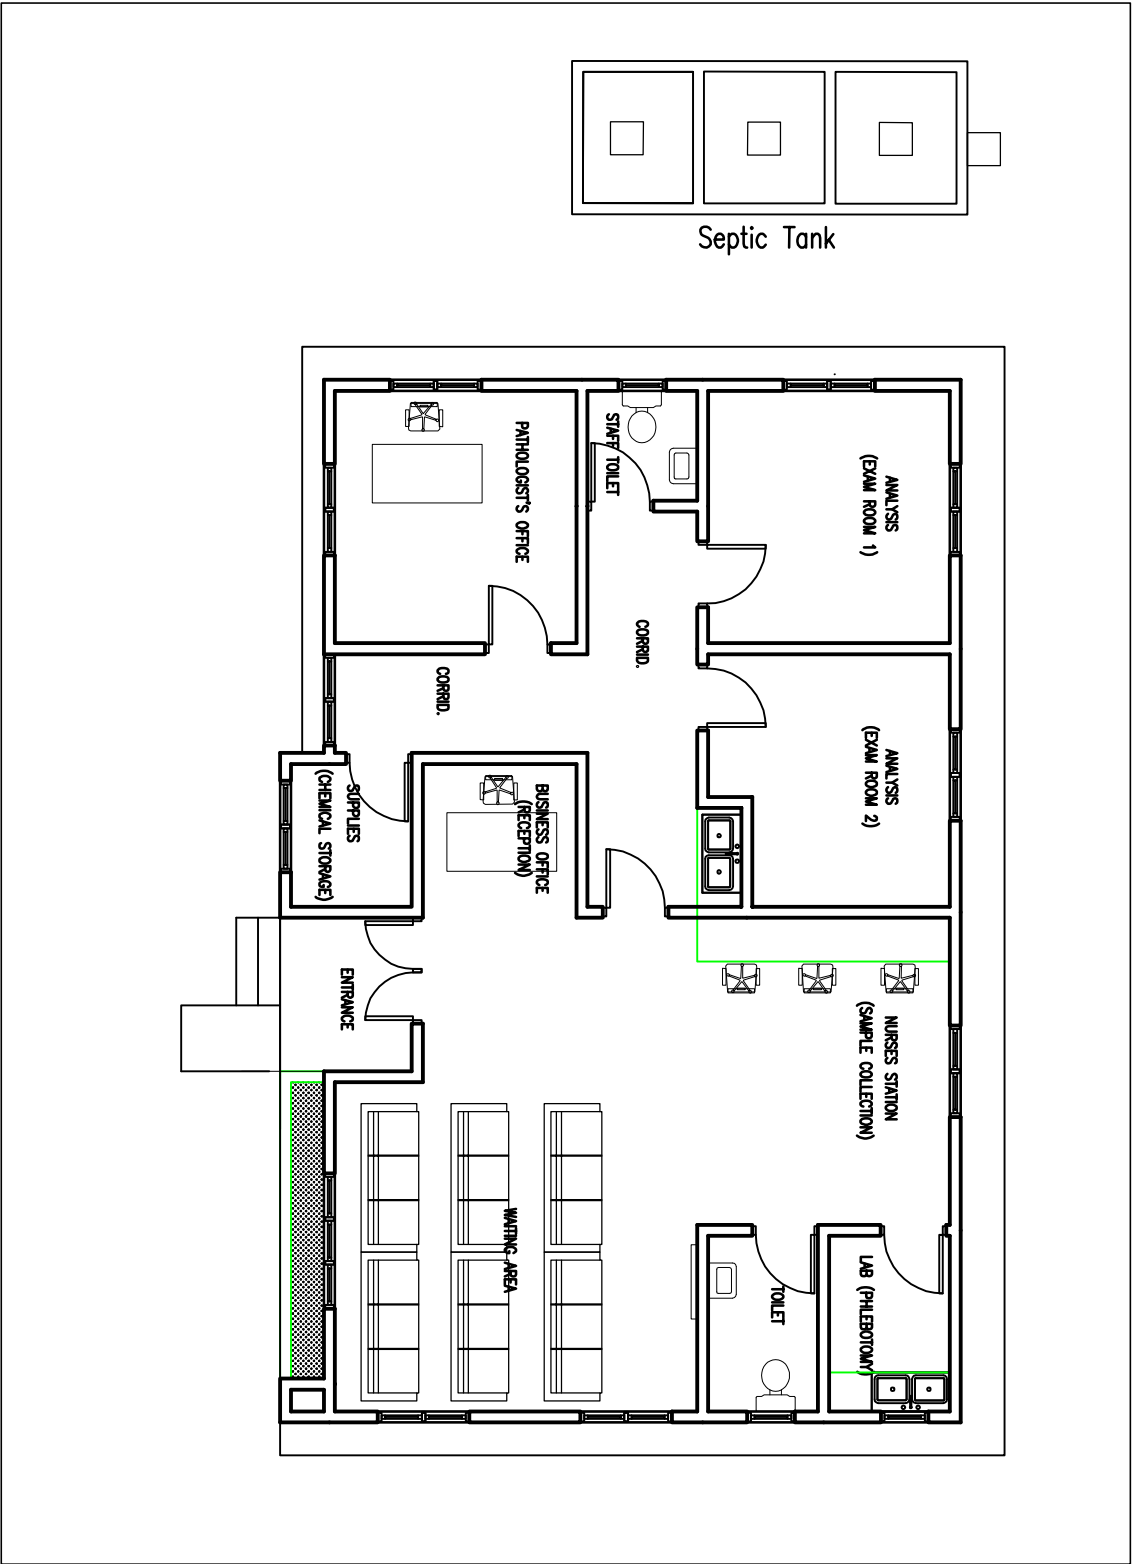

BLOCK PLAN

|                                                          |                |
|----------------------------------------------------------|----------------|
| AKATSI SOUTH MUNICIPAL<br>ASSEMBLY<br>P.O BOX 55, AKATSI |                |
| PROJECT : <b>PROPOSED MEDICAL LABORATORY</b>             |                |
| SHEET TITLE :                                            |                |
| BLOCK PLAN                                               |                |
| SCALE                                                    | 1:100          |
| DATE                                                     | APRIL, 2025    |
| DESIGNED BY                                              | ENG. D.Y. GIDI |
| DRAWN BY                                                 | ENG. D.Y. GIDI |
| CHECKED BY                                               | M.W.E.         |
| DRAWING NUMBER                                           | ASMA/ML/001    |