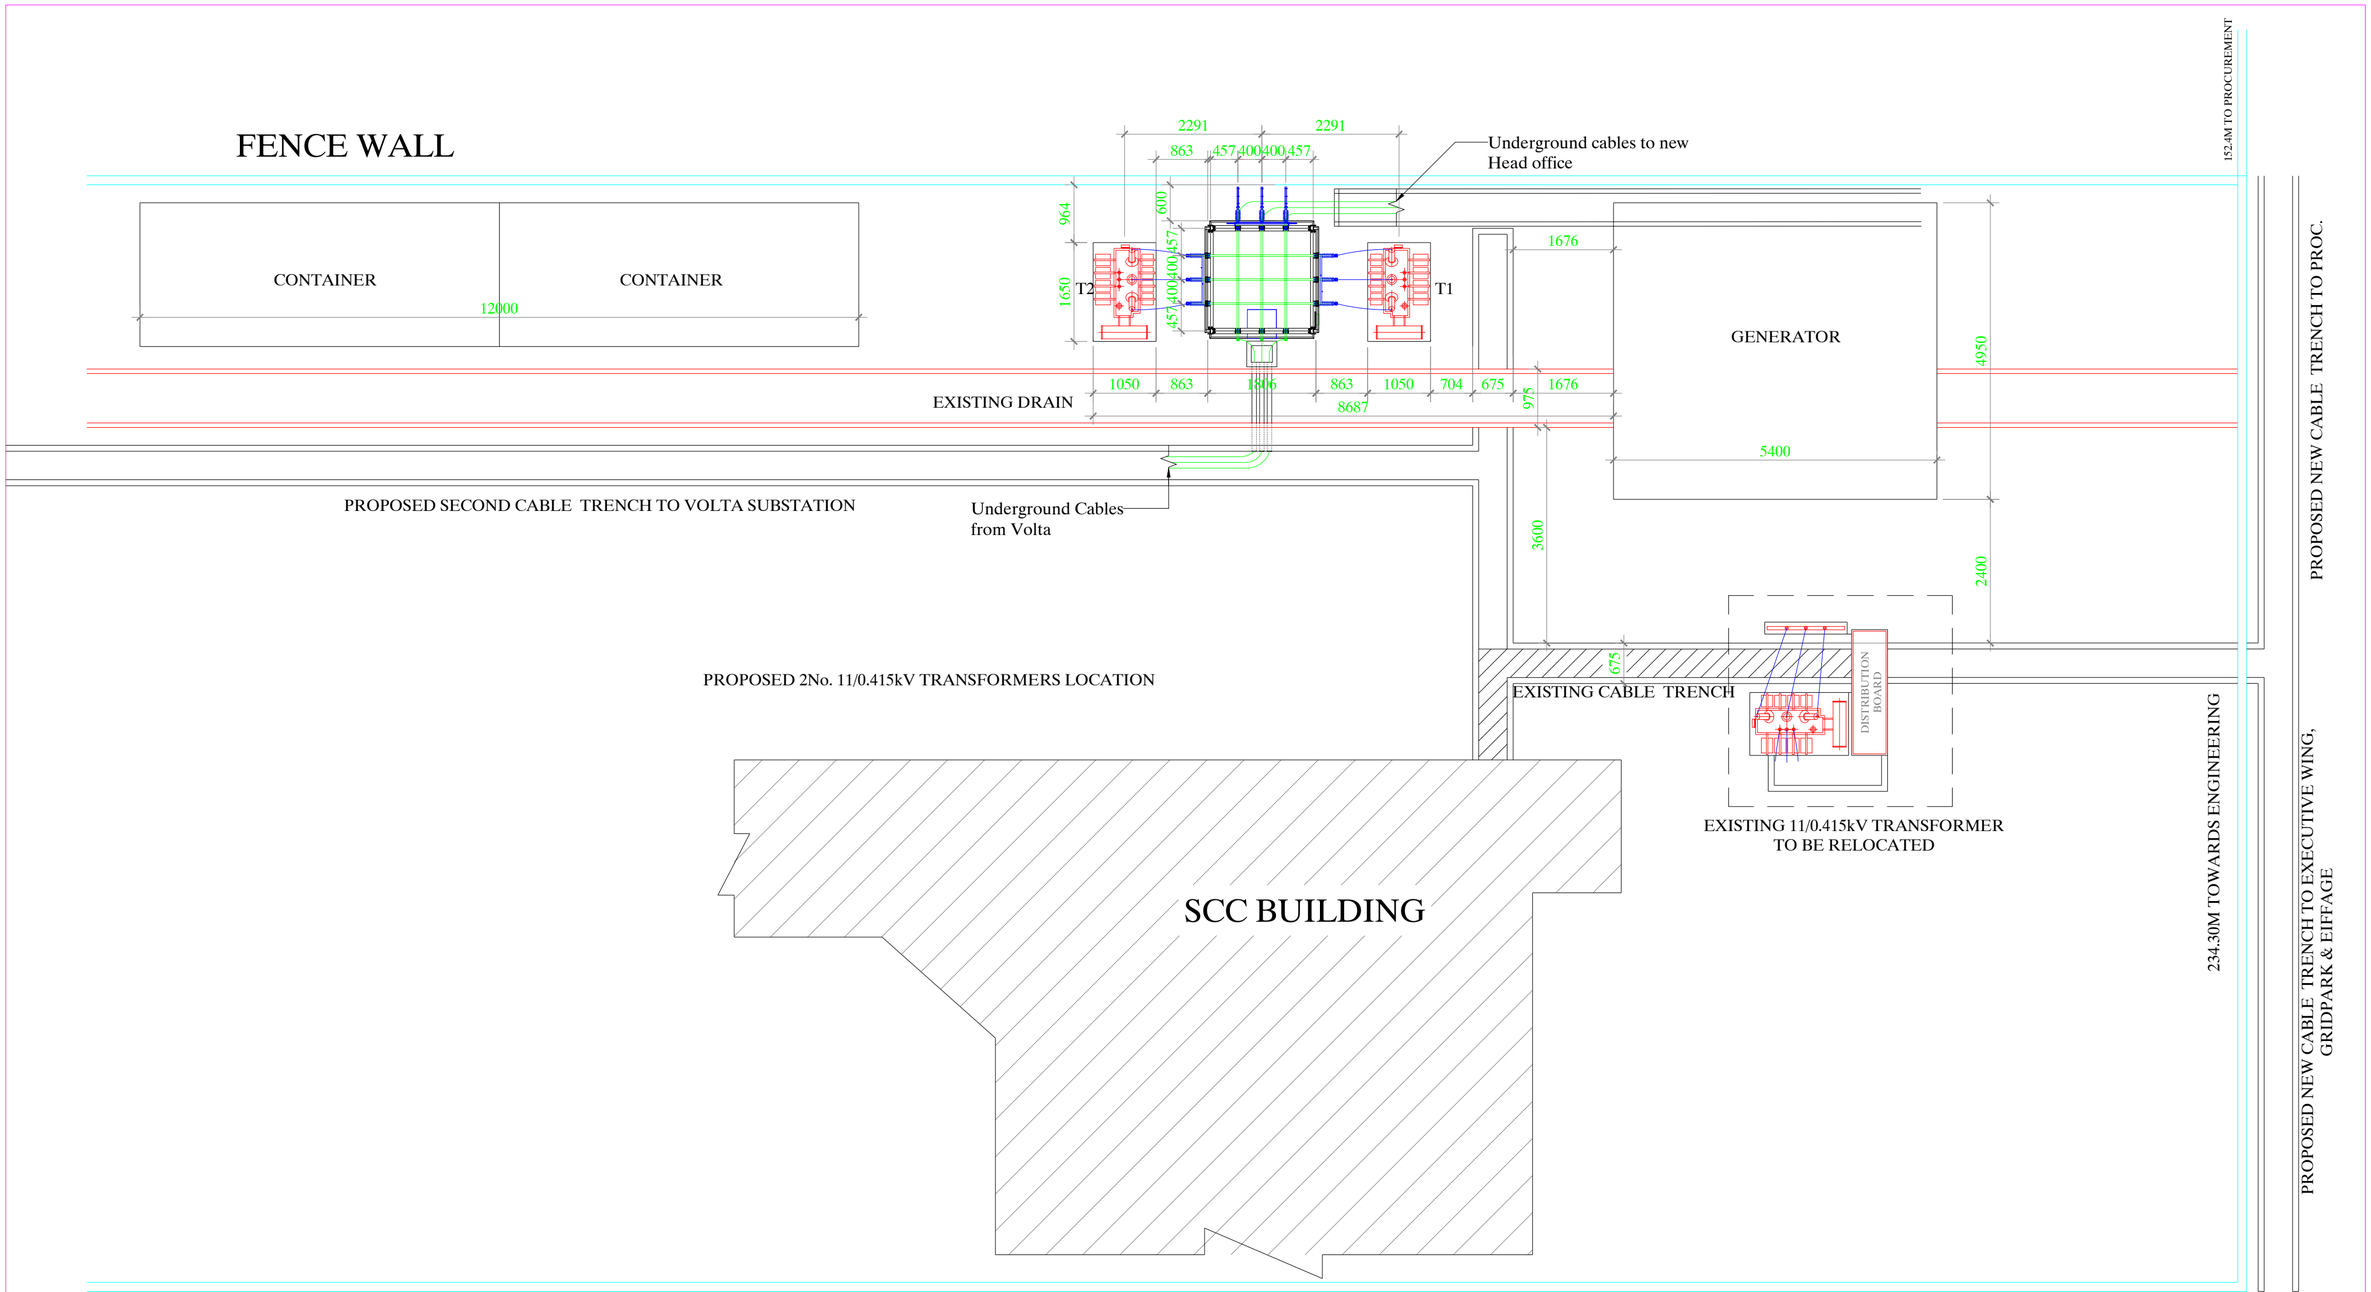


FOR APPROVAL
FOR CONSTRUCTION
FOR TENDERING ONLY

REVISION HISTORY

REV. BY	REV. NO	REV. DATE	DESCRIPTION

APPROVED BY
DIRECTOR OF ENGINEERING PLANNING & DESIGN

THIS DRAWING IS THE PROPERTY OF GHANA
GRID COMPANY LTD. AND IS NOT TO BE COPIED
OR USED WITHOUT ITS WRITTEN PERMISSION

DATE	JUNE, 2025
SCALE	1:100
DRAWN BY	ERIC L. LAMPTEY
DESIGNED BY	KELVIN JOJO ESSIENYI
SUPPERVISED BY	IDDRISU AKUMBANGE
CHECKED BY	MARTIN AZANE KODJO

PROJECT:
PROPOSED SECOND 11.5/0.415kV TRANSFORMER

TITLE :
PLAN & SECTION

Ghana Grid Company Ltd
P.O Box CS 7979, Tema,Ghana
Tel:0303 304818 /0303 310310
Fax :0303 676180 /0303 303327
Email: gridco@gridcogh.com,web:www.gridco.com

GRIDCo
Backbone to Power Delivery

sheet size	Drawing no	sheet	Rev
A3		01/01	xx