

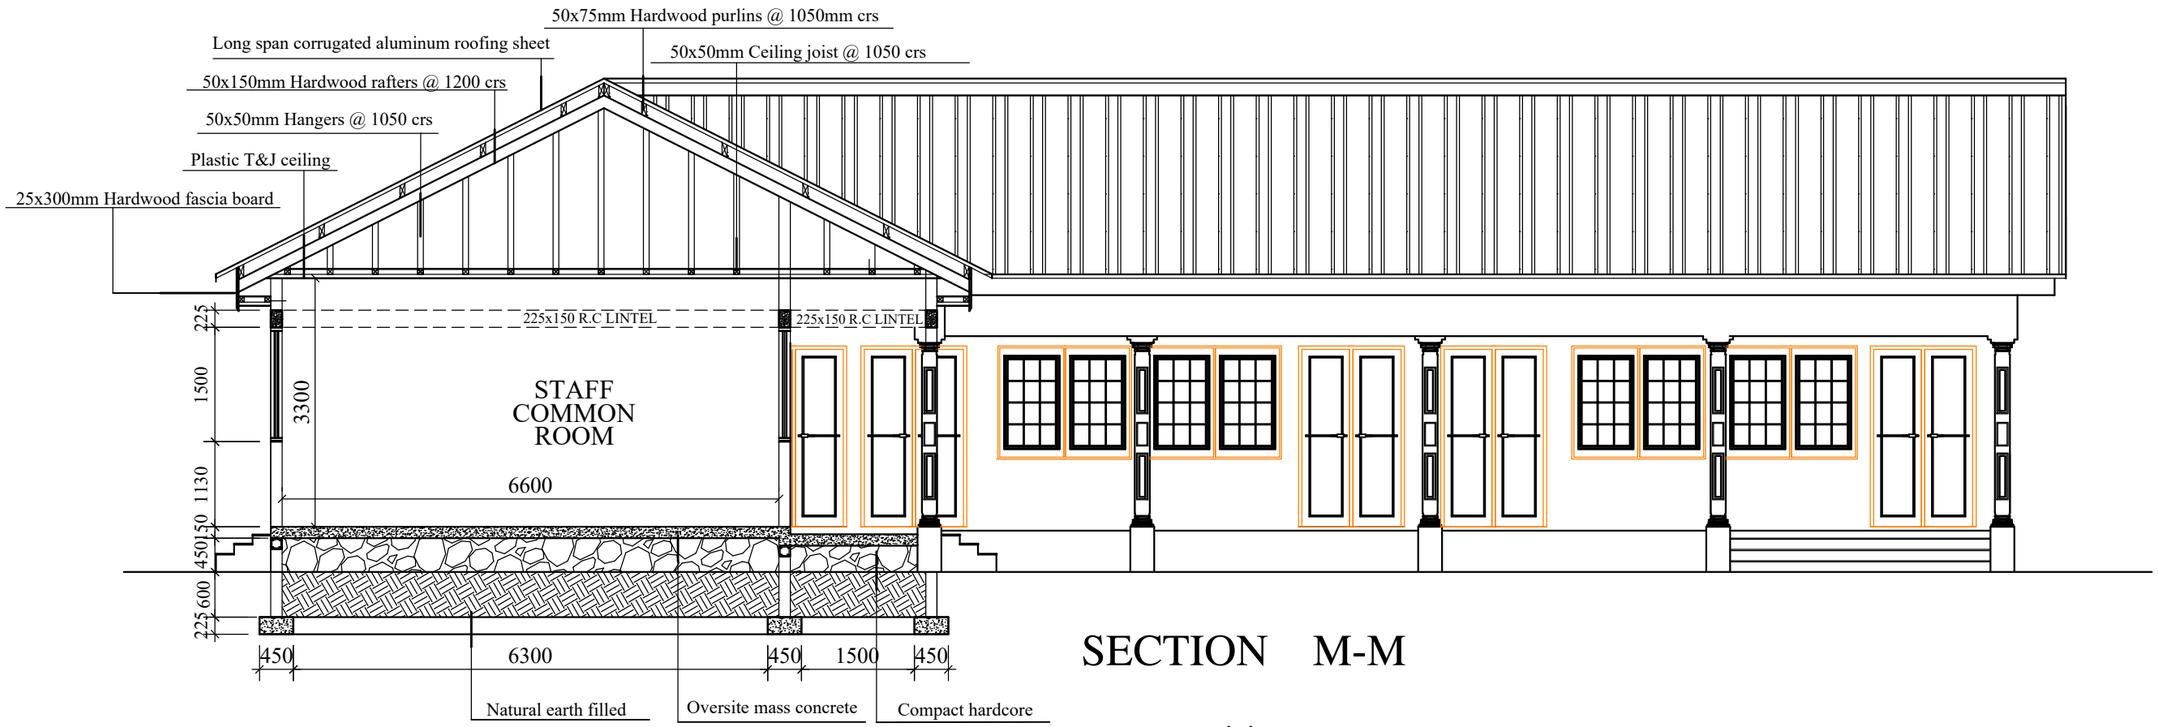



SECTION M-M

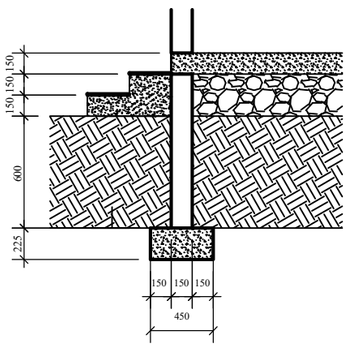


Details A-A

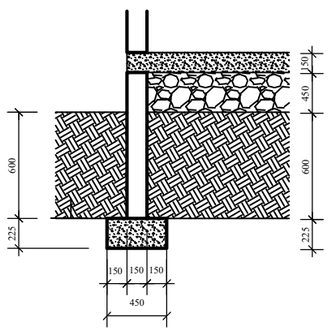

Details B-B

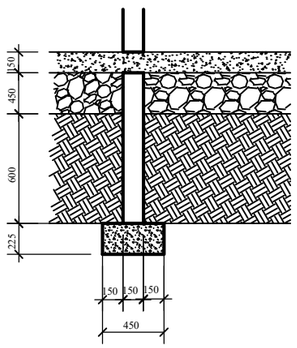


Details C-C

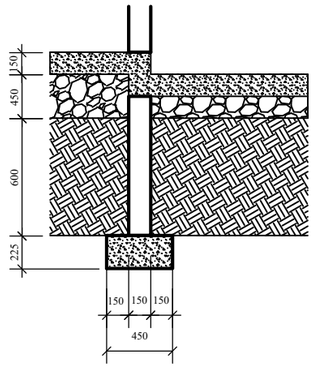

Details D-D

NOTE

1.DO NOT SCALE FROM DRAWING.
2.WHEN IN DOUBT CONSULT DESIGNER.
3.FIGURED DIMENSIONS TO BE WORKED WITH.

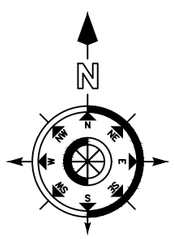

Approved By:

Architect:

Purpose: CIVIC USE

DATE : OCTOBER 2025

DESIGNED: ING.WISDOM AHIAWORDZI
CONTACT: 0547666776

DRAWN: MR.DIVINE ASANTE
CONTACT: 0557828955

Client: JOMORO MUNICIPAL ASSEMBLY

Project: A PROPOSED 6 UNIT CLASSROOM BLOCK

Description: SECTION

Scale: 1 : 100

Location: GYEGYEKROM

Sheet No: 09