

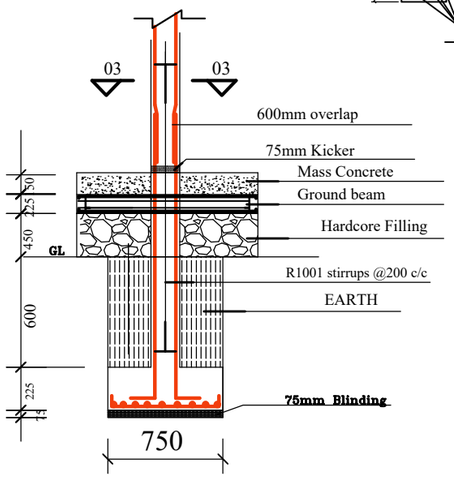



COLUMN BASE DETAILS- C1

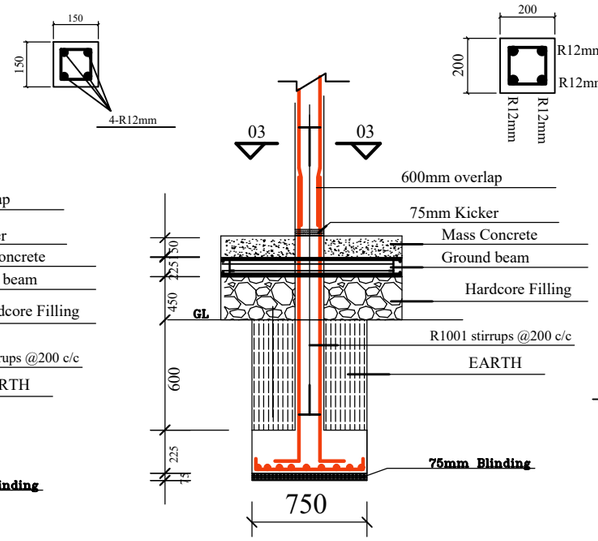


COLUMN BASE DETAILS- C2

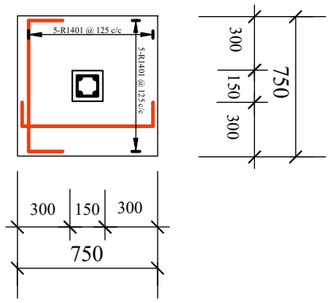


DETAILS OF COL. C1

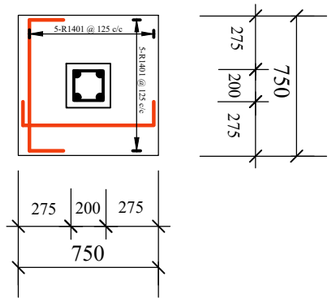


DETAILS OF COL. C2

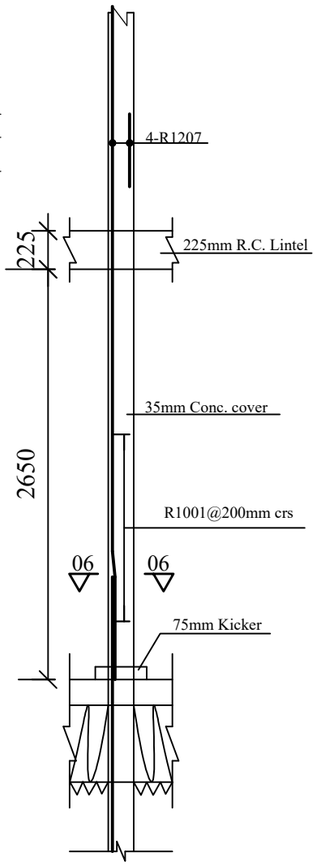


DETAILS OF COLUMN C1

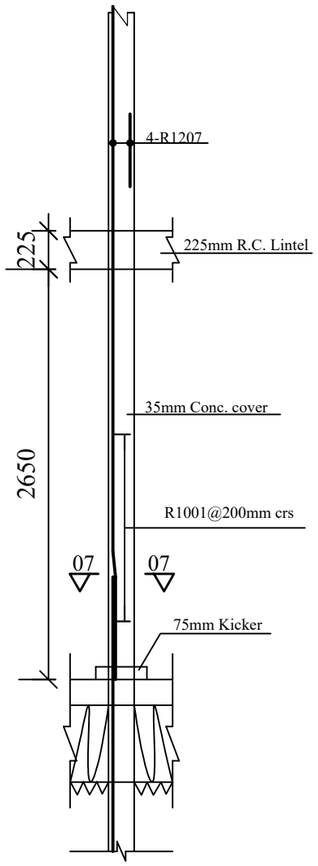


DETAILS OF COLUMN C2

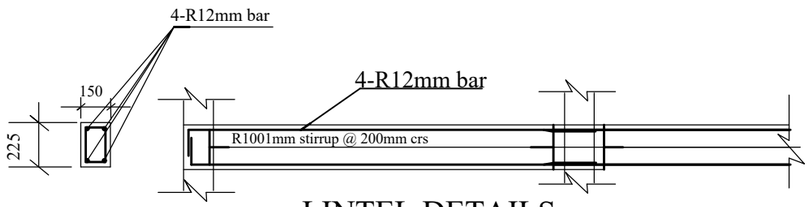


LINTEL DETAILS

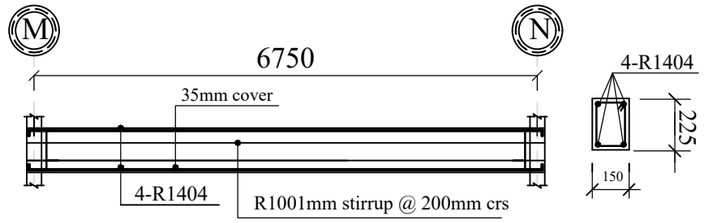

Ground Beam ON GRID LINE 4-4

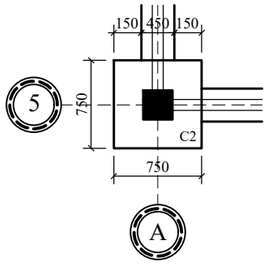


DETAIL-C1

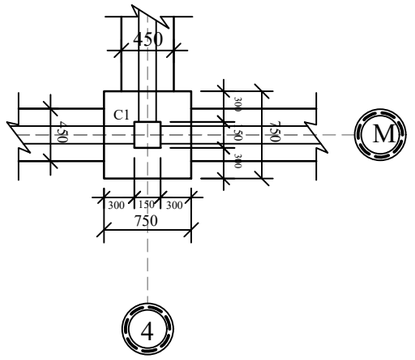

NOTE

1. DO NOT SCALE FROM DRAWING.
2. WHEN IN DOUBT CONSULT DESIGNER.
3. FIGURED DIMENSIONS TO BE WORKED WITH.

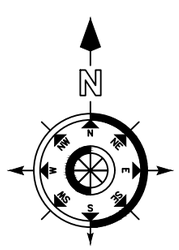

Approved By:

Architect:

Purpose: CIVIC USE

DATE : OCTOBER 2025

DESIGNED: ING.WISDOM AHIAWORDZI
CONTACT: 0547666776

DRAWN: MR.DIVINE ASANTE
CONTACT: 0557828955

Client: JOMORO MUNICIPAL ASSEMBLY

Project: A PROPOSED 6 UNIT CLASSROOM BLOCK

Description: COLUMN DETAIL

Scale: 1 : 100

Location: GYEGYEKROM

Sheet No: 10