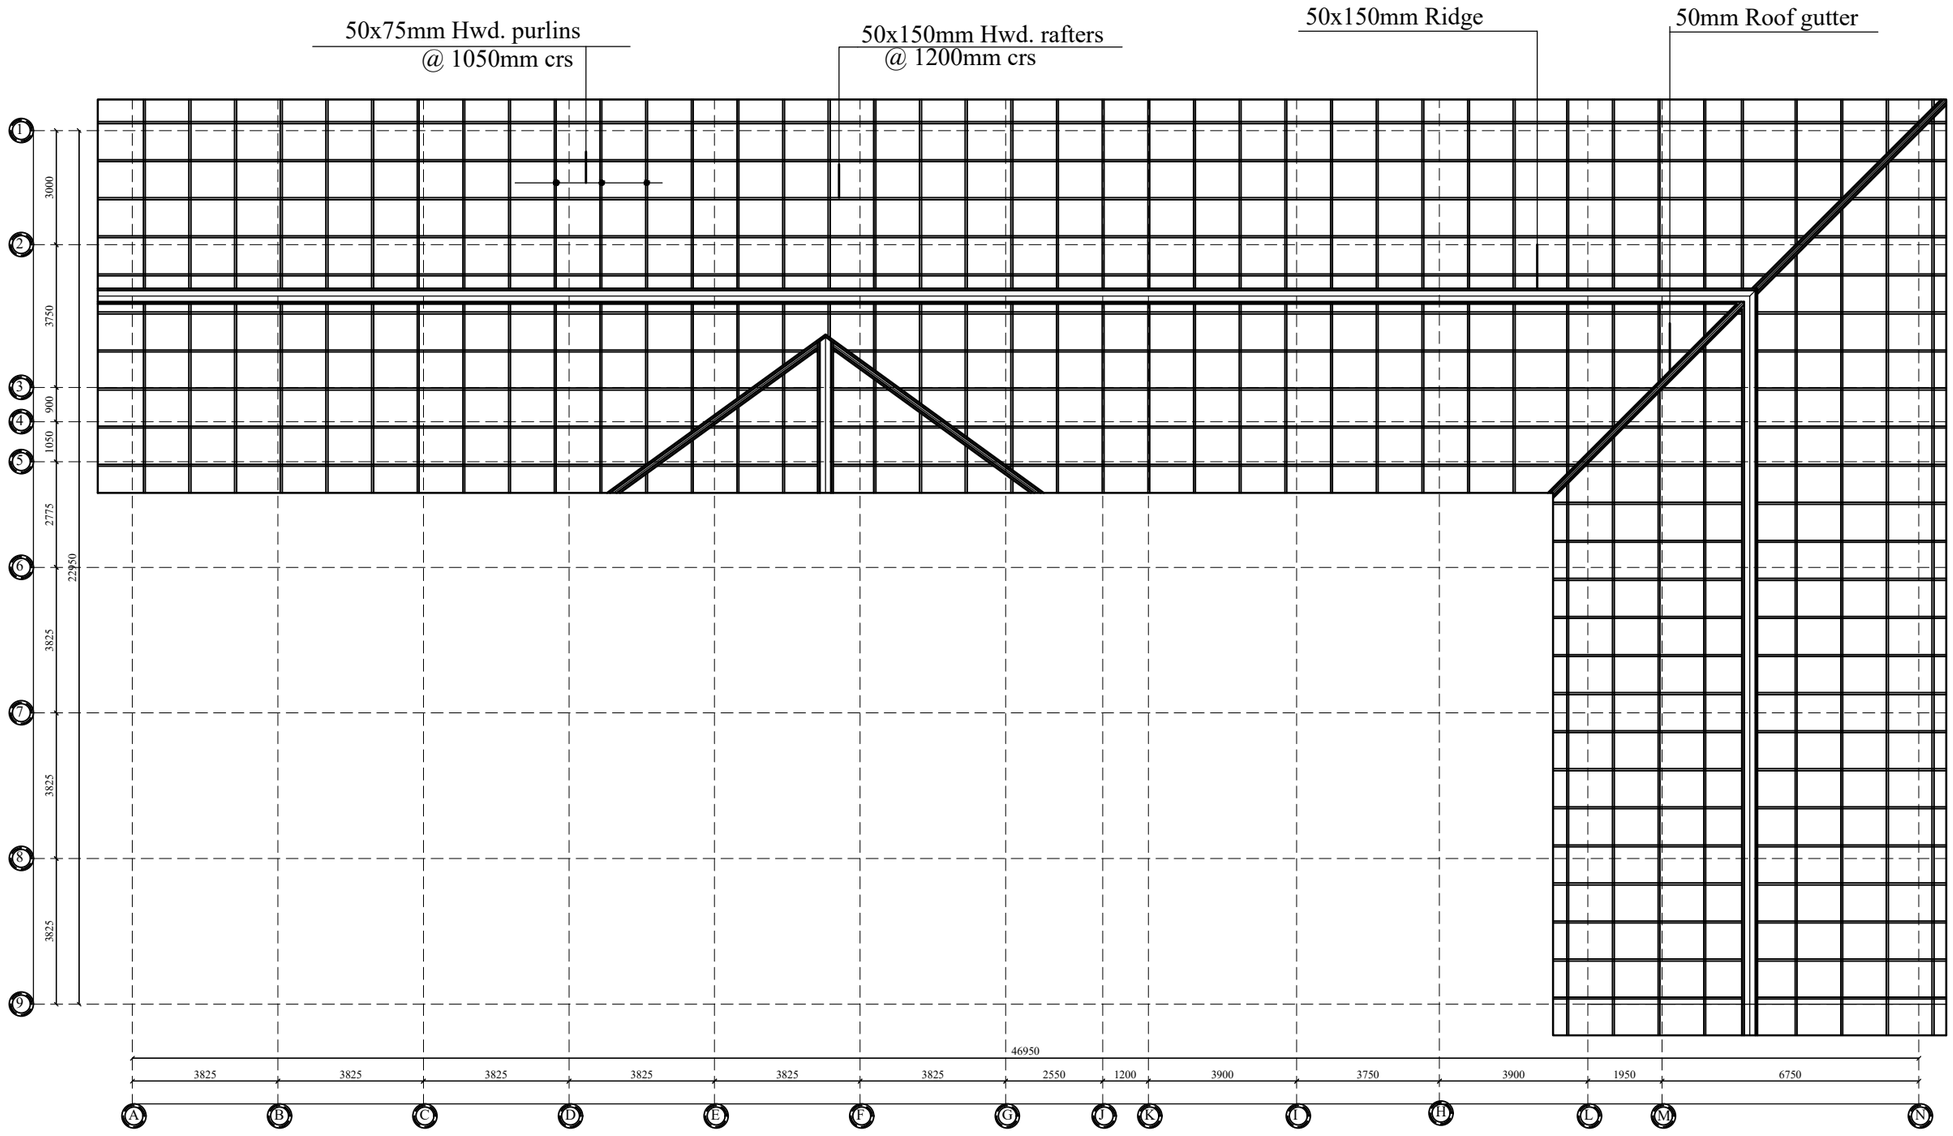
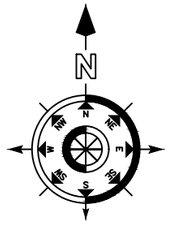


ROOF DETAILS

NOTE		Approved By:	Architect:
1.DO NOT SCALE FROM DRAWING. 2.WHEN IN DOUBT CONSULT DESIGNER. 3.FIGURED DIMENSIONS TO BE WORKED WITH.			

Client:
JOMORO MUNICIPAL ASSEMBLY

Purpose:
CIVIC USE

Project:
A PROPOSED 6 UNIT CLASSROOM BLOCK

DATE :
OCTOBER 2025

DESIGNED:
ING.WISDOM AHIAWORDZI
CONTACT: 0547666776

Description:
ROOF DETAILS

Scale:
1 : 100

DRAWN:
MR.DIVINE ASANTE
CONTACT: 0557828955

Location:
GYEGYEKROM

Sheet No:
06