
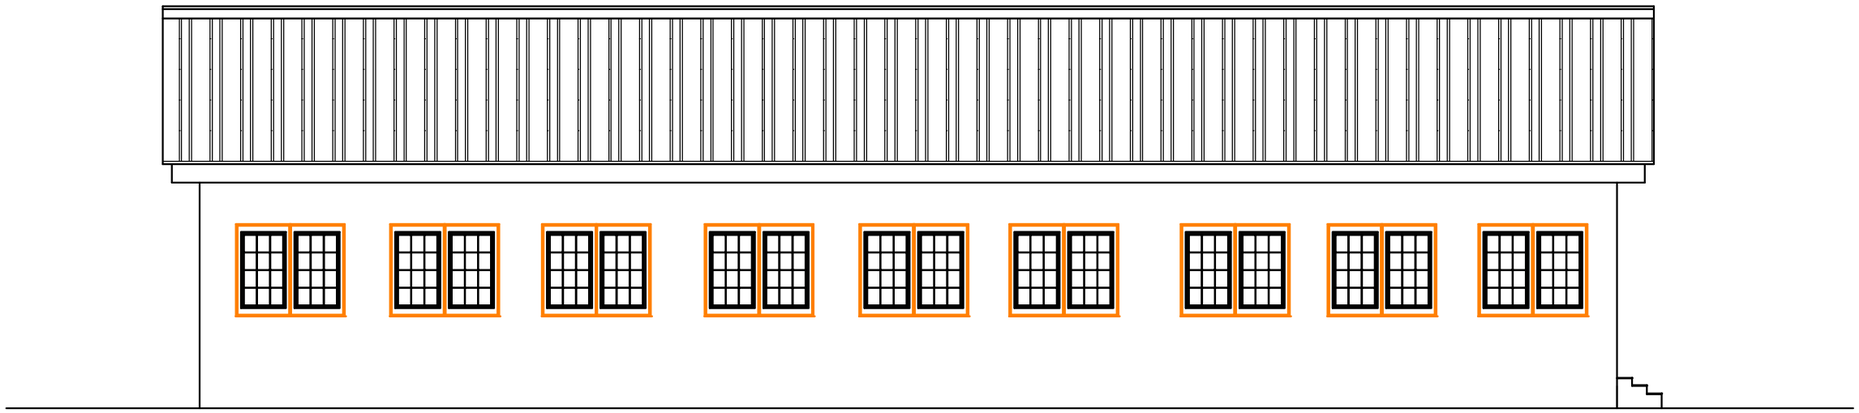


RIGHT SIDE ELEVATION

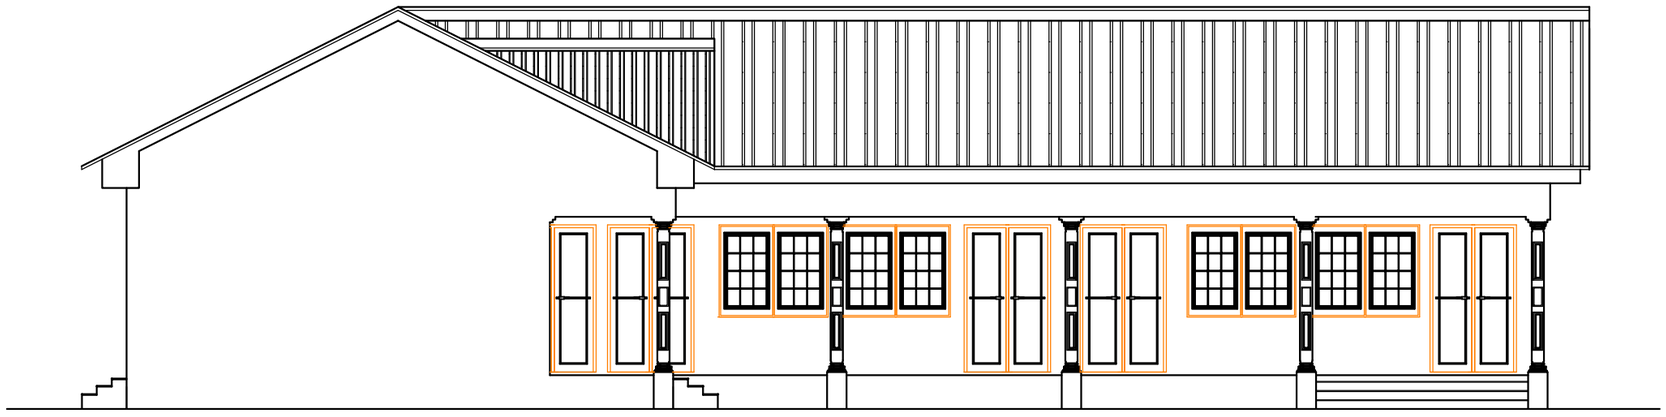

LEFT SIDE ELEVATION

NOTE		Approved By:	Architect:
1.DO NOT SCALE FROM DRAWING. 2.WHEN IN DOUBT CONSULT DESIGNER. 3.FIGURED DIMENSIONS TO BE WORKED WITH.	N		

Purpose: CIVIC USE

DATE : OCTOBER 2025

DESIGNED: ING.WISDOM AHIAWORDZI
CONTACT: 0547666776

DRAWN: MR.DIVINE ASANTE
CONTACT: 0557828955

Client: JOMORO MUNICIPAL ASSEMBLY

Project: A PROPOSED 6 UNIT CLASSROOM BLOCK

Description: ELEVATIONS

Scale: 1 : 100

Location: GYEGYEKROM

Sheet No: 08