

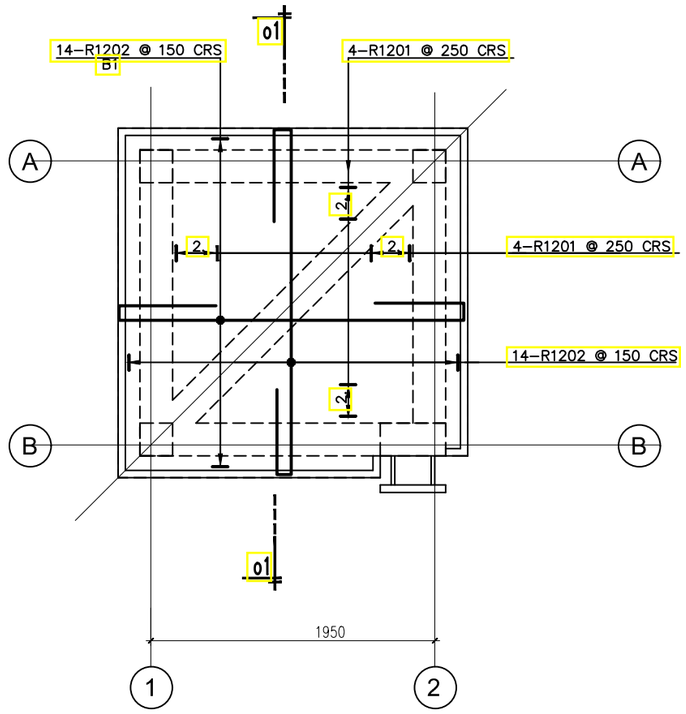



WATER TANK SLAB DET.
AT LEVEL 4.000
SCALE: 1: 33

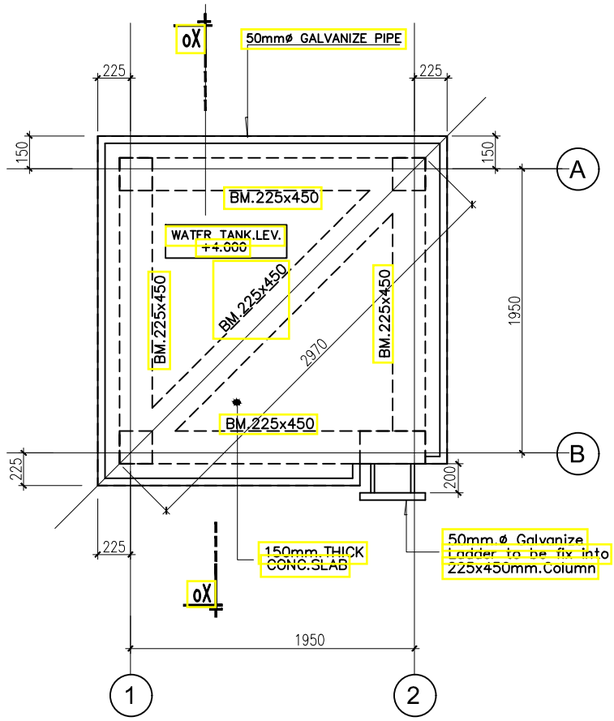


WATER TANK SLAB DET.
AT LEVEL 4.000
SCALE: 1: 33

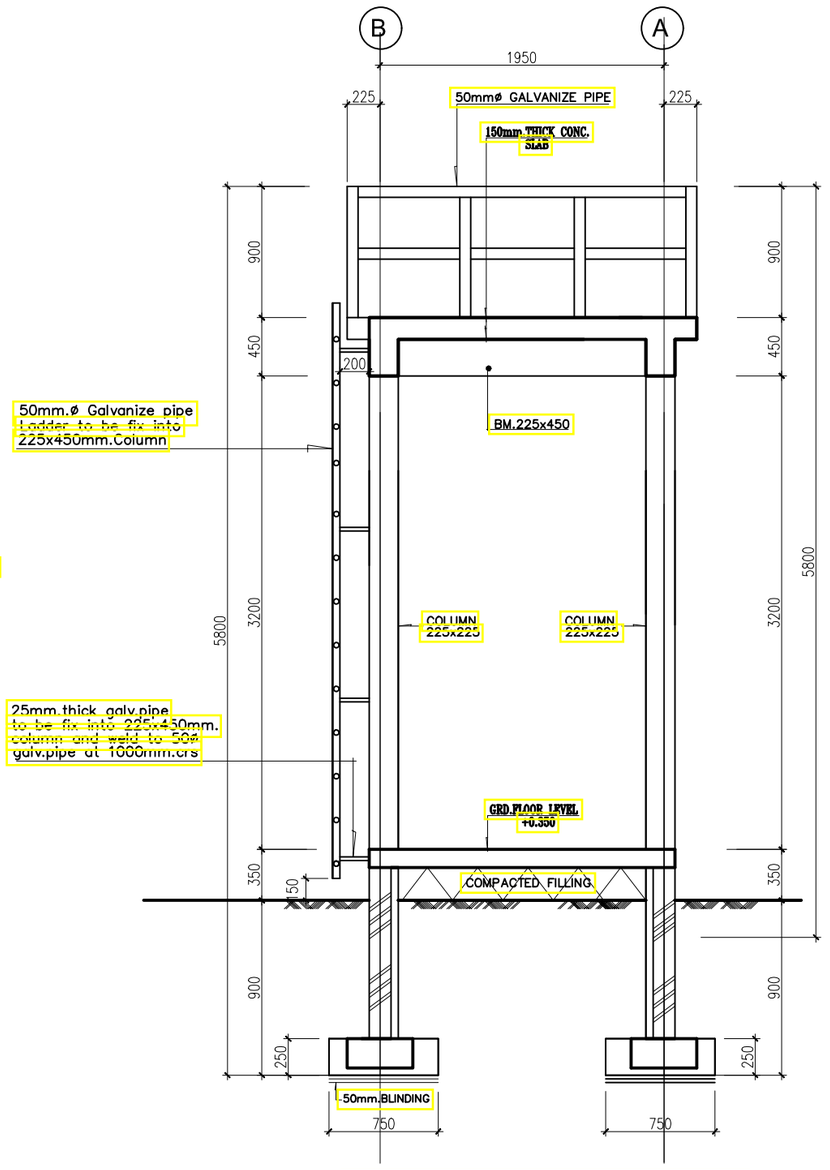


TYPICAL SECTION THRU'PLAN'S
SECTION oX–oX
SCALE: 1: 33

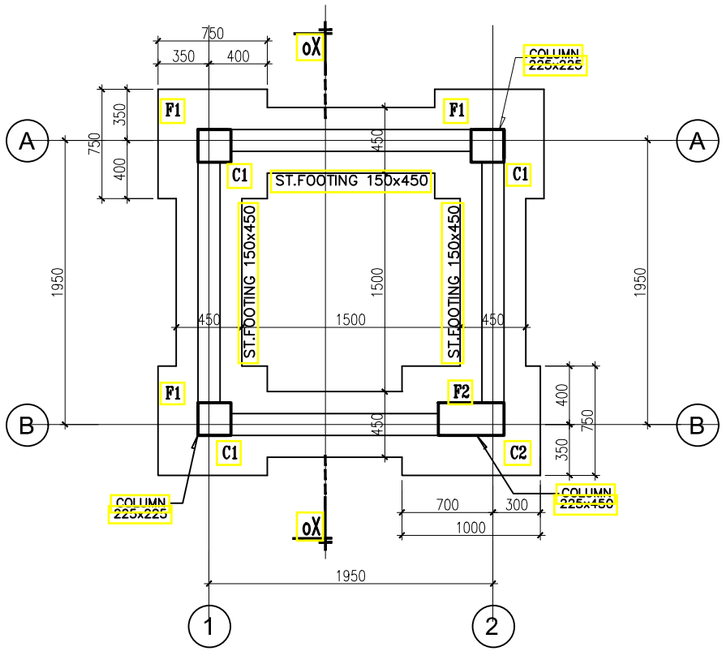

FOUNDATION LAYOUT
SCALE: 1: 33

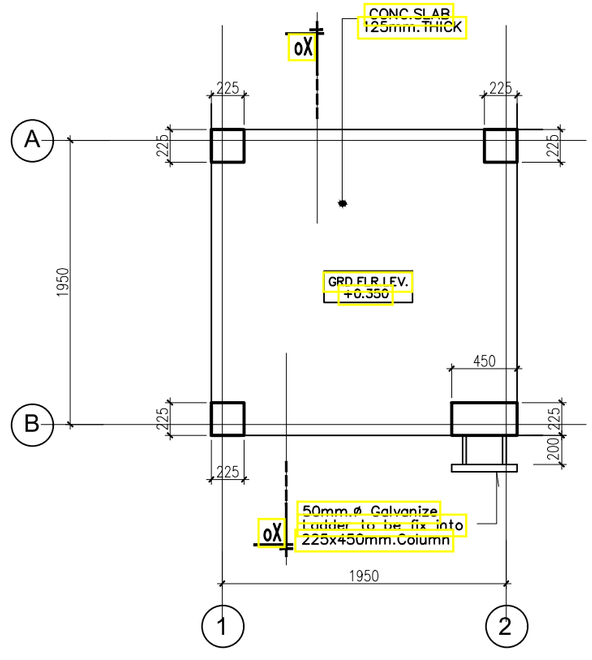

GROUND FLOOR SLAB
SCALE: 1: 33

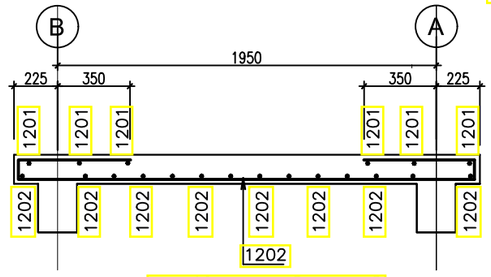

section o2 – o2
SCALE: 1: 25


rev.	date of revision	revision details	initials
		revision	

client: MINISTRY OF EDUCATION,
FUNDS AND PROCUREMENT MANAGEMENT UNIT
P. O. BOX M 45, ACCRA

project: EMERGENCY SHS PROJECT


drawing title: WATER TANK DETAILS

scale	date	JOB DETAILER
AS SHOWN	MAY, 2018	MKDQ
project no.	drawing no.	JOB ENGINEER
STR/2014-01	STR/001	MKDQ

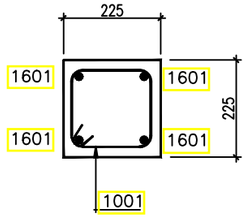


section o1 – o1

SCALE: 1:10

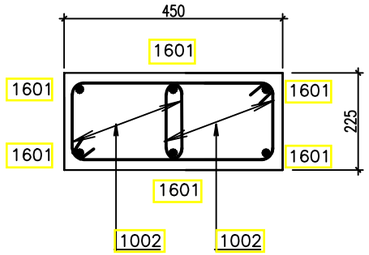


section o2 – o2

SCALE: 1:10

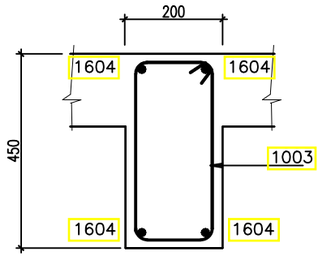


section o3 – o3

SCALE: 1:10

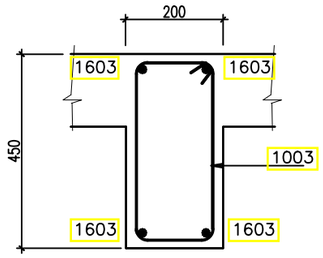


section o4 – o4

SCALE: 1:10

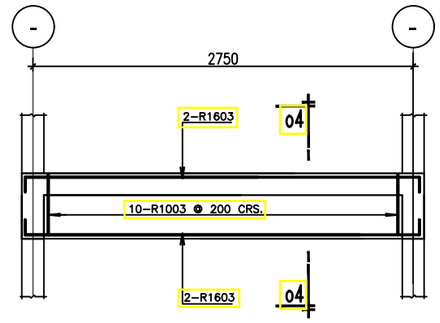


WATER-TANK BM DET.DIAGONAL (1 NO.THUS)


SCALE: 1:33

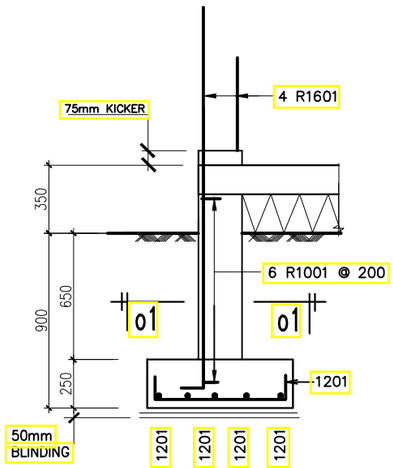

ELEVATION

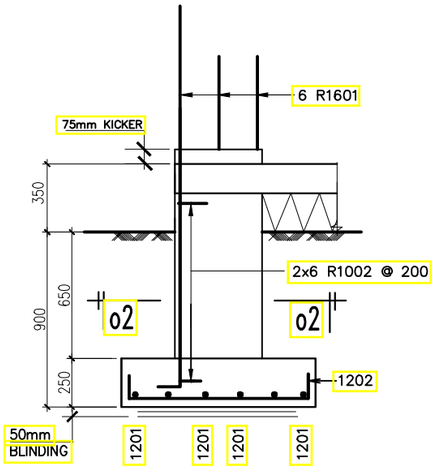


ELEVATION

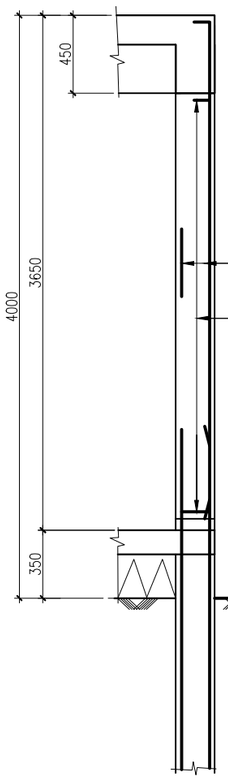


COL.TYPE C1 DETAILS
(3 no thus) 200x200

SCALE: 1:25

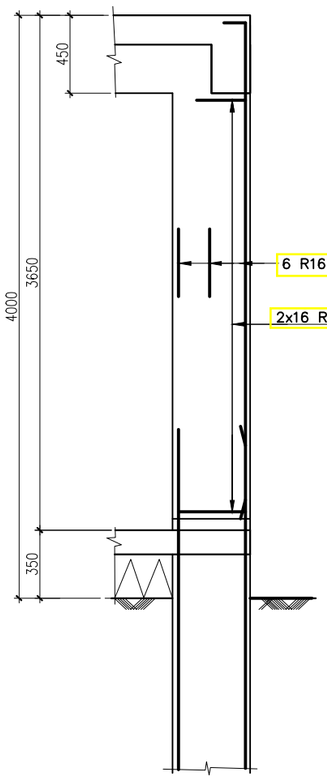


COL.TYPE C2 DETAILS
(1 no thus) 200x450

SCALE: 1:25

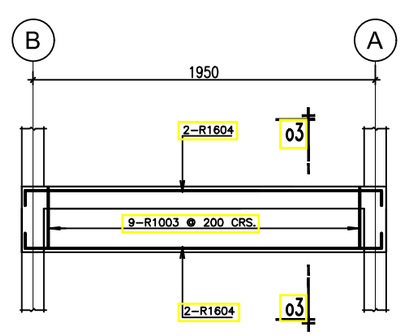


WATER-TANK BEAM DETAILS (4 NO.THUS)

SCALE: 1:33

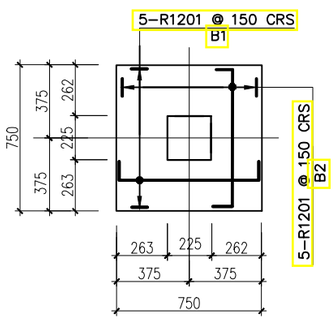

FOOTING F1 (3No.THUS)
DETAIL 225x225

SCALE: 1:25

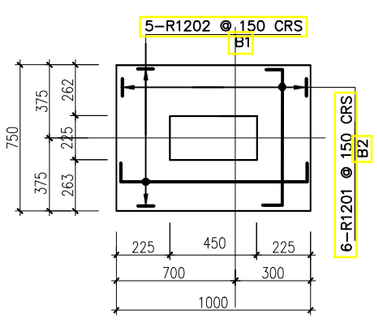

FOOTING F2 (1No.THUS)
DETAIL 225x450

SCALE: 1:25

rev.	date of revision	revision details	initials
		revision	

client: MINISTRY OF EDUCATION,
FUNDS AND PROCUREMENT MANAGEMENT UNIT
P. O. BOX M 45, ACCRA

project: EMERGENCY SHS PROJECT

drawing title: WATER TANK DETAILS

scale	date	JOB DETAILER
AS SHOWN	MAY, 2018	MKDQ
project no.	drawing no.	JOB ENGINEER
STR/2014-01	STR/001	MKDQ