

PROJECT


CHPS COMPOUND
(CLINICAL SERVICES BLOCK AND
STAFF ACCOMMODATION UNIT)


CLIENT

MINISTRY OF HEALTH


(CLINICAL SERVICES BLOCK)

GROUND
FLOOR PLAN

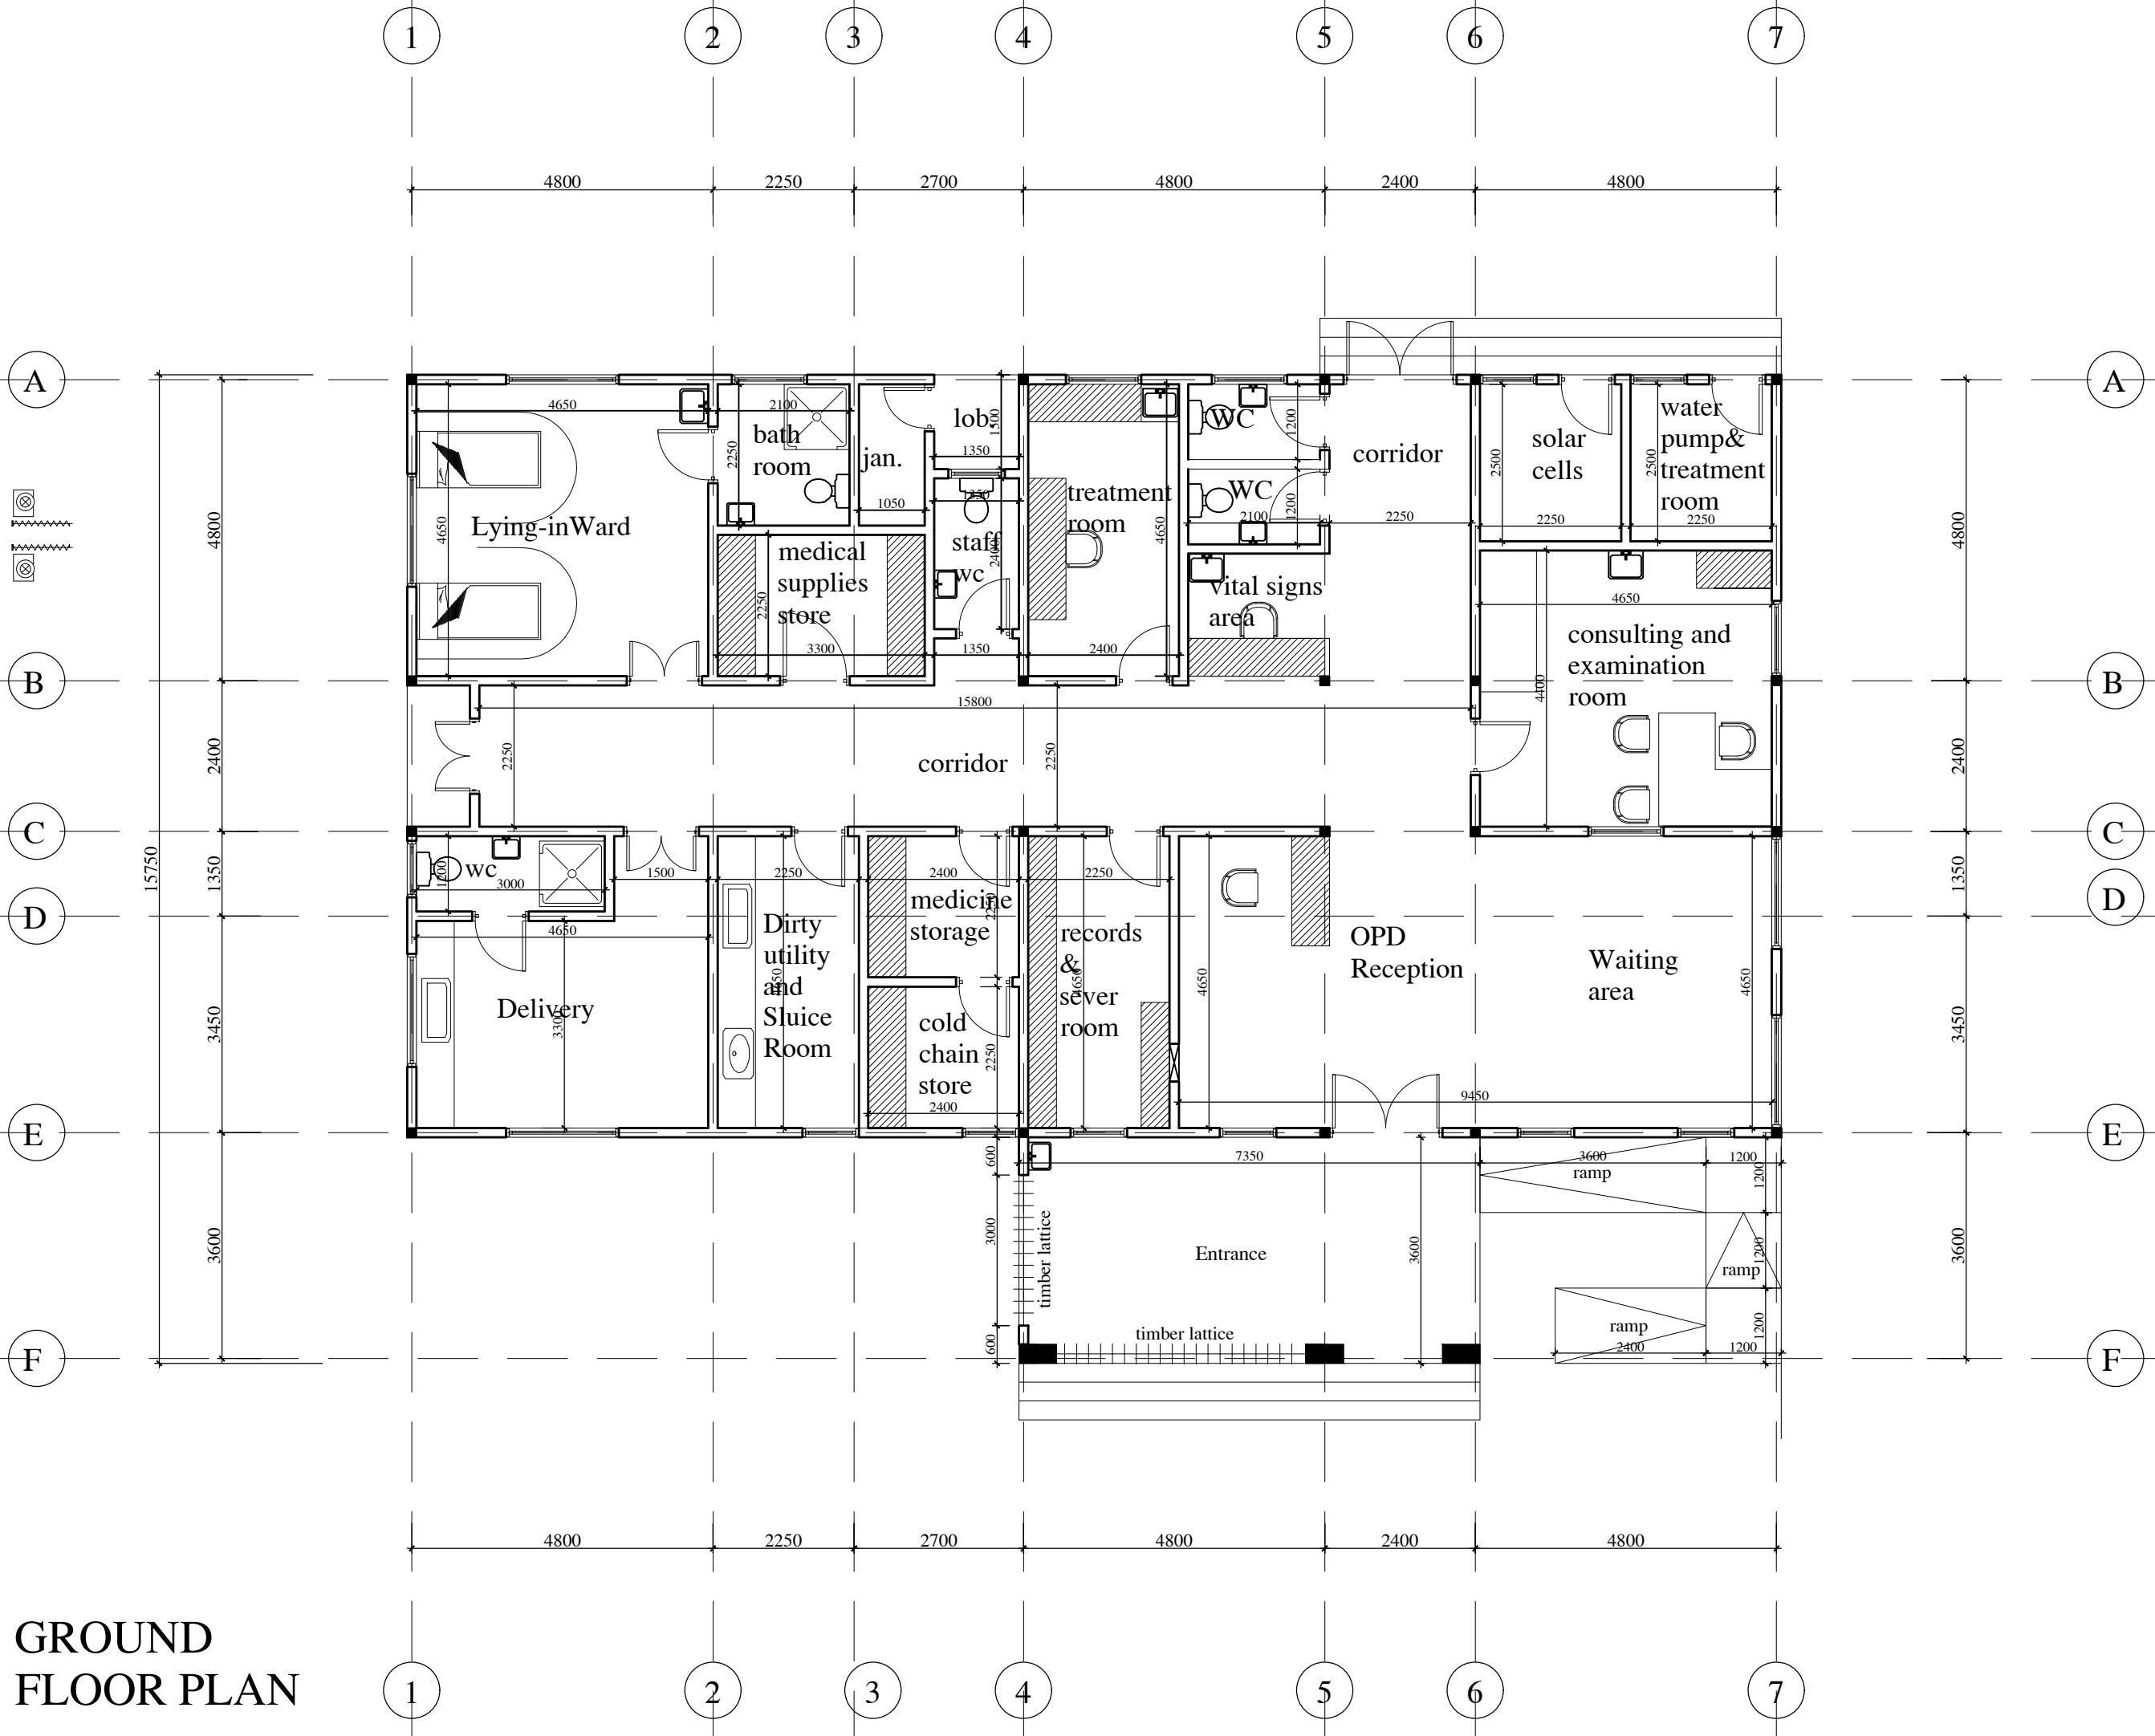


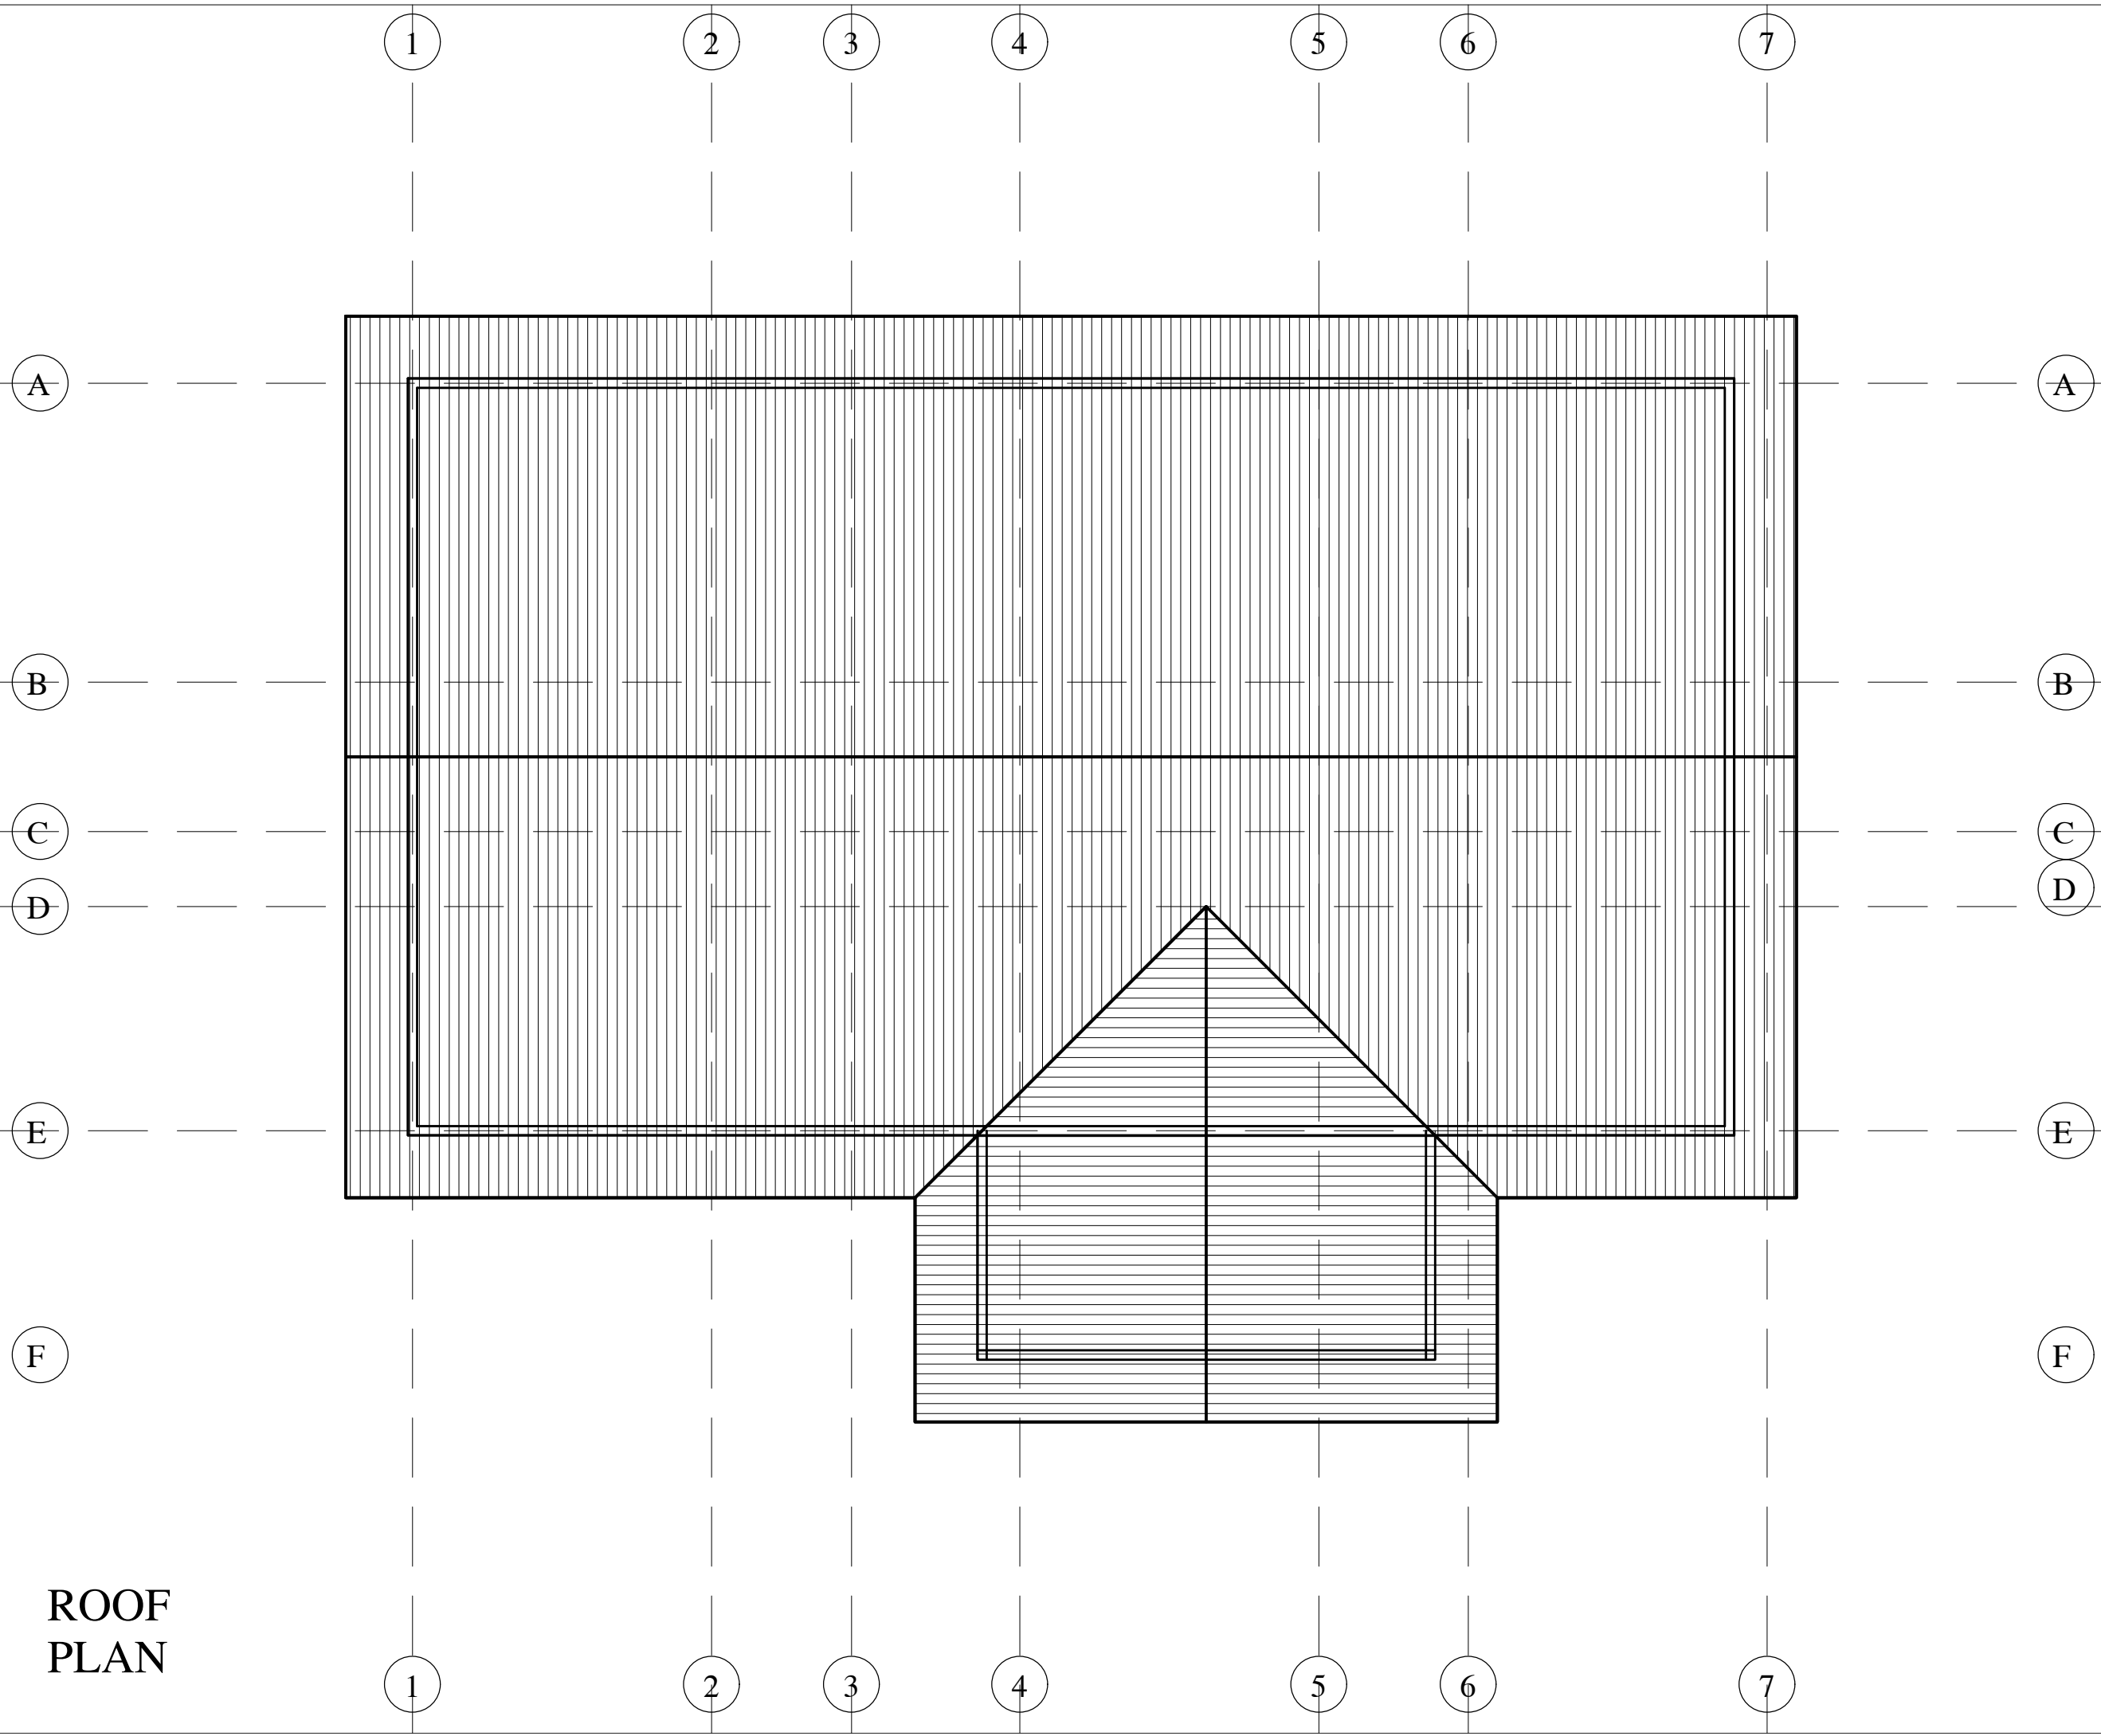


ROOF
PLAN

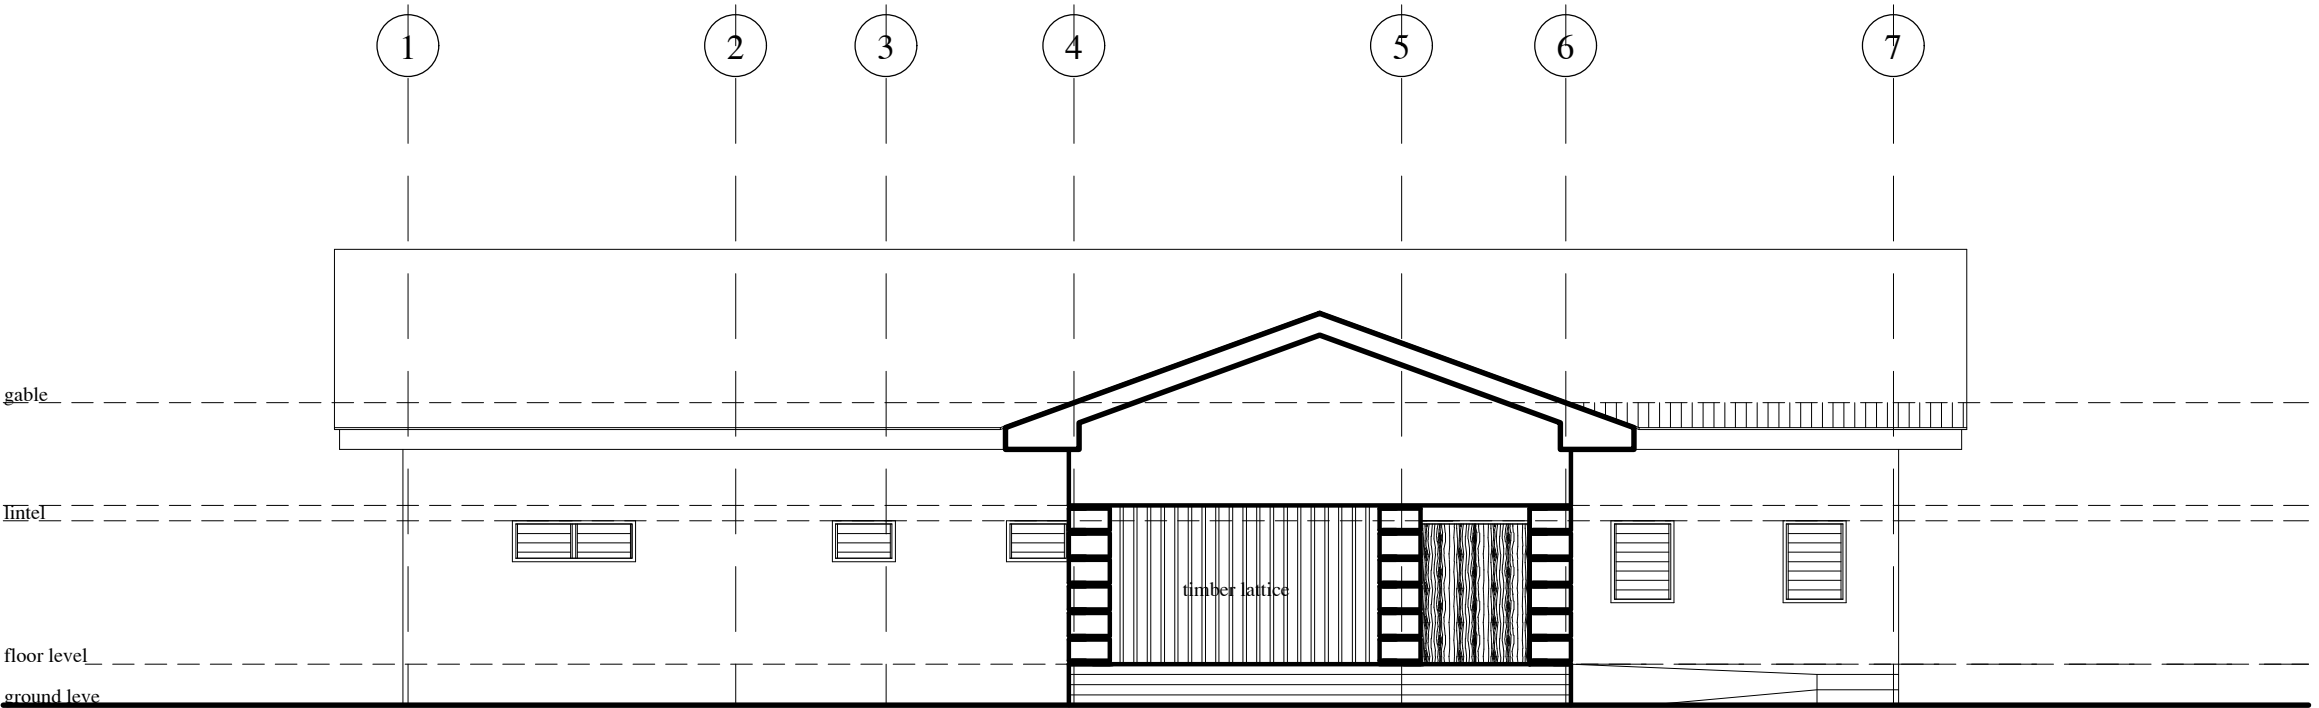


FRONT ELEVATIONS

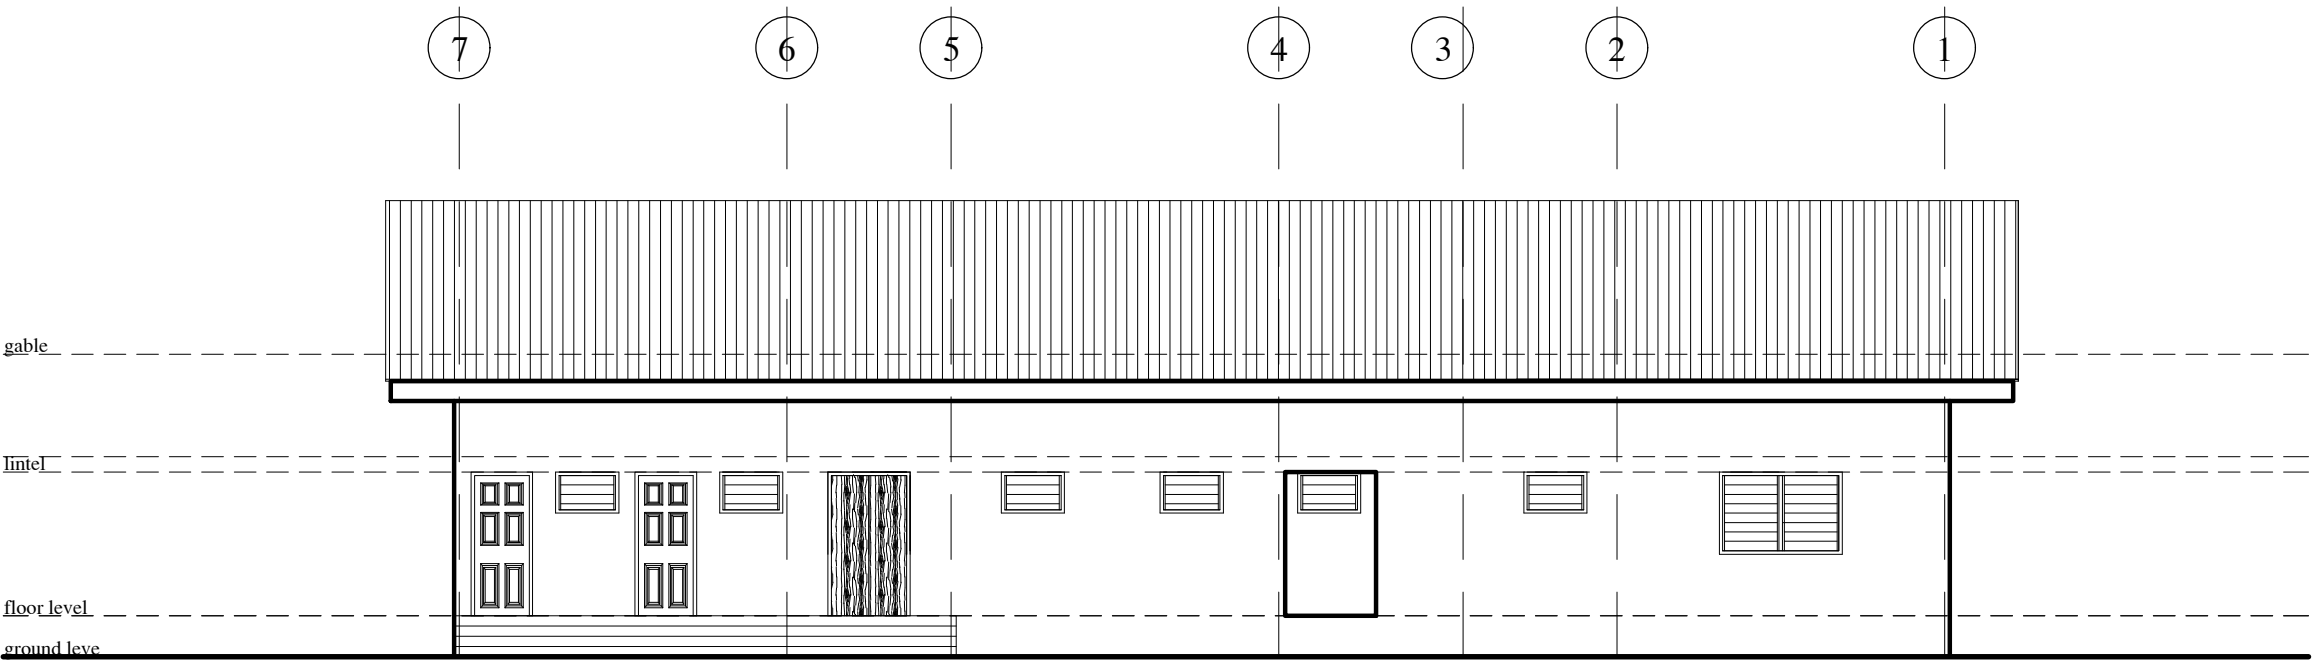

BACK ELEVATIONS

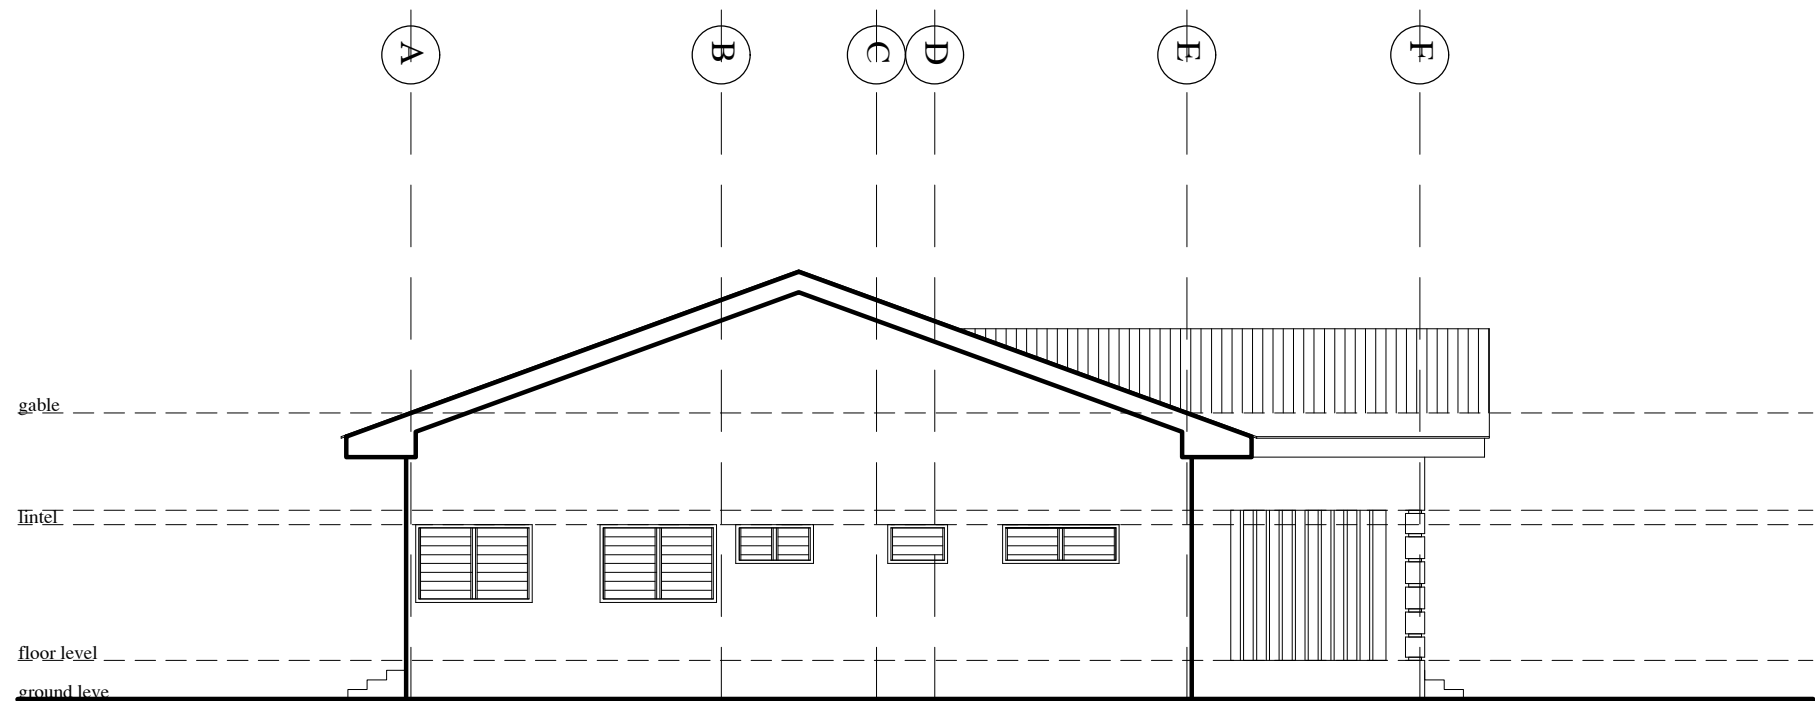


LEFT SIDE ELEVATIONS

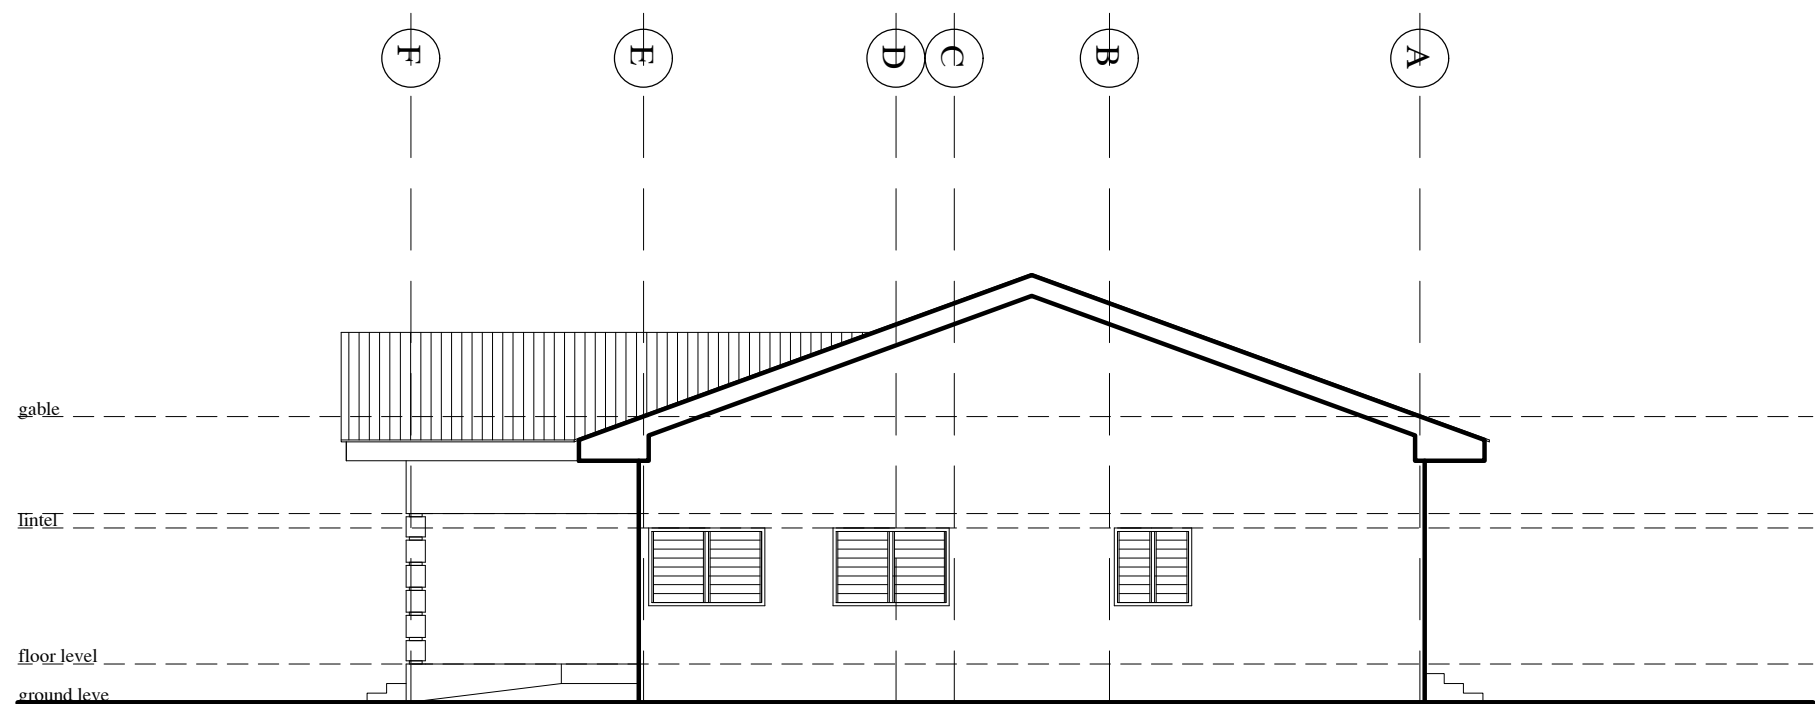


RIGHT SIDE ELEVATIONS


STAFF ACCOMMODATION UNITS


FOUNDATION
PLAN

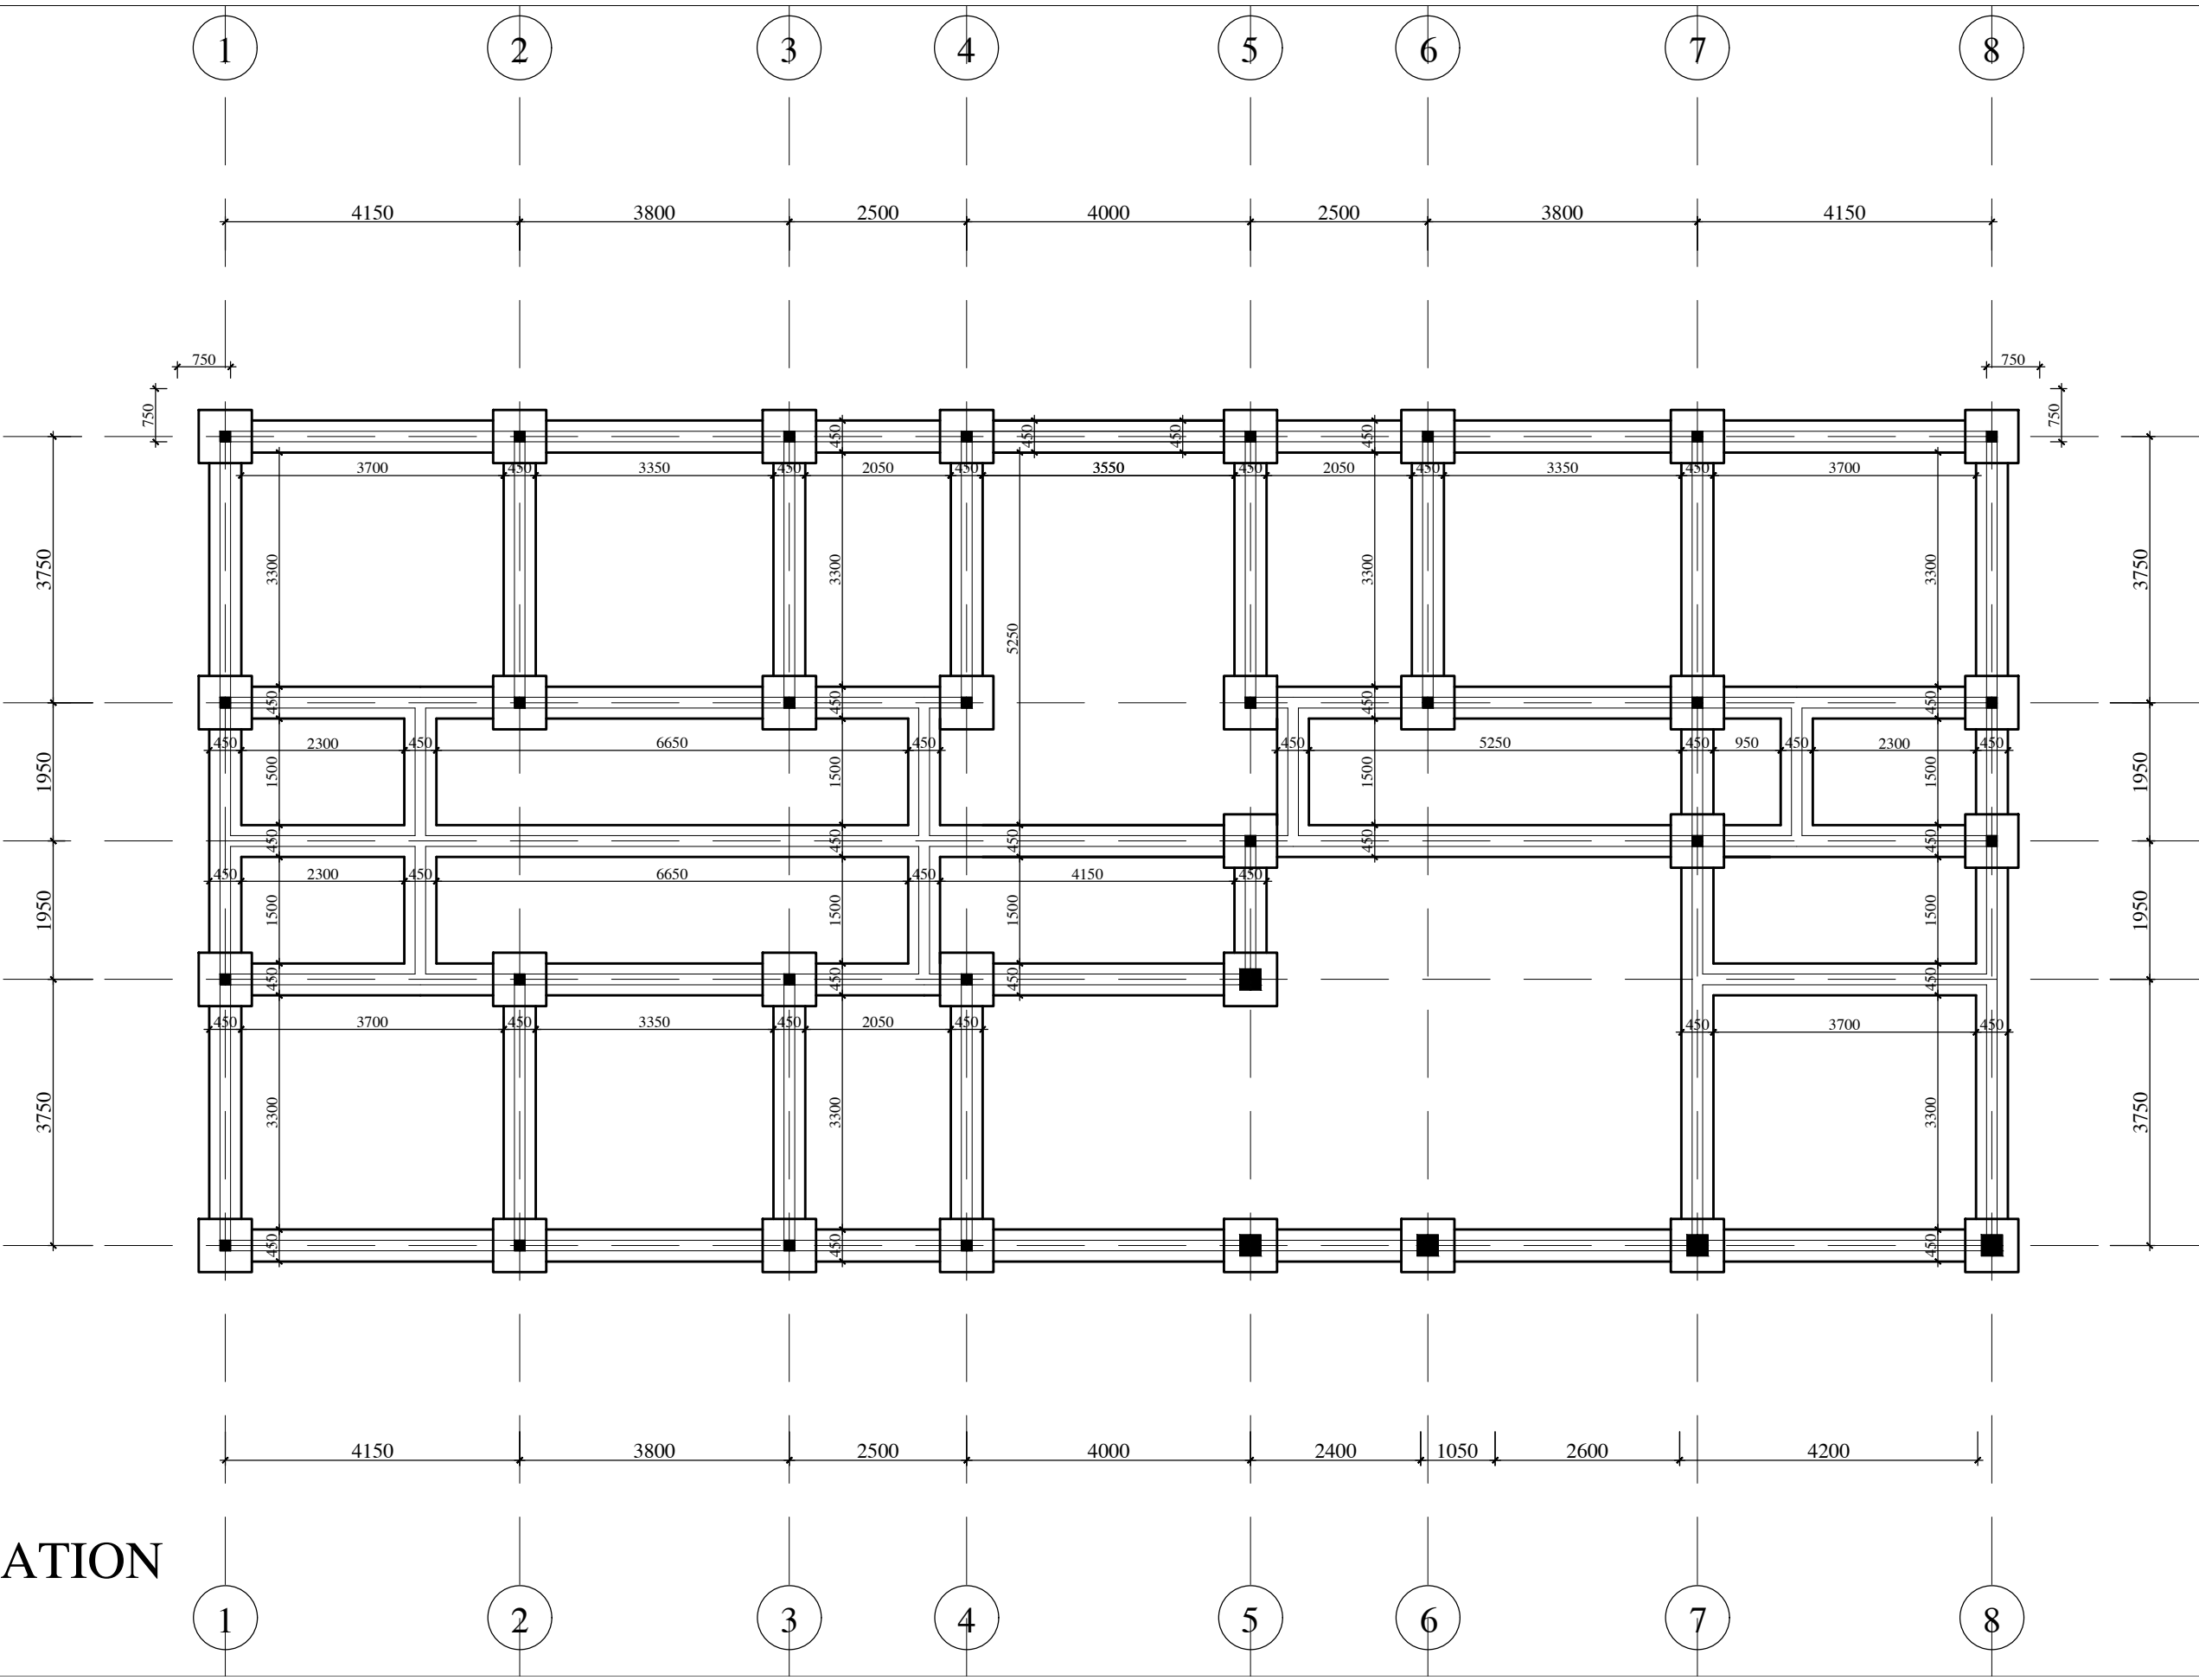


GROUND
FLOOR PLAN

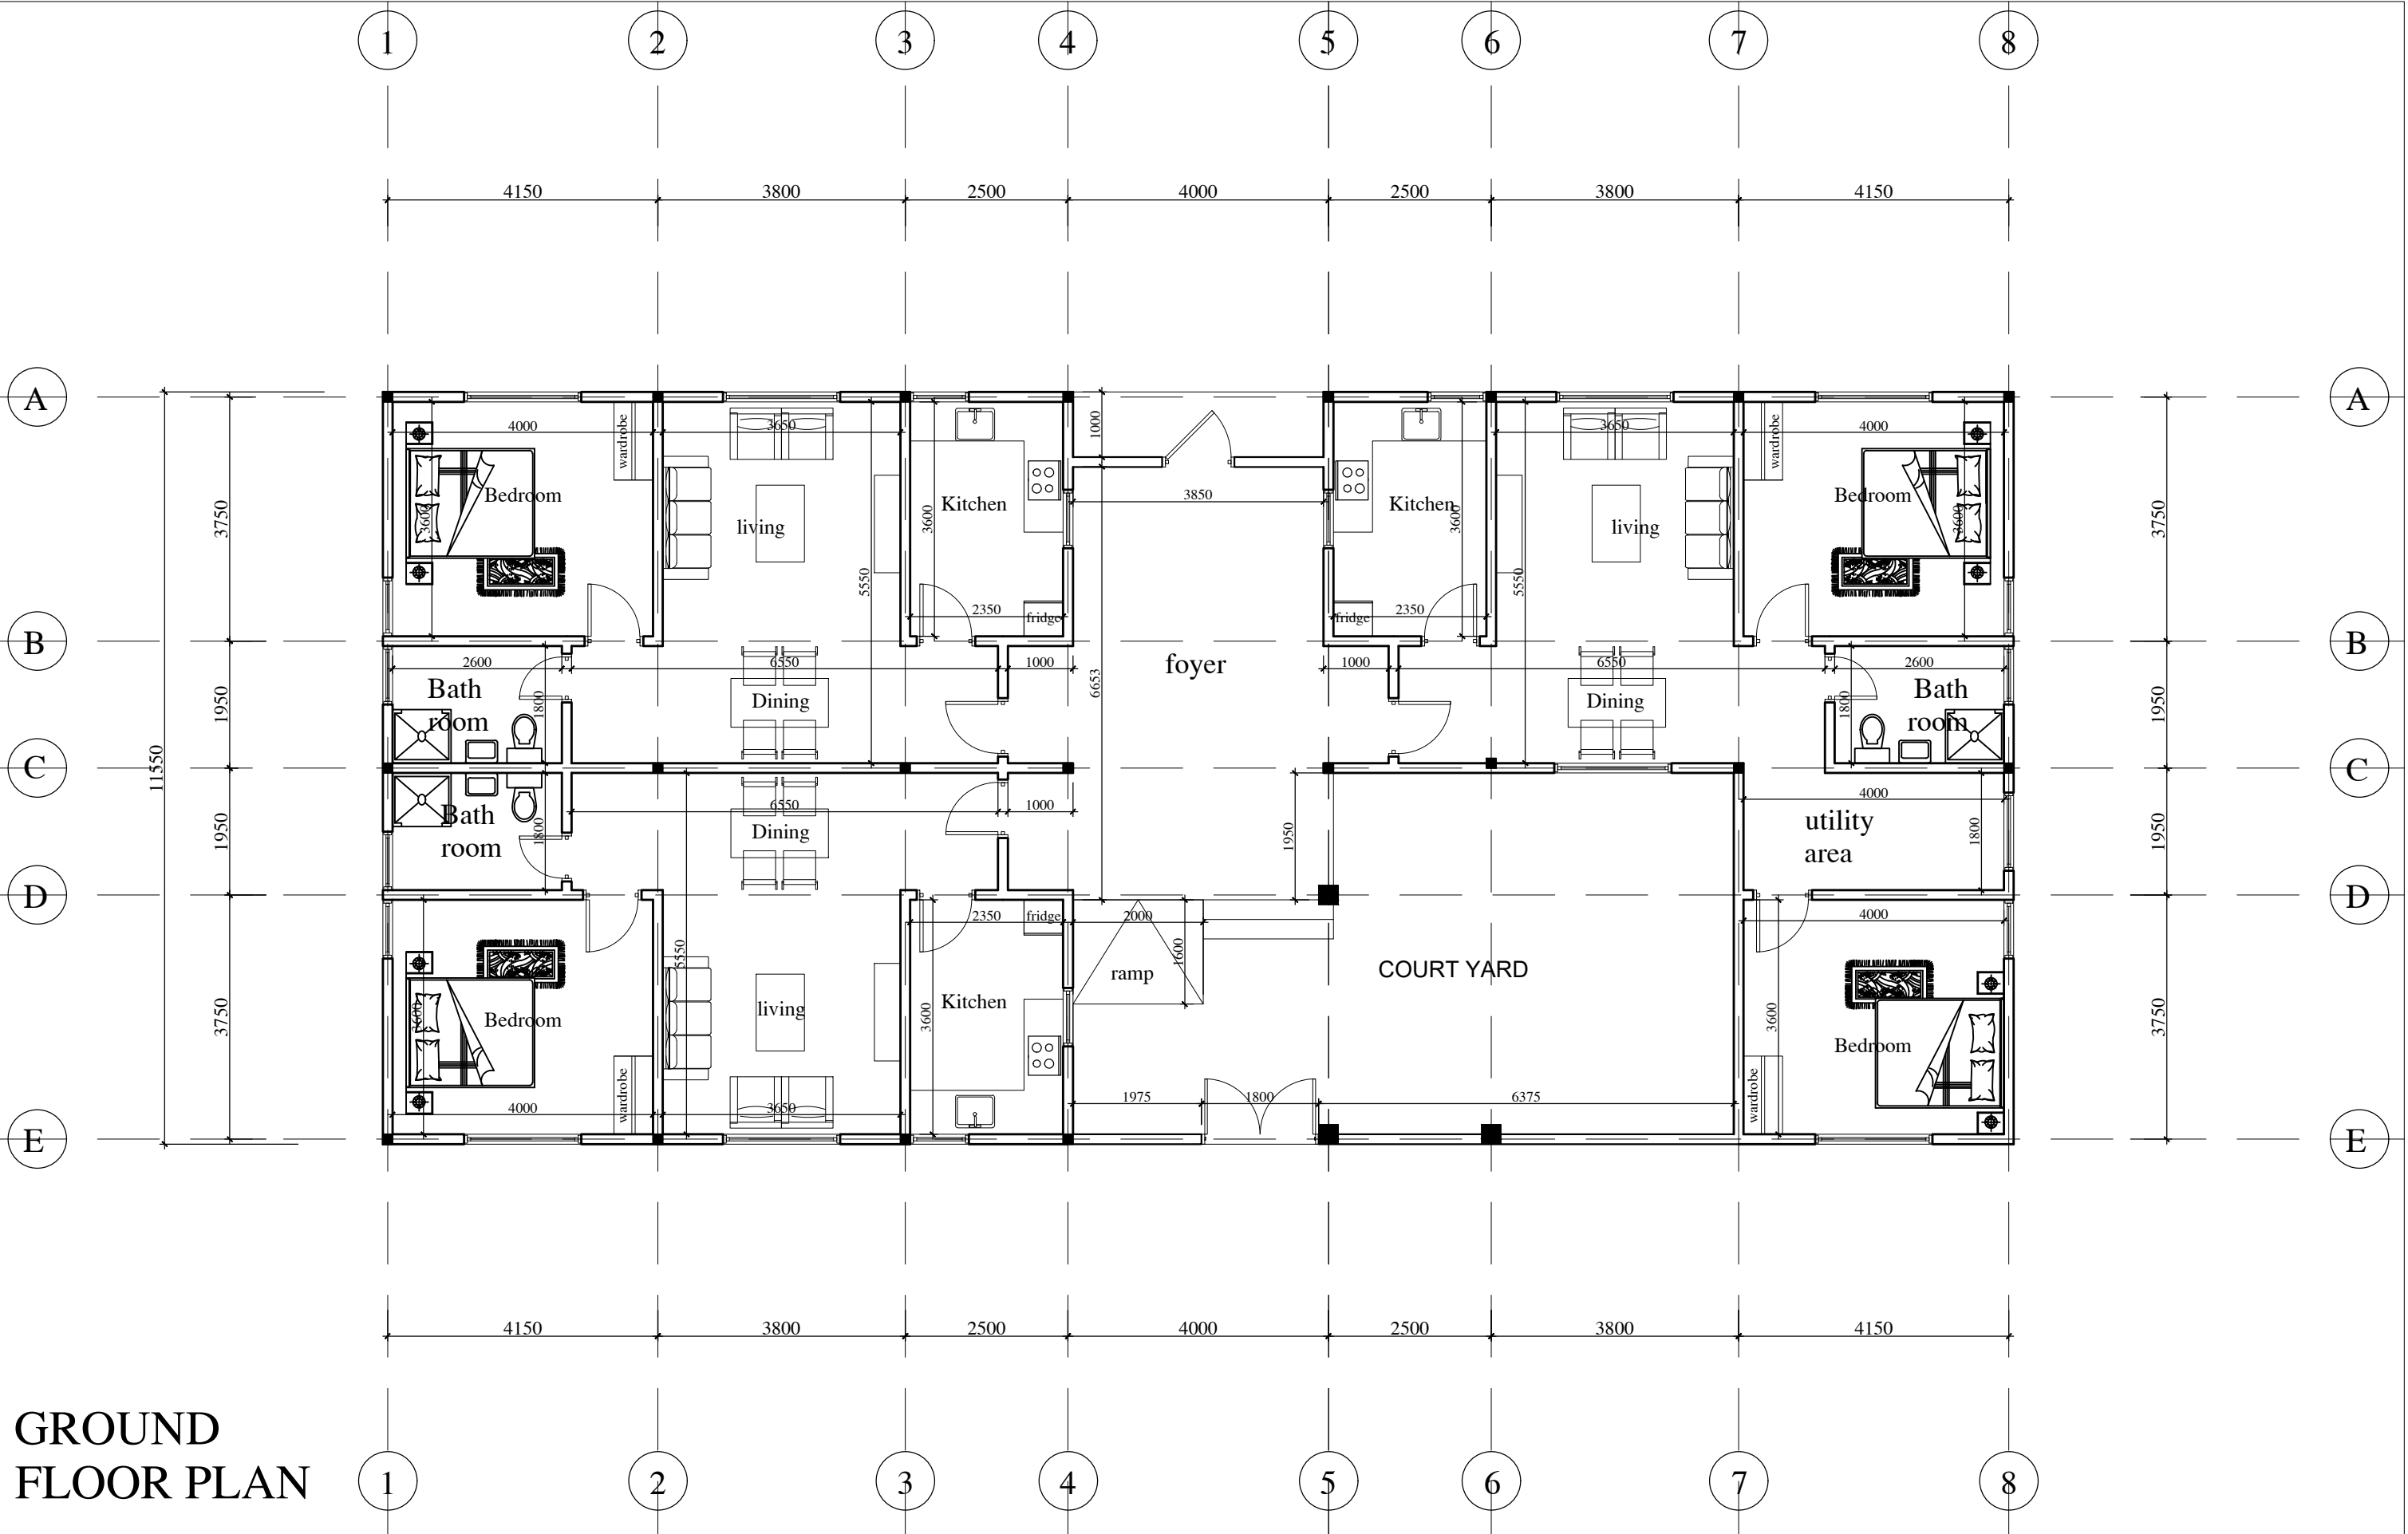

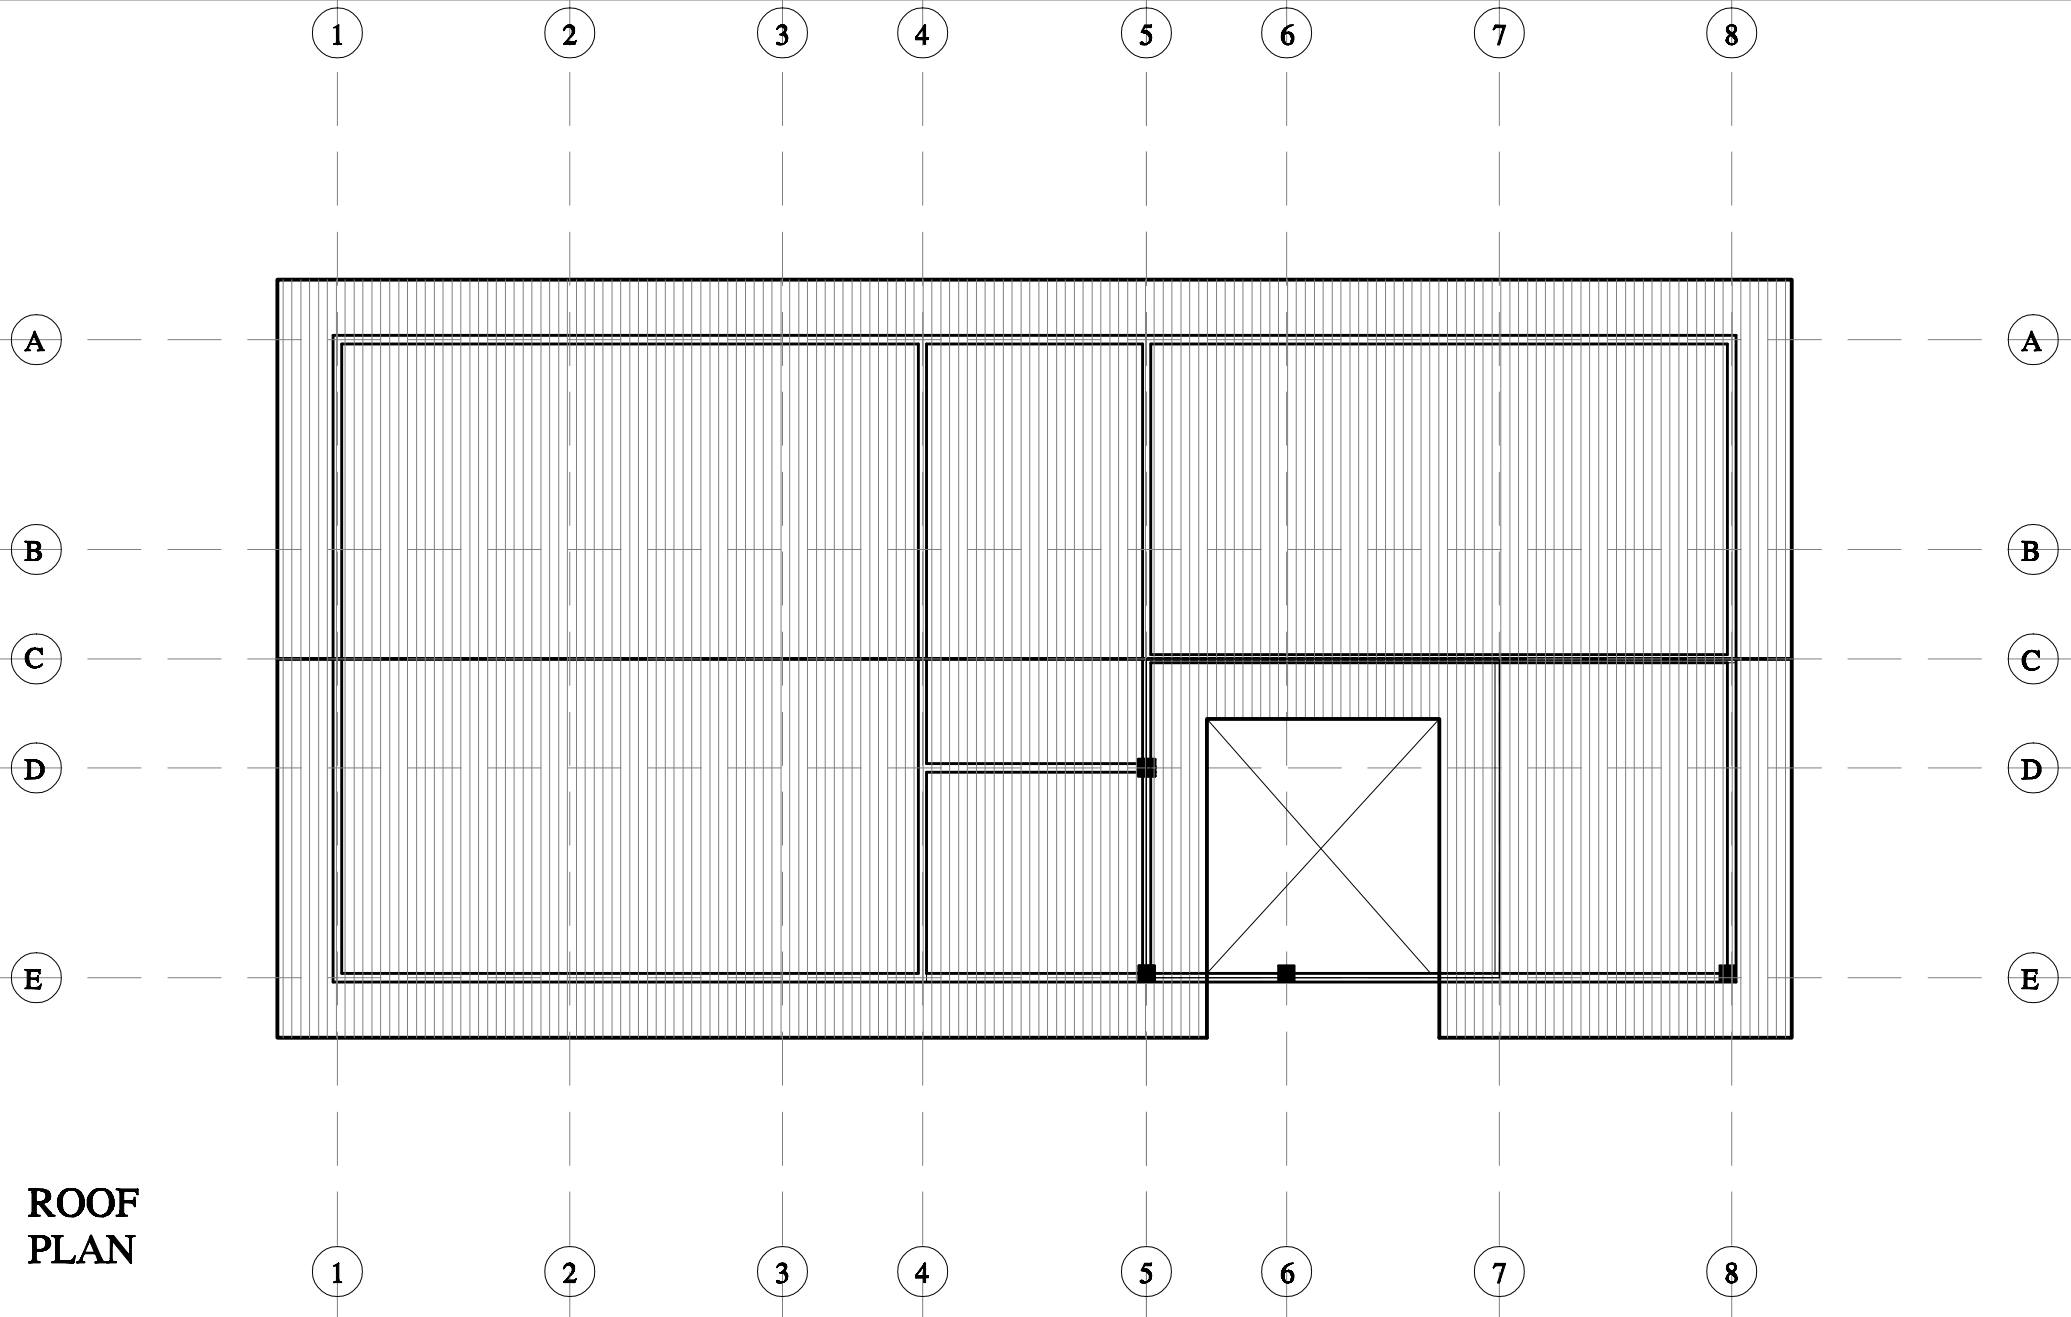


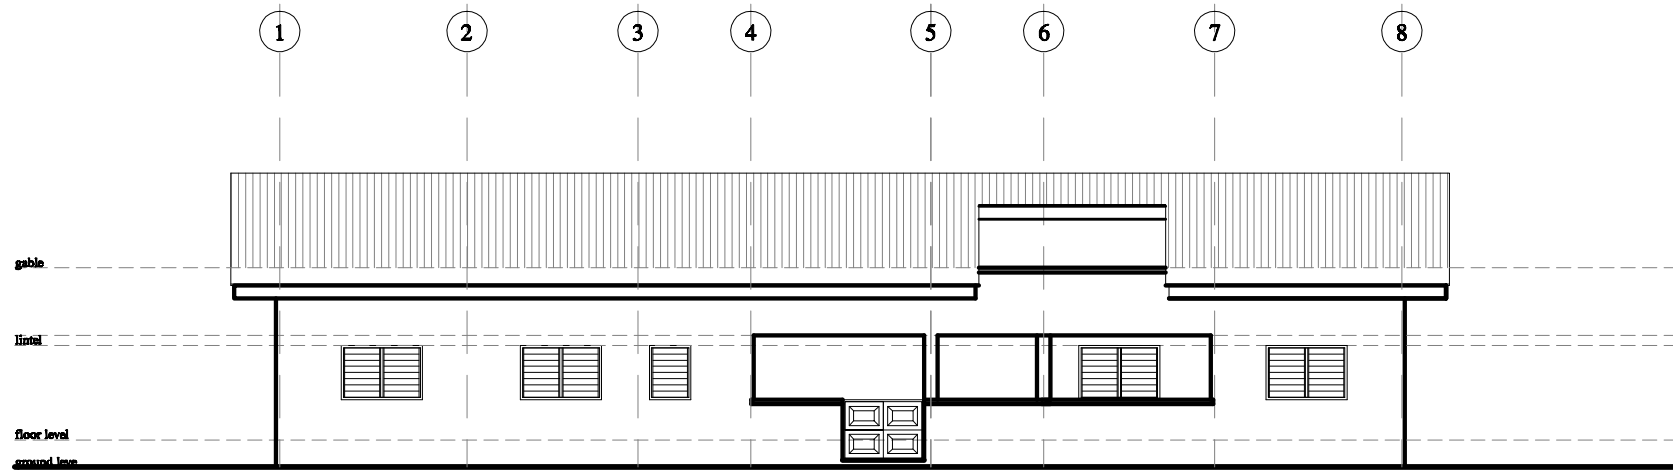


FRONT ELEVATIONS

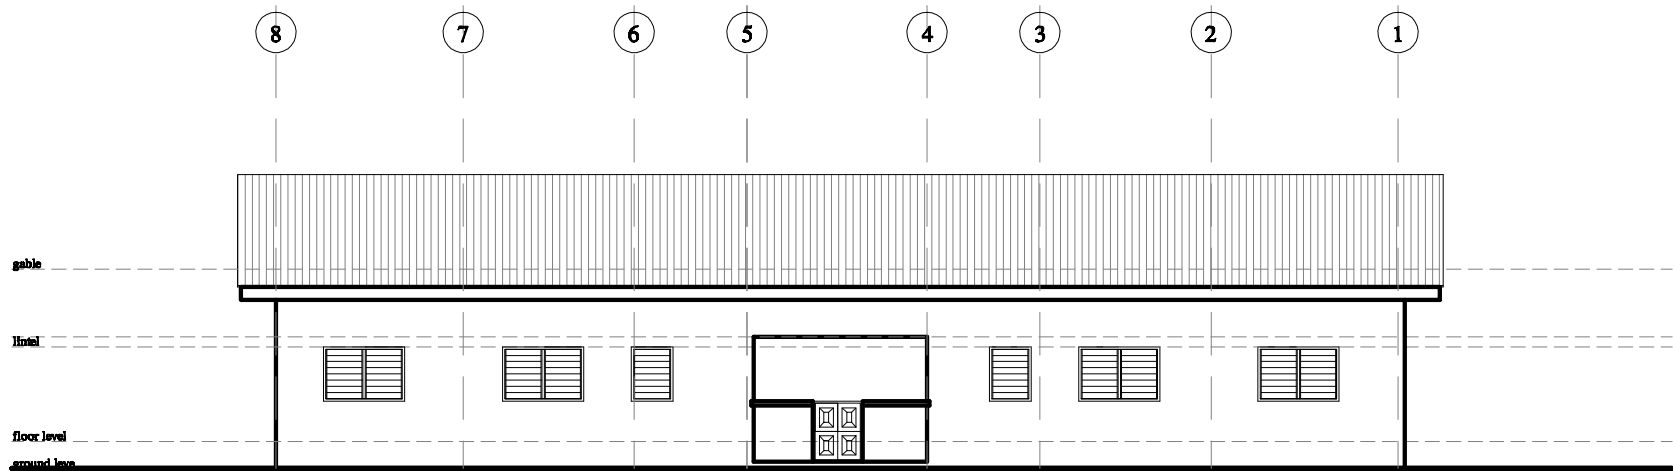

BACK ELEVATIONS

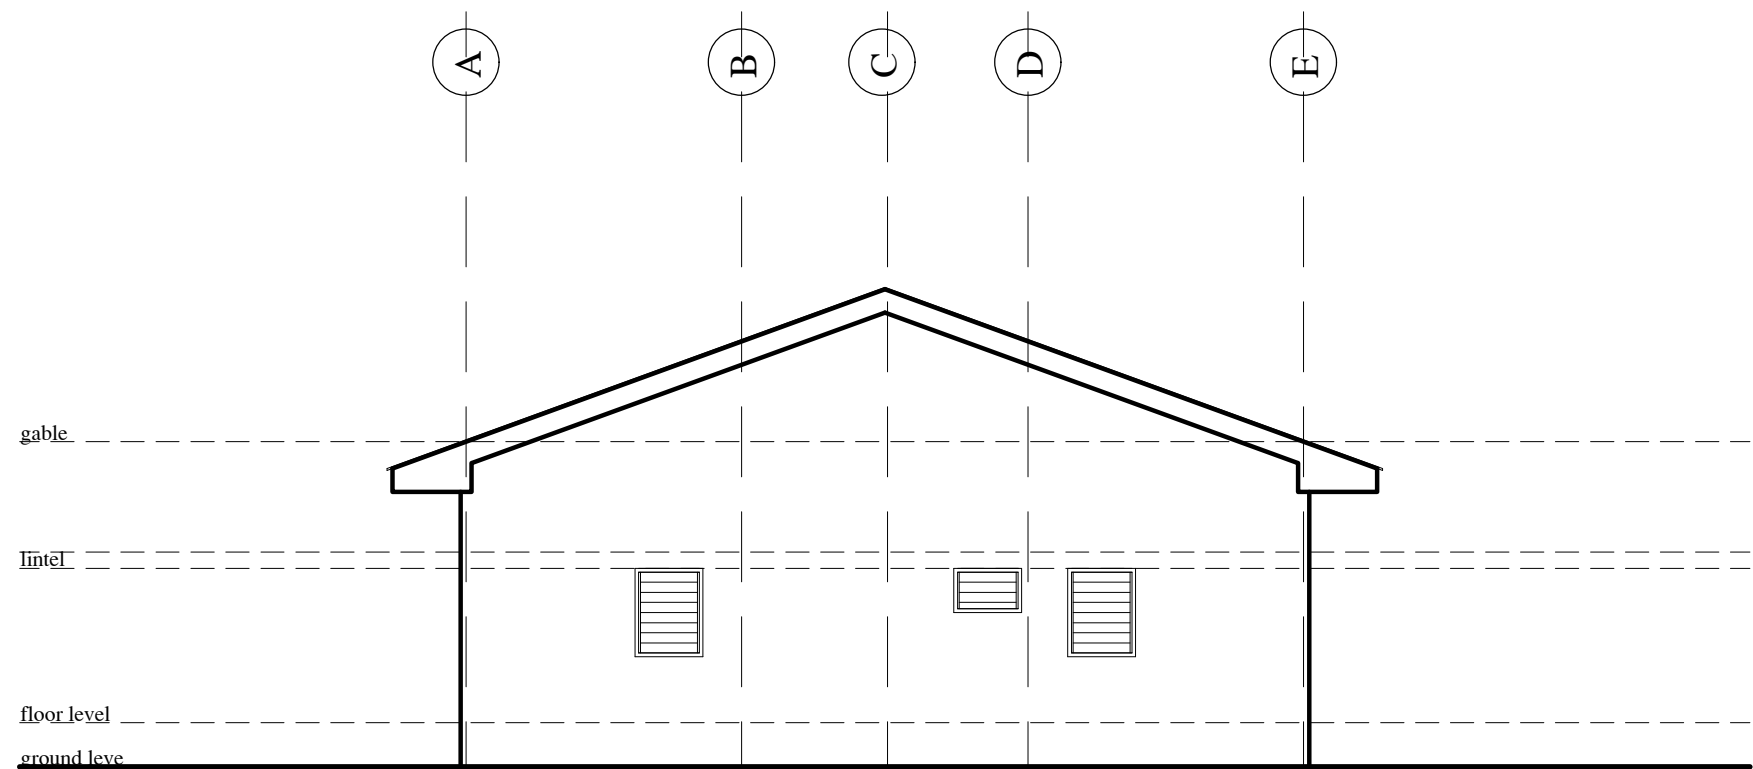

LEFT SIDE ELEVATIONS

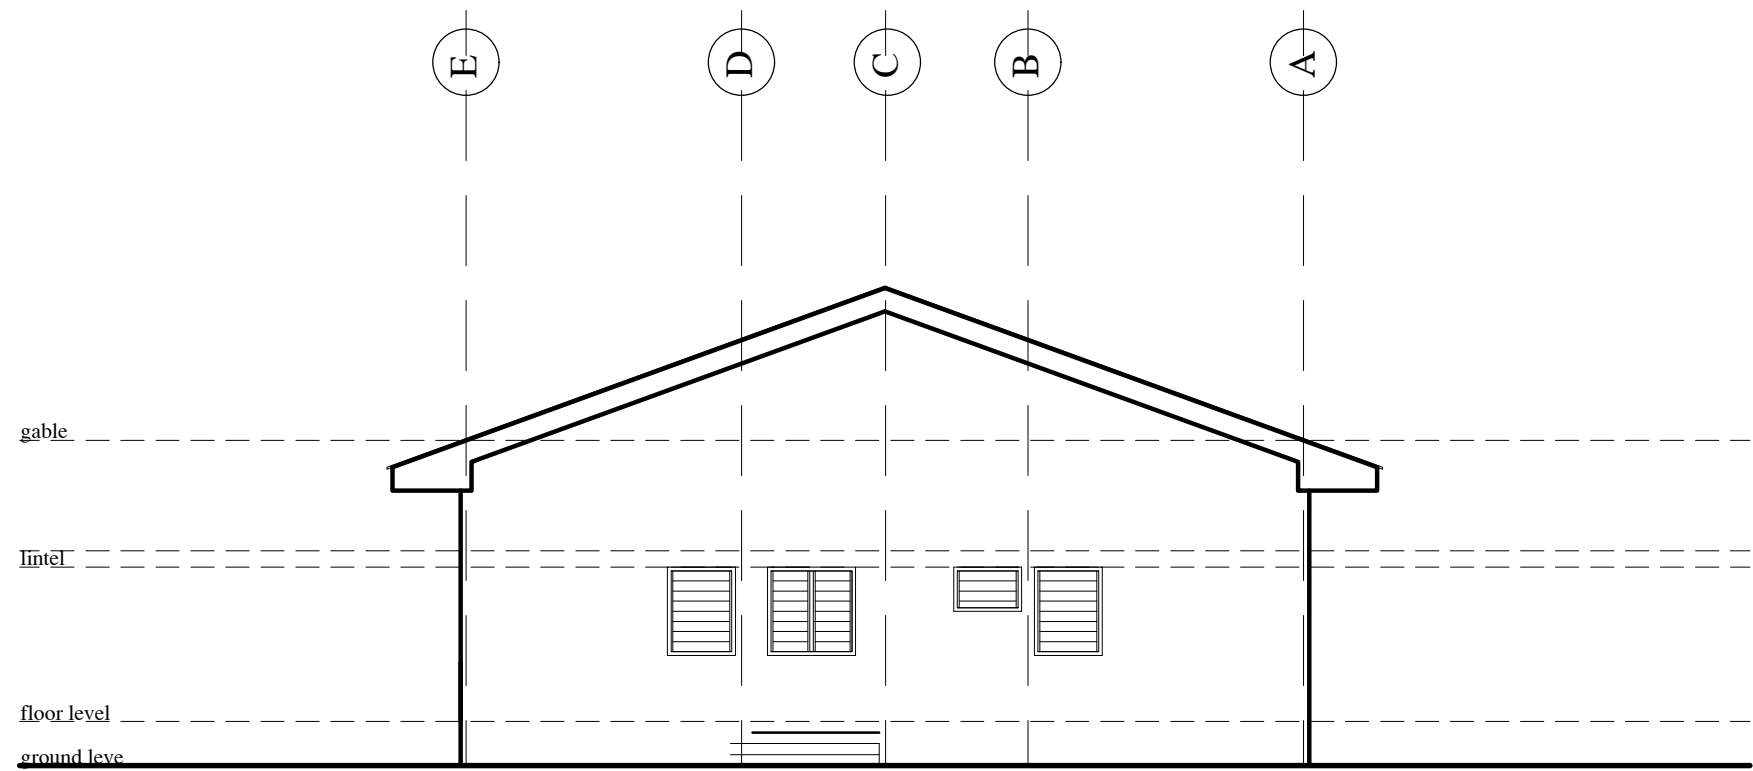

RIGHT SIDE ELEVATIONS