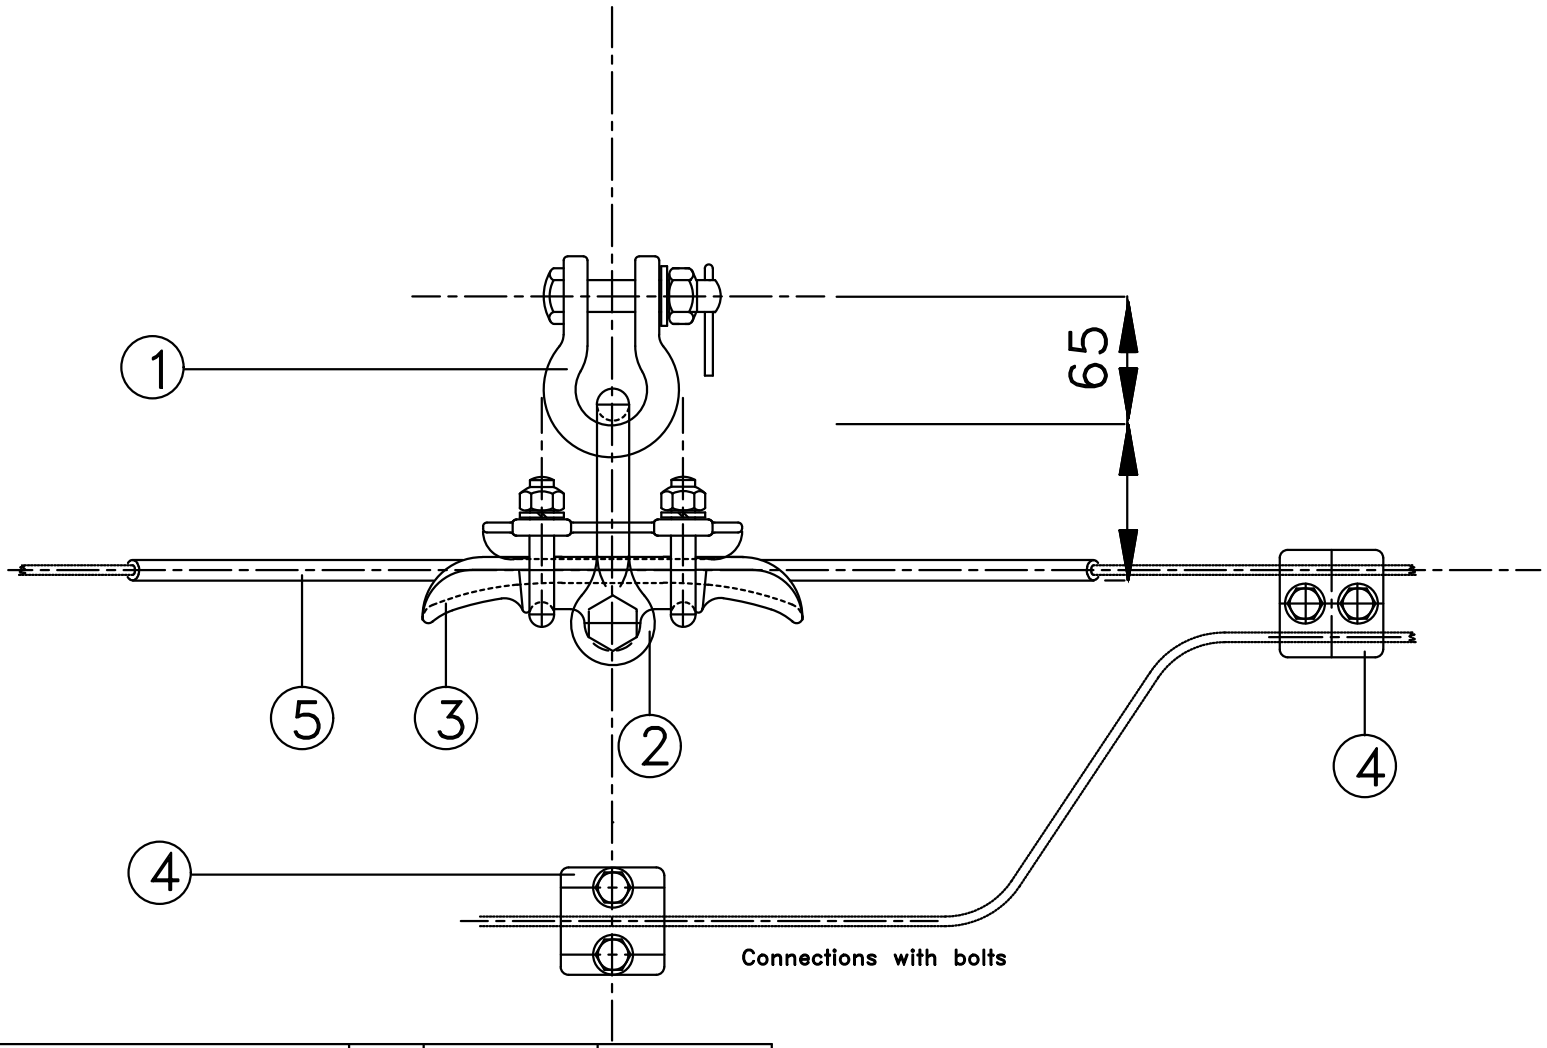


5	Set of preformed armour rods	1	Alum. alloy	
4	Parallel groove clamp	2	Alum. alloy	
3	Suspension clamp	1	Galv. steel	
2	Tower fitting	1	Galv. steel	
1	Shackle	1	Galv. steel	
N°	DENOMINATION	Q.TY	MATERIAL	WEIGHT

FOR TENDERING ONLY

DATE	REFERENCE DRAWING	NUMBER

REVISION			
NO	BY	DATE	DESCRIPTION

APPROVED BY
DIRECTOR OF ENGINEERING PLANNING & DESIGN

THIS DRAWING IS THE PROPERTY OF GHANA GRID COMPANY LTD. AND IS NOT TO BE COPIED OR USED WITHOUT ITS WRITTEN PERMISSION

DATE	OCTOBER, 2020
SCALE	NONE
DRAWN BY	
DESIGNED BY	
CHECKED BY	

PROJECT
330kV TRANSMISSION LINE PROJECT

TITLE :
SUSPENSION SET
FOR GROUND WIRE Ø10MM

FOR APPROVAL ☐
FOR CONSTRUCTION ☐
FOR INFORMATION ☐

Ghana Grid Company Ltd
P.O Box CS 7979, Tema,Ghana
Tel:0303 304818 /0303 310310
Fax :0303 676180 /0303 303327
Email: gridco@gridcogh.com,web:www.gridco.com

GRIDCo
Backbone to Power Delivery

sheet size	Drawing no	sheet	rev
A3	XXXX	5 / 10	XX