PROJECT

CHPS COMPOUND
(CLINICAL SERVICES BLOCK AND STAFF ACCOMMODATION UNIT)


CLIENT

MINISTRY OF HEALTH

CamScanner


(CLINICAL SERVICES BLOCK)

CamScanner

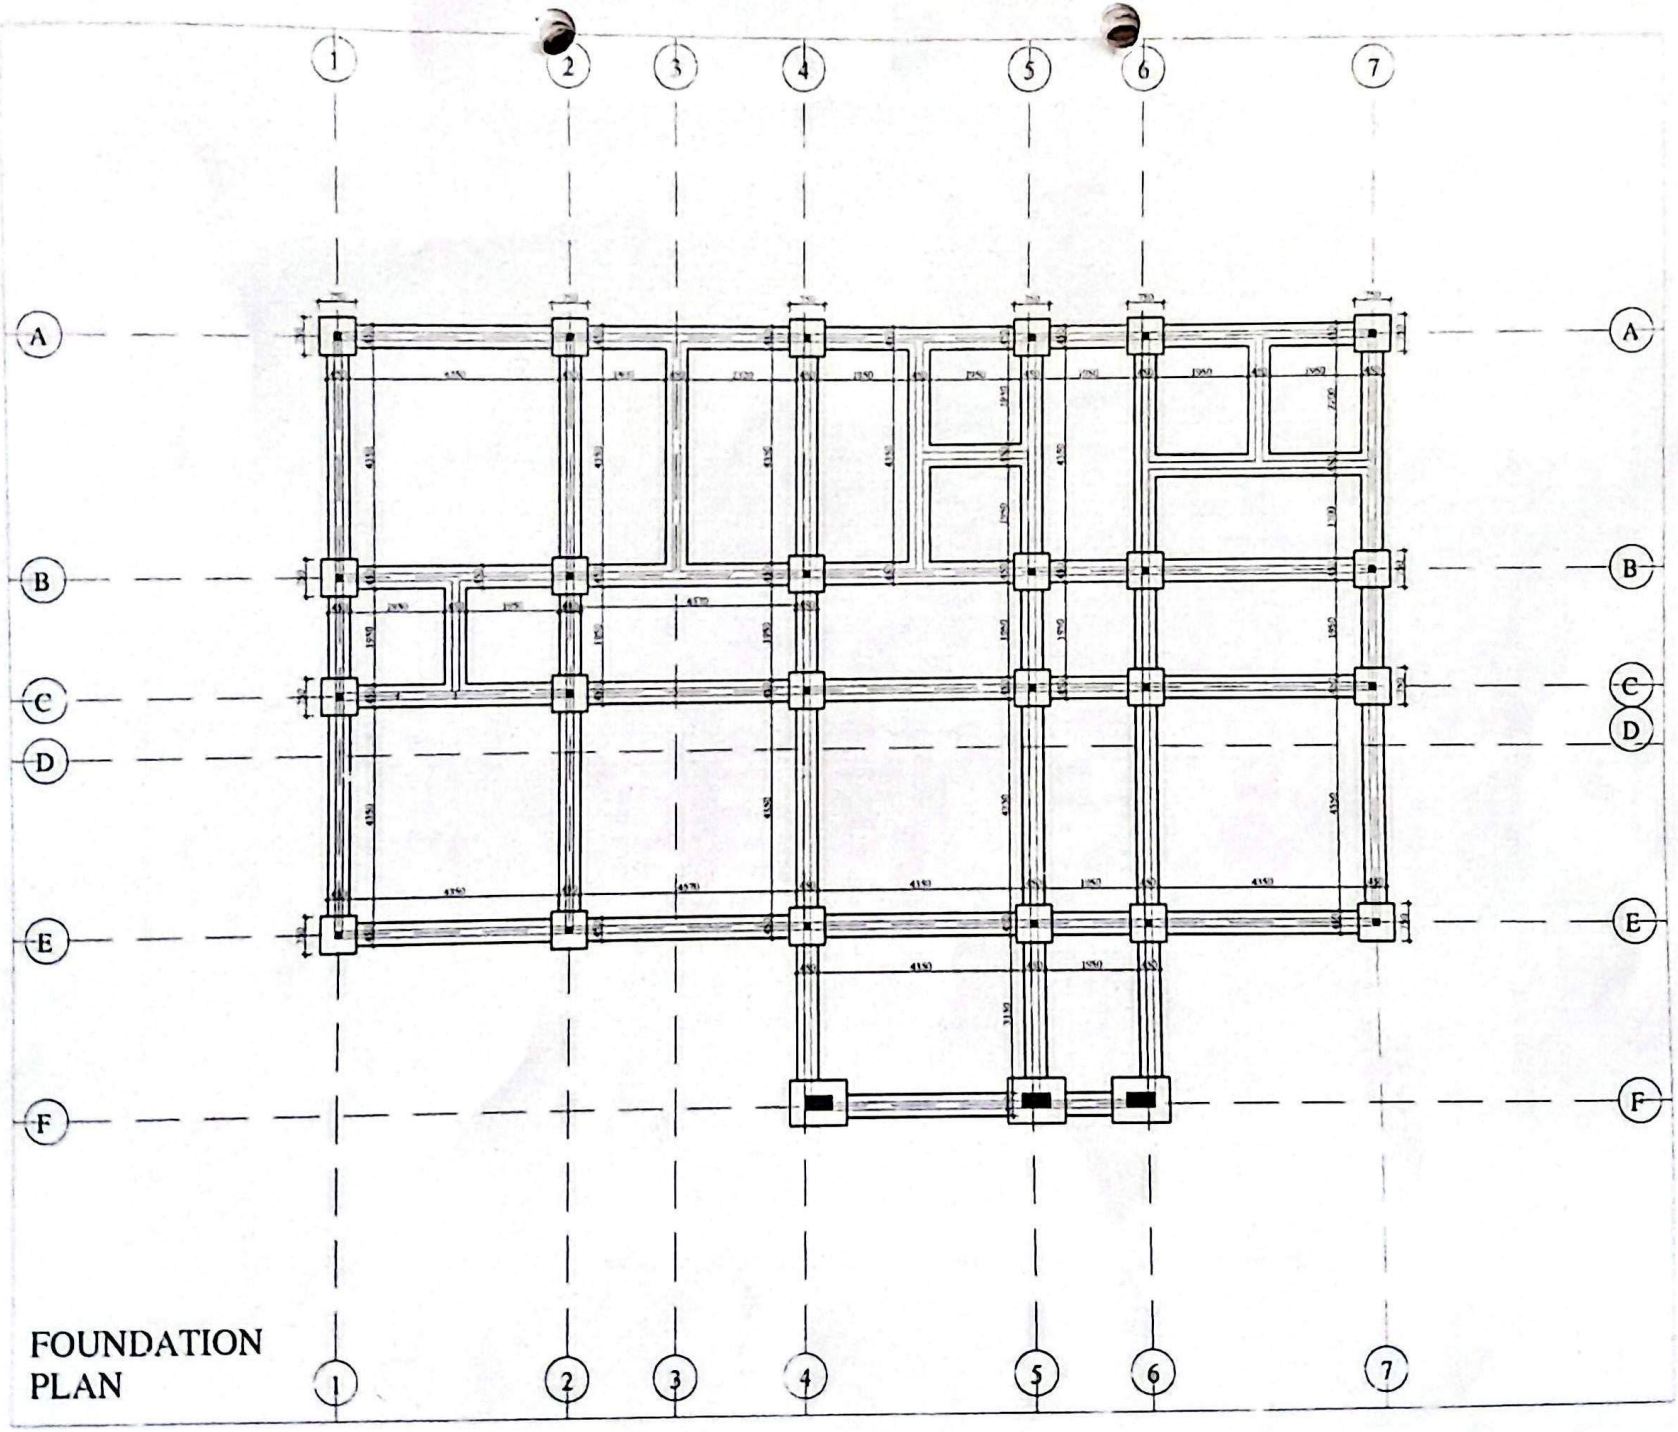


FOUNDATION
PLAN

CamScanner

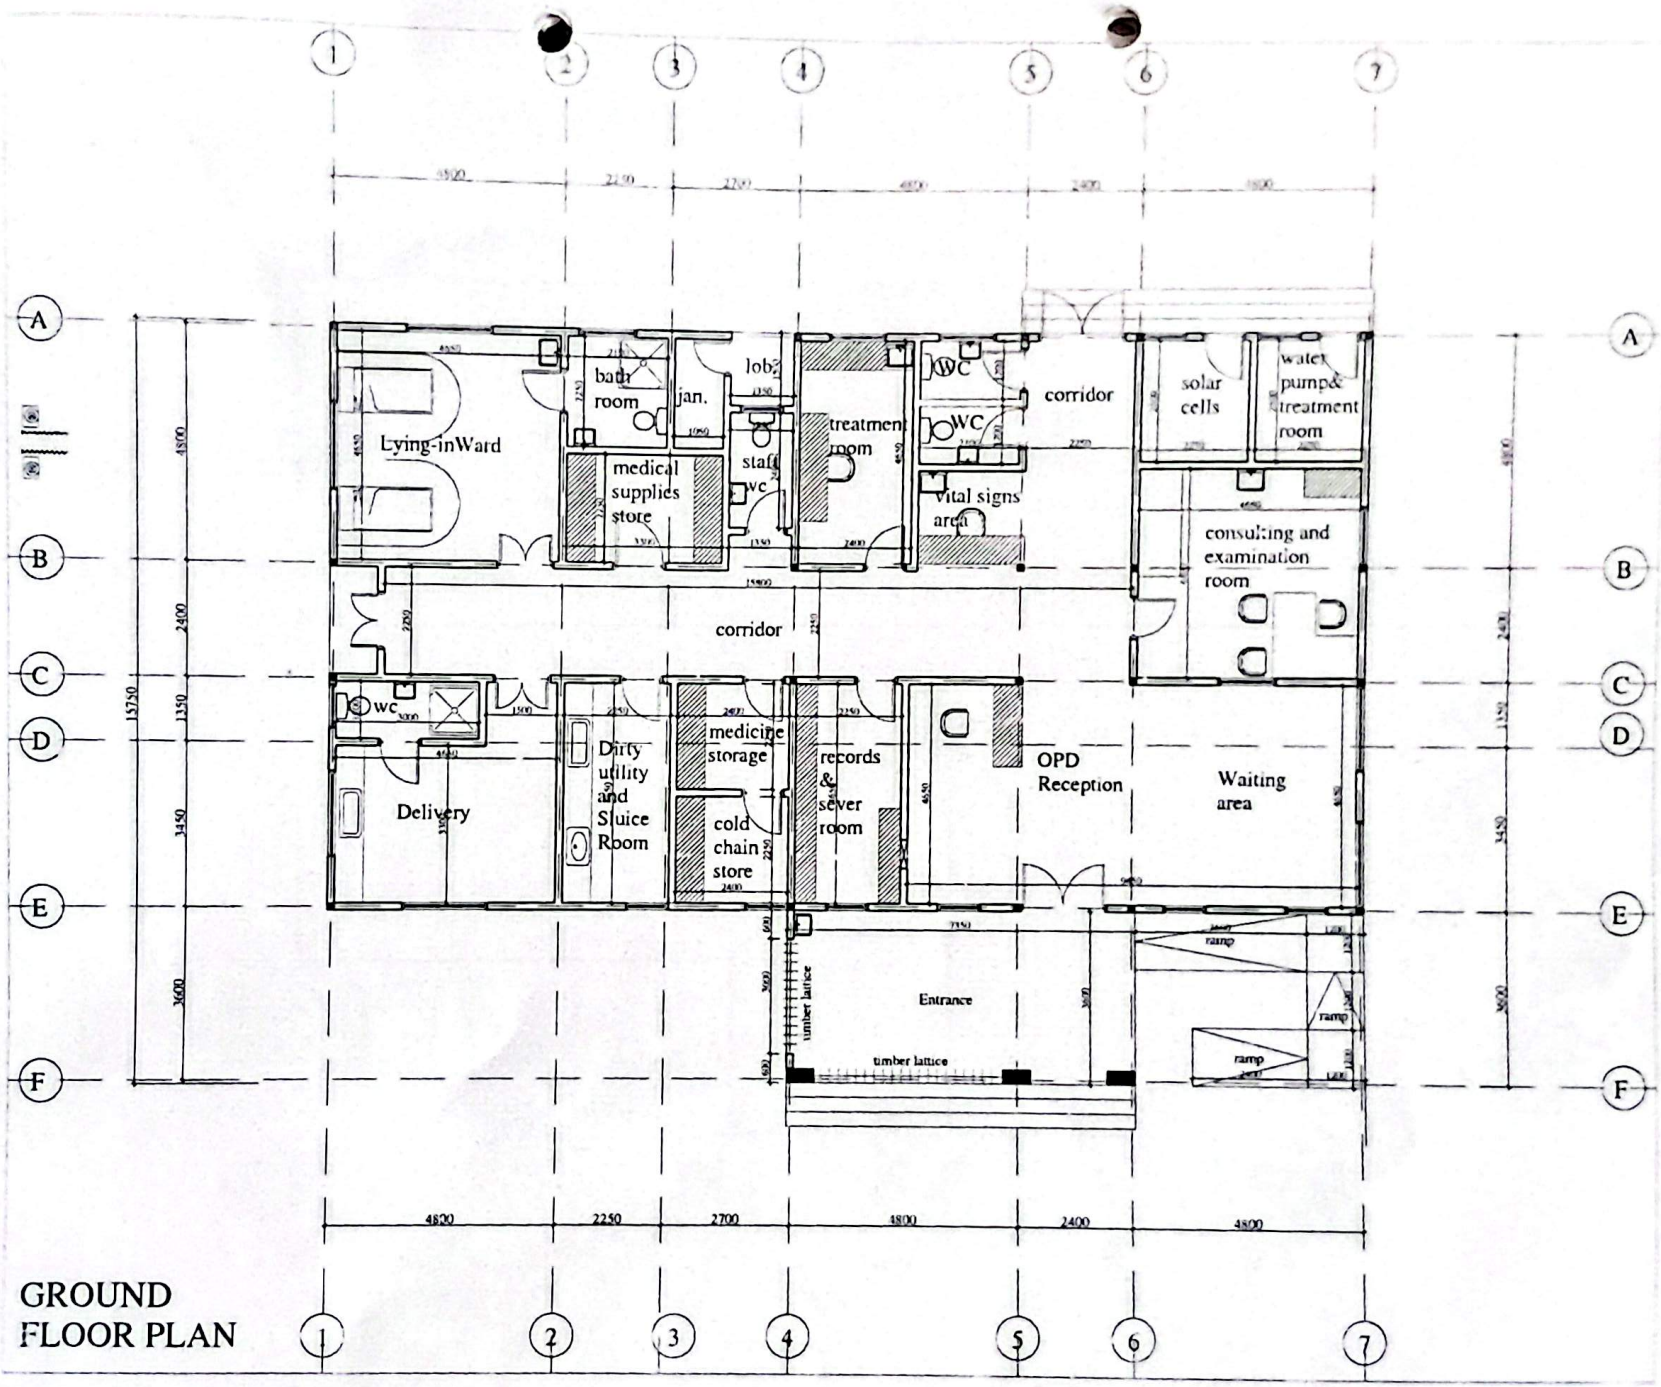


GROUND FLOOR PLAN

CamScanner

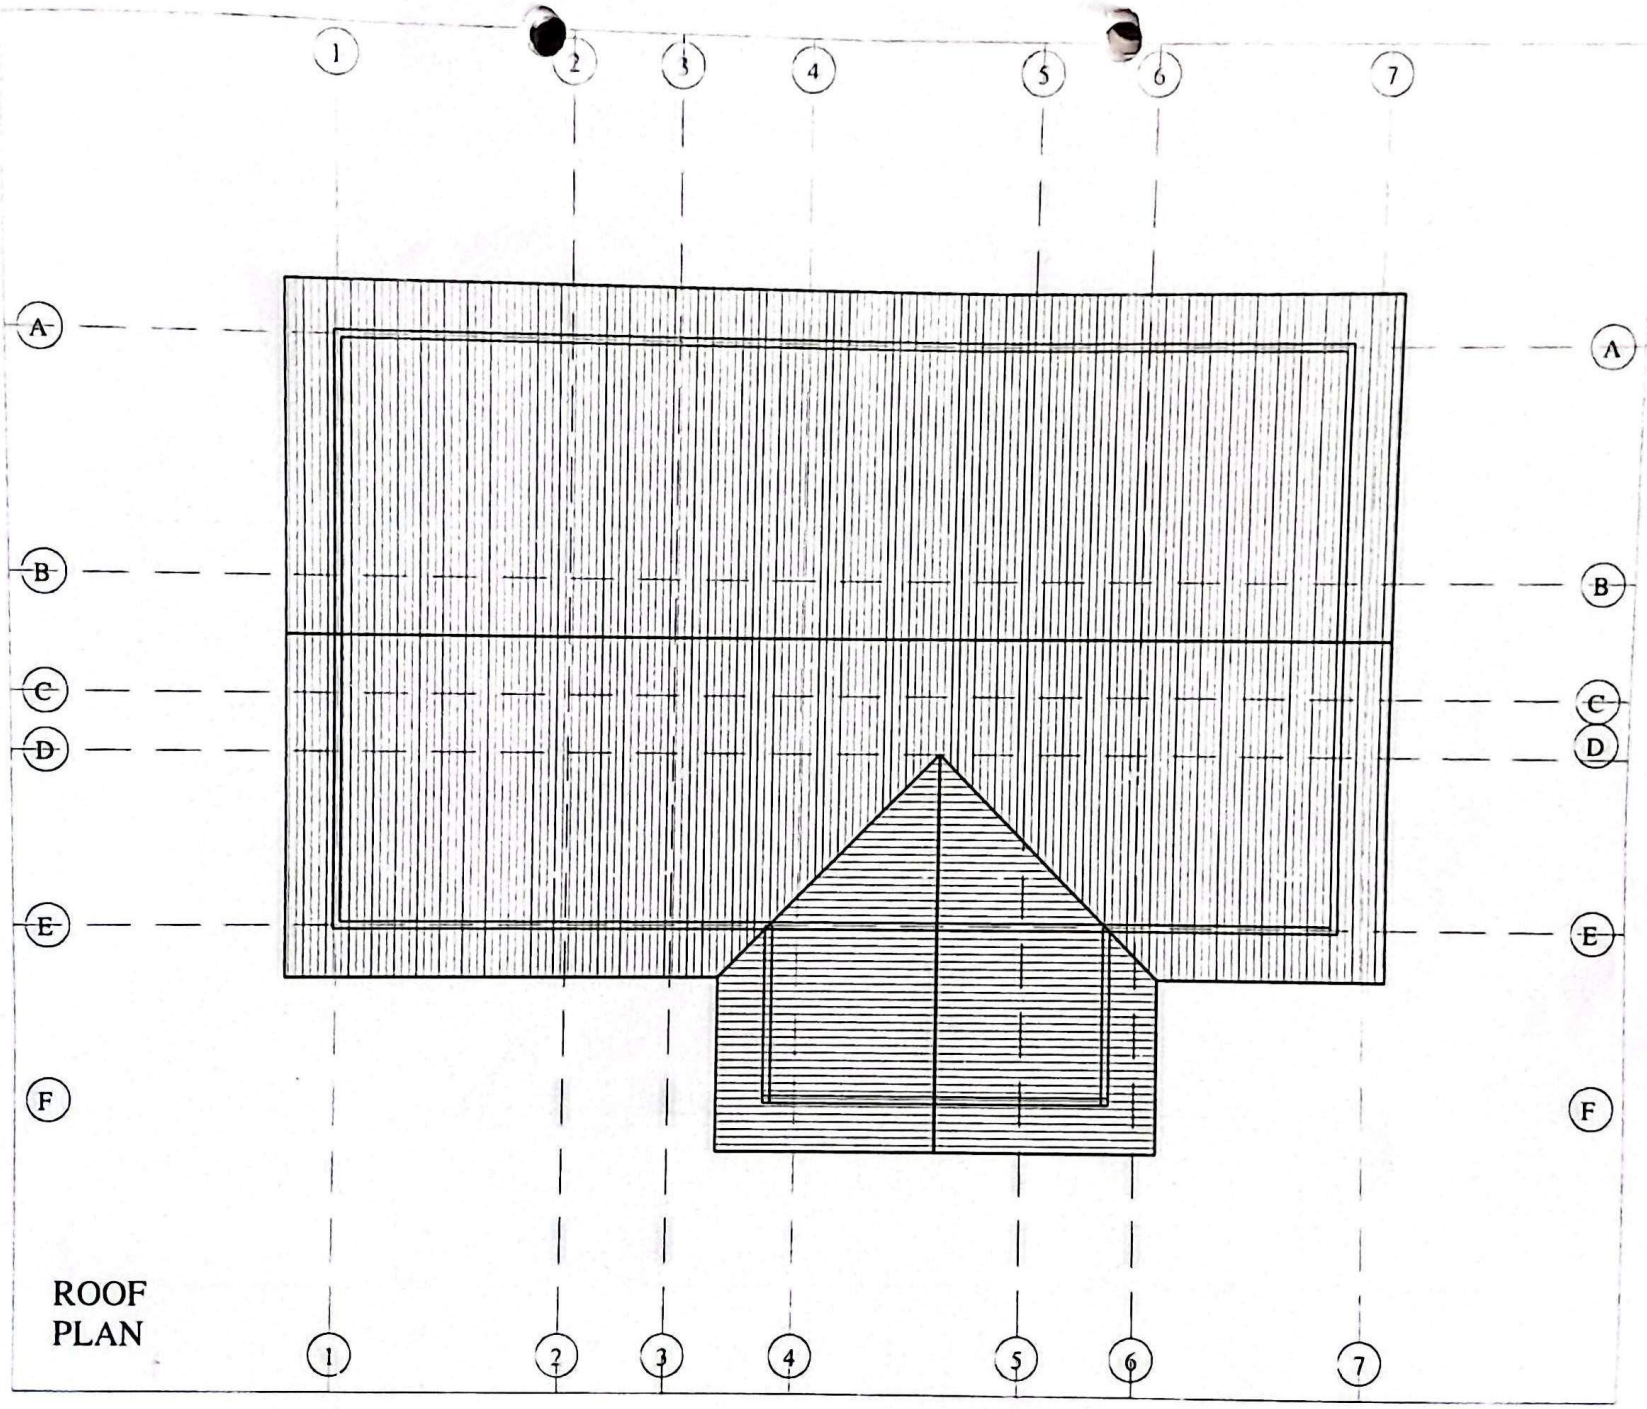


ROOF
PLAN


CamScanner

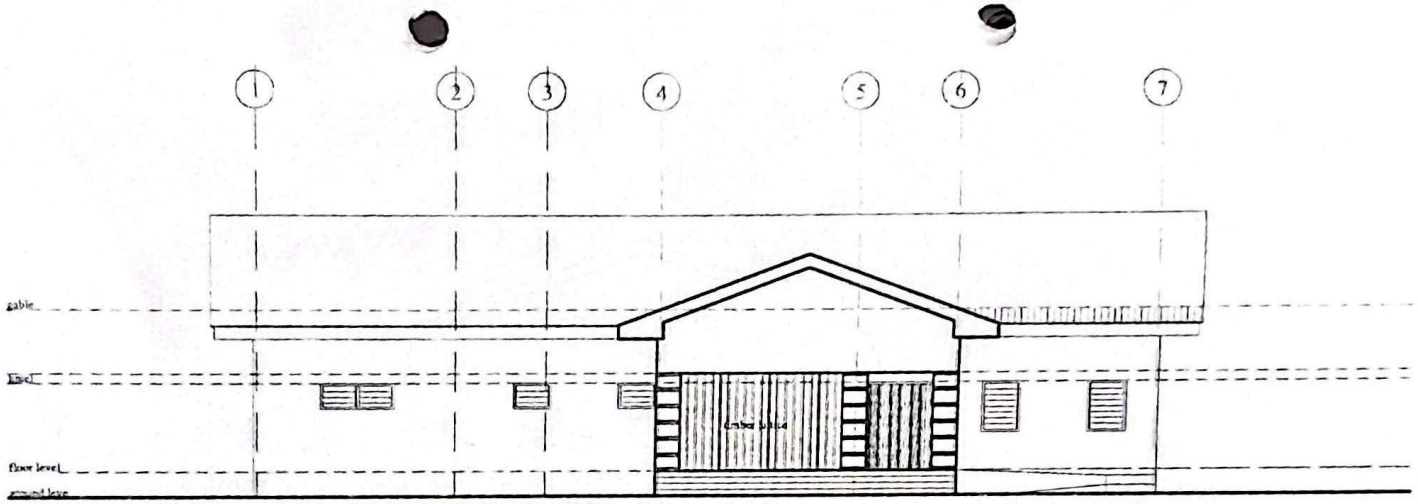


FRONT ELEVATIONS

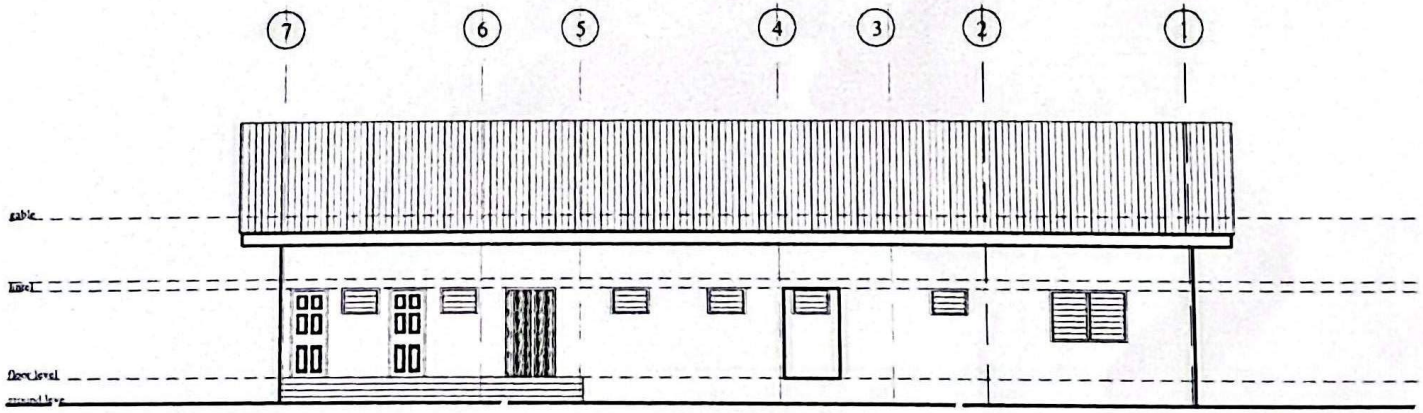

BACK ELEVATIONS

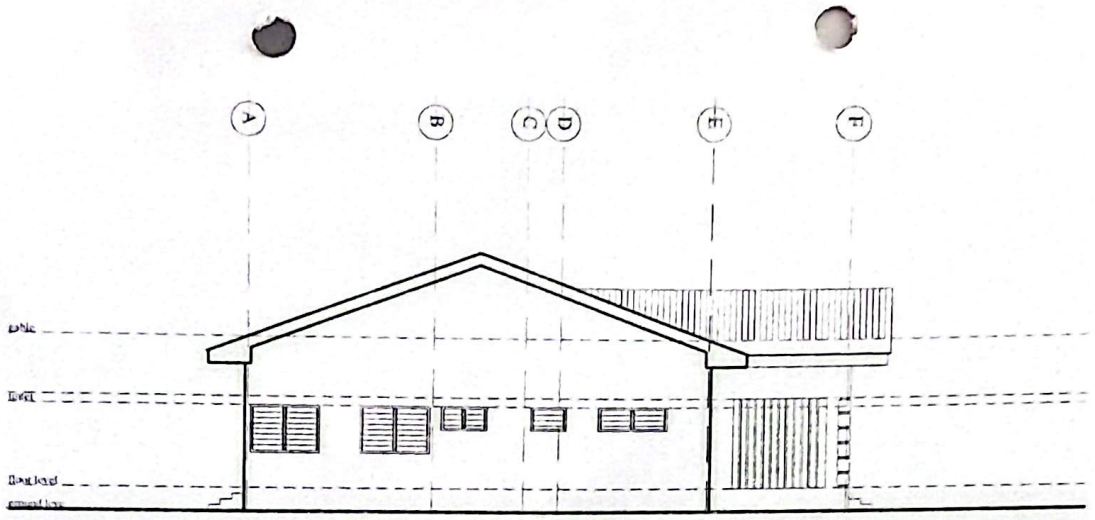

LEFT SIDE ELEVATIONS

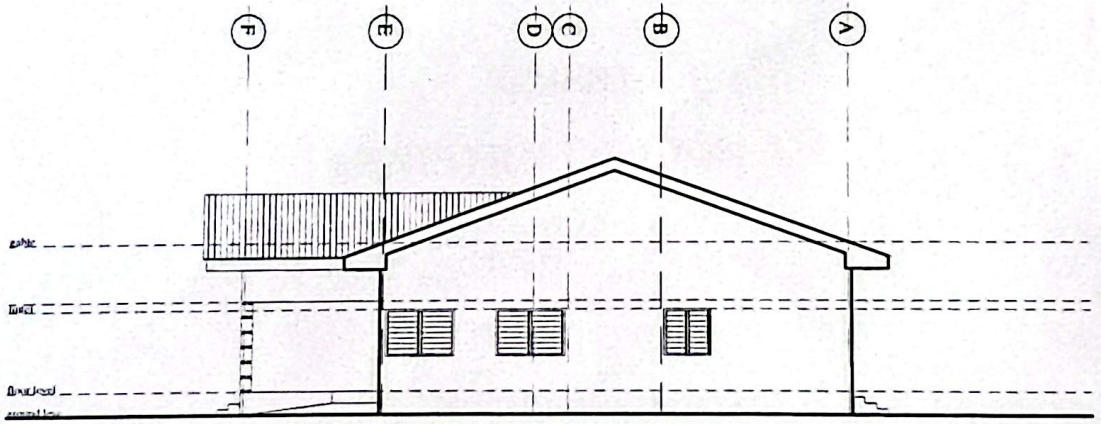

RIGHT SIDE ELEVATIONS

CamScanner