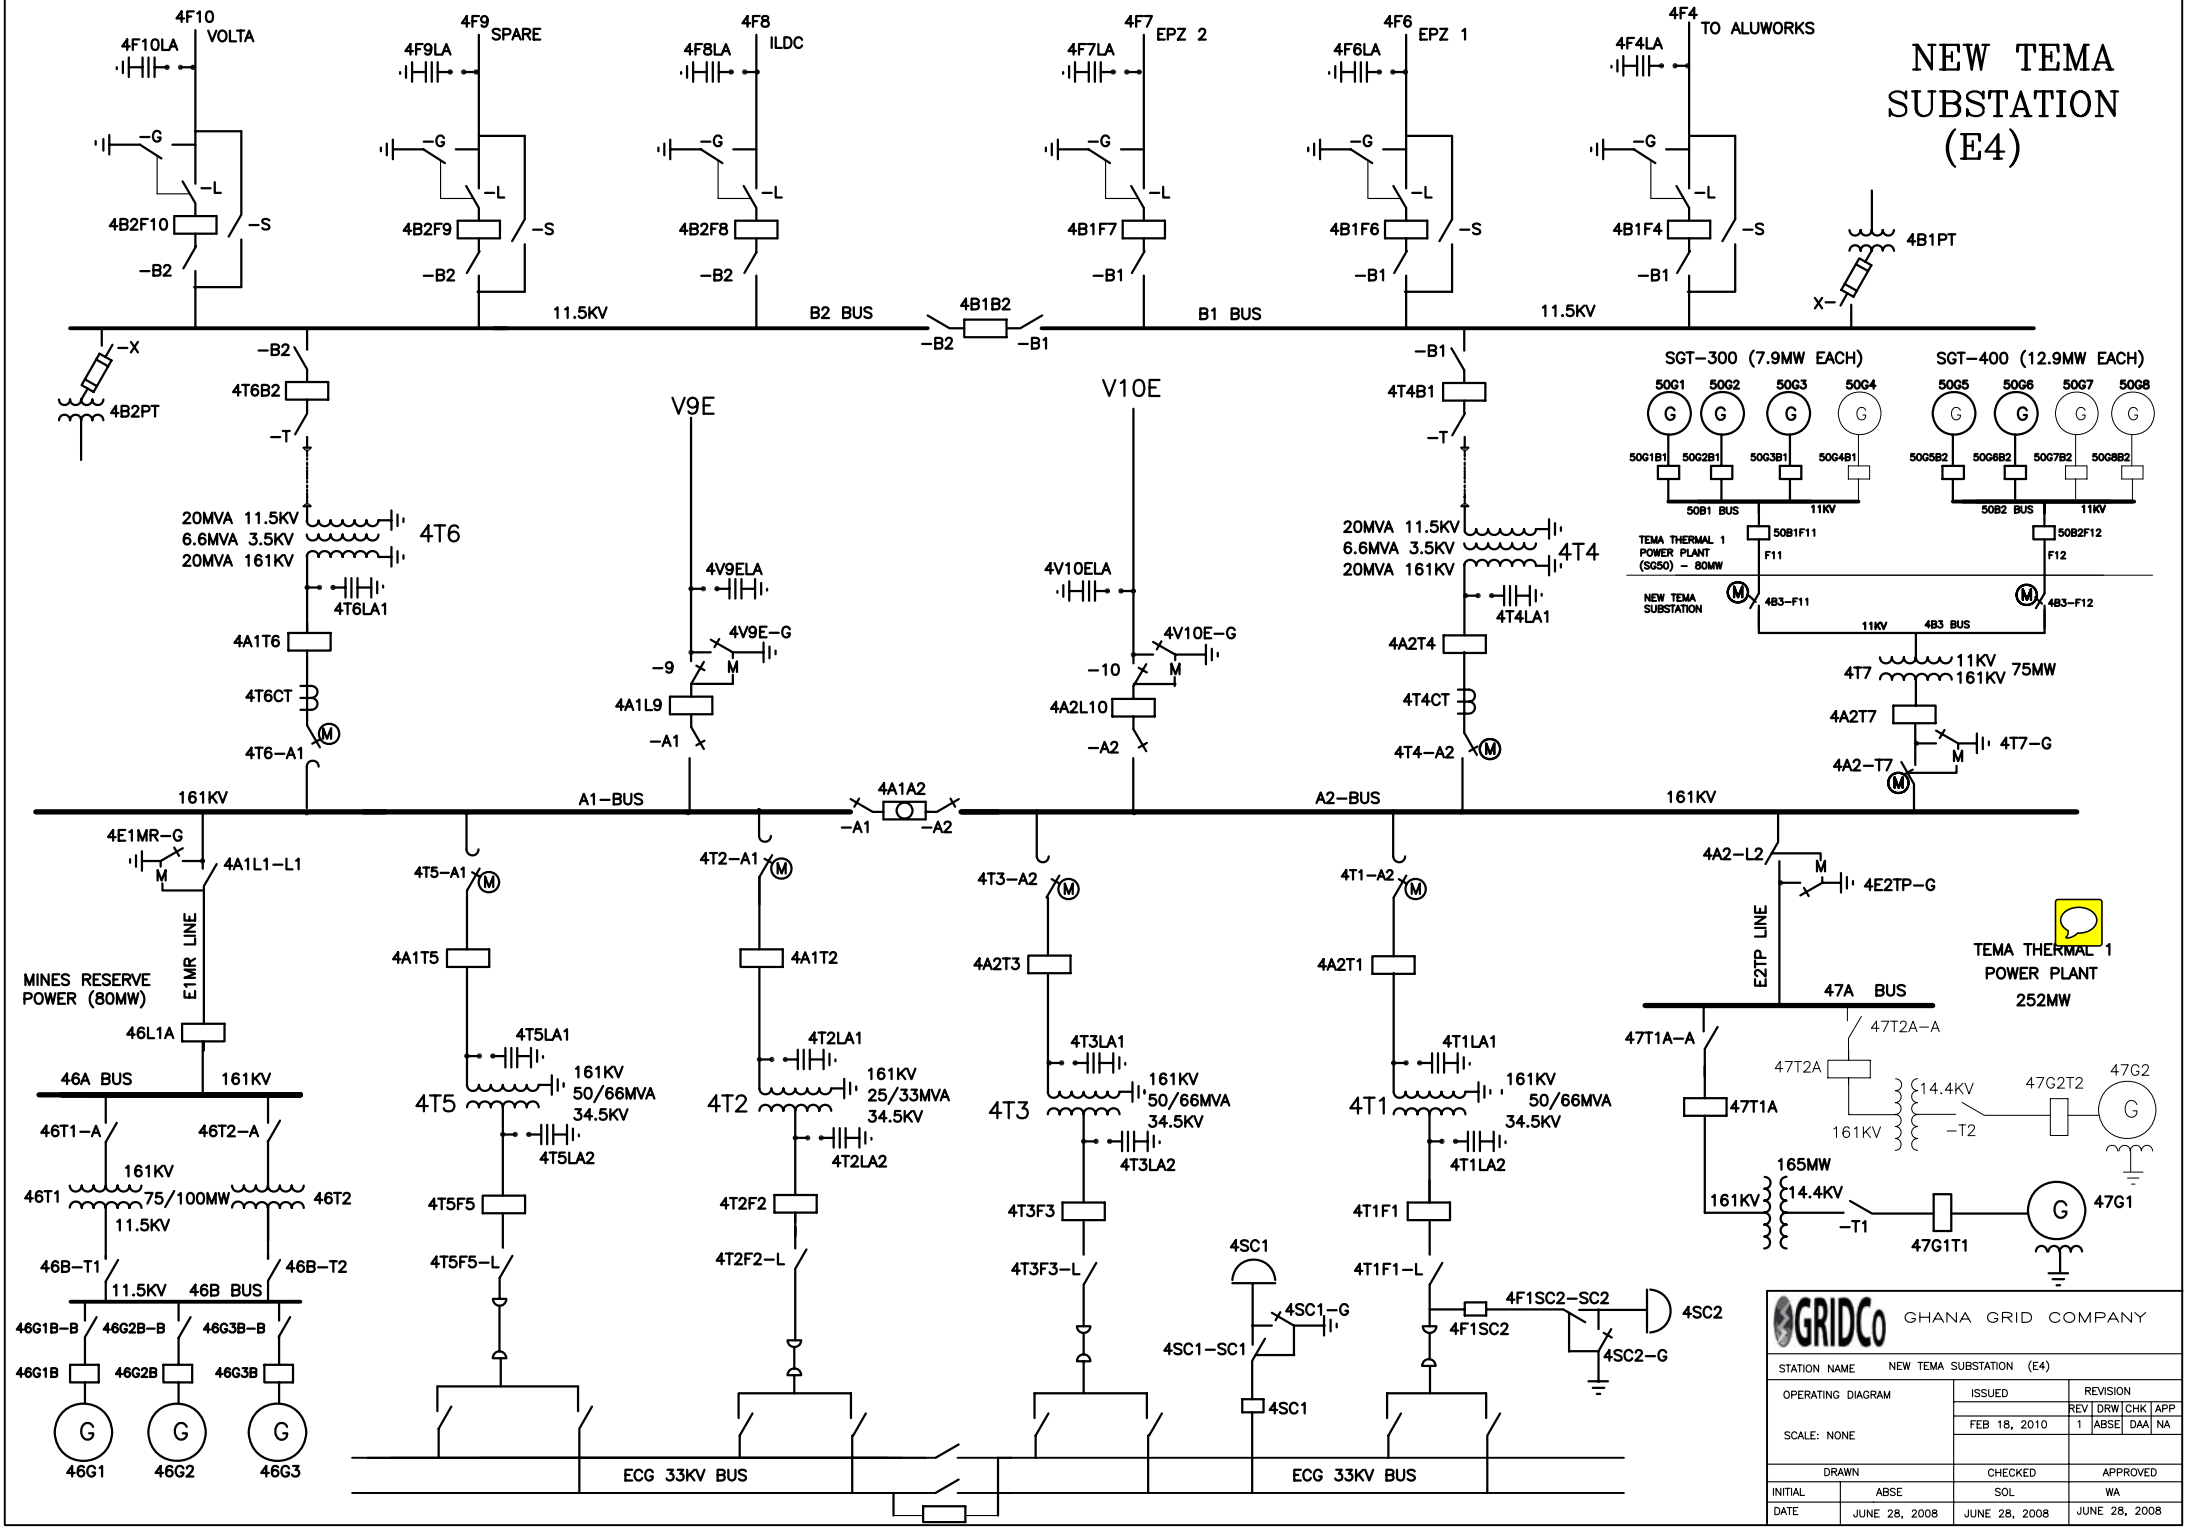


GRIDCo GHANA GRID COMPANY

STATION NAME	NEW TEMA SUBSTATION (E4)		
OPERATING DIAGRAM	ISSUED	REVISION	
		REV DRW CHK APP	
SCALE: NONE	FEB 18, 2010	1 ABSE DAA NA	
DRAWN	CHECKED	APPROVED	
INITIAL ABSE	SOL	WA	
DATE JUNE 28, 2008	JUNE 28, 2008	JUNE 28, 2008	